


THIS DRAWING SHOULD BE READ IN CONJUNCTION WITH ANY OTHER RELEVANT DRAWINGS AND THE CONSTRUCTION MANUAL. THE BUILDER SHOULD CHECK ALL LEVELS AND SITE DIMENSIONS BEFORE WORK STARTS AND NOTIFY SCANDIA OF ANY DISCREPANCY IF IN DOUBT PLEASE ASK

(C) COPYRIGHT IN THIS DRAWING AND WORK EXECUTED IS AND REMAINS THE PROPERTY OF SCANDIA-HUS LIMITED AND OR ITS SUBSIDIARIES IN ACCORDANCE WITH THE PROVISIONS OF THE COPYRIGHT ACT. PERMISSION TO PRODUCE COPIES OR MODIFIED DRAWINGS IN WHOLE OR IN PART FOR ANY PURPOSE SHOULD BE OBTAINED FROM SCANDIA-HUS LIMITED & ANY SUCH REPRODUCTIONS SHOULD INCLUDE THIS & THE FOREGOING STATEMENT

REV	DESCRIPTION	DATE	DRN	CHK
A	MODIFICATIONS	17.3.05	JW	
B	HATCHED	30.3.05	DS	
C	REDESIGN	20.06.05	DS	

27 JUL 2005

0871105

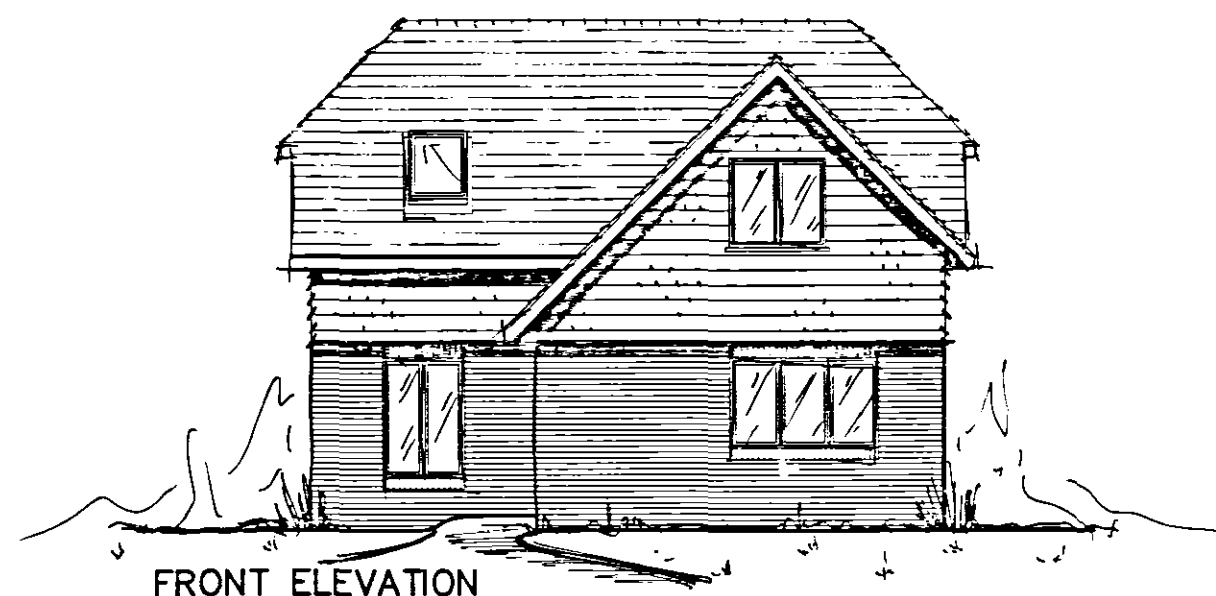


FRONT ELEVATION



SIDE/ENTRANCE ELEVATION



REAR ELEVATION

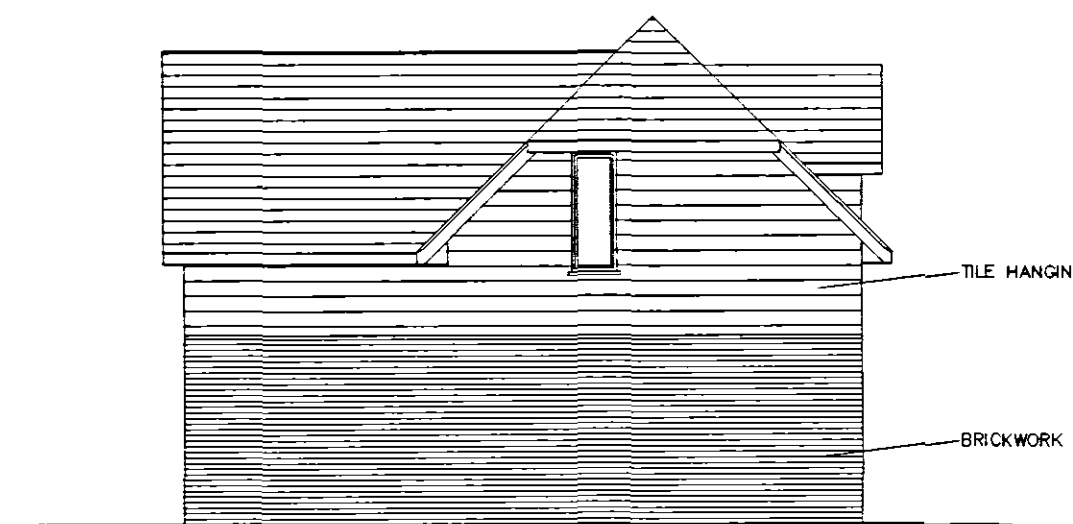

SIDE ELEVATION

DETERMINED
PLAN

scandiahus
COURTFIELD, CRANSTON ROAD, EAST GRINSTEAD,
WEST SUSSEX. RH19 3YU. TEL: (01342) 327977

FOR
MR & MRS. PRIEST

SITE
SITE @ 10 CLEY HALL DRIVE,
SPALDING, LINCOLNSHIRE
PE11 2DZ

TITLE

PROPOSAL DRAWING
ELEVATIONS

C/No.	O/No.	SCALE
107117		1:100
JOB TECHNICIAN		DRAWING NUMBER
DESIGN	DRAWN	CHKD
	JW	
DATE	15.3.05	REV
		C

X02