



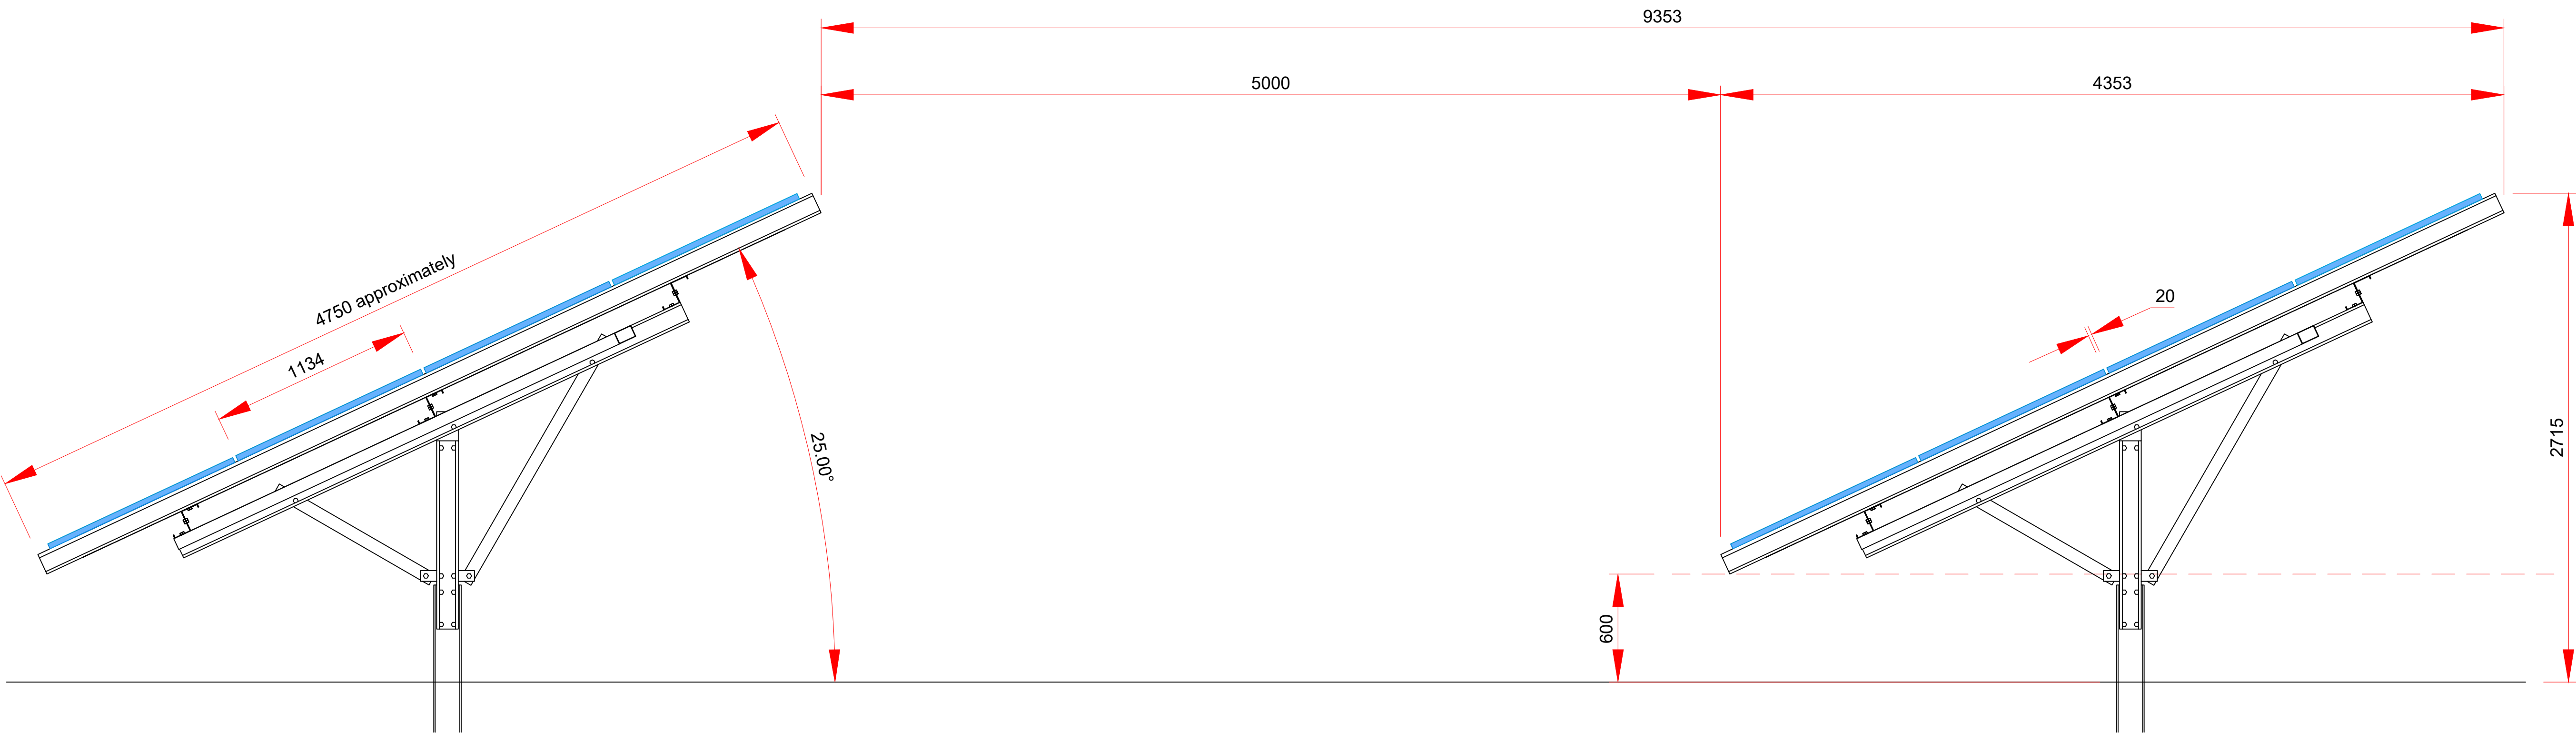

- Notes:
1. All dimensions to be confirmed on site prior to installation.
 2. All dimensions are indicative only and in mm unless otherwise specified.

Reference drawings		
Drawing name	Rev	Date

Legend:

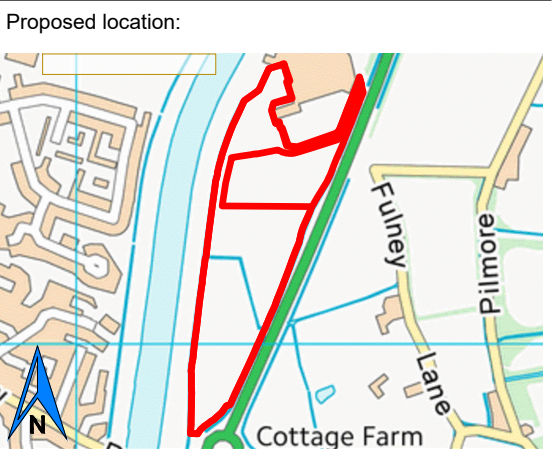

Revisions:					
Rev	Date	Comments	Drawn	Approved	
	18/02/24	First Issue	MZ	MB	
A	18/02/23	Module & Physical Layout Changes	MZ	CMoA	
B	14/06/23	For Planning	MZ	MB	

Project: Pilgrim's UK - Spalding
Location: Spalding
PE12 6EP
United Kingdom
52.792581°, -0.128068°
Title: Standard Detail - PV Array Section

Drawn: RPP / MZ
Scale: NTS@A1
Drawing No: PILGR-SPALD-400
Checked: MB
Date: 06/02/24
Rev: B

FOR ILLUSTRATION PURPOSES ONLY