


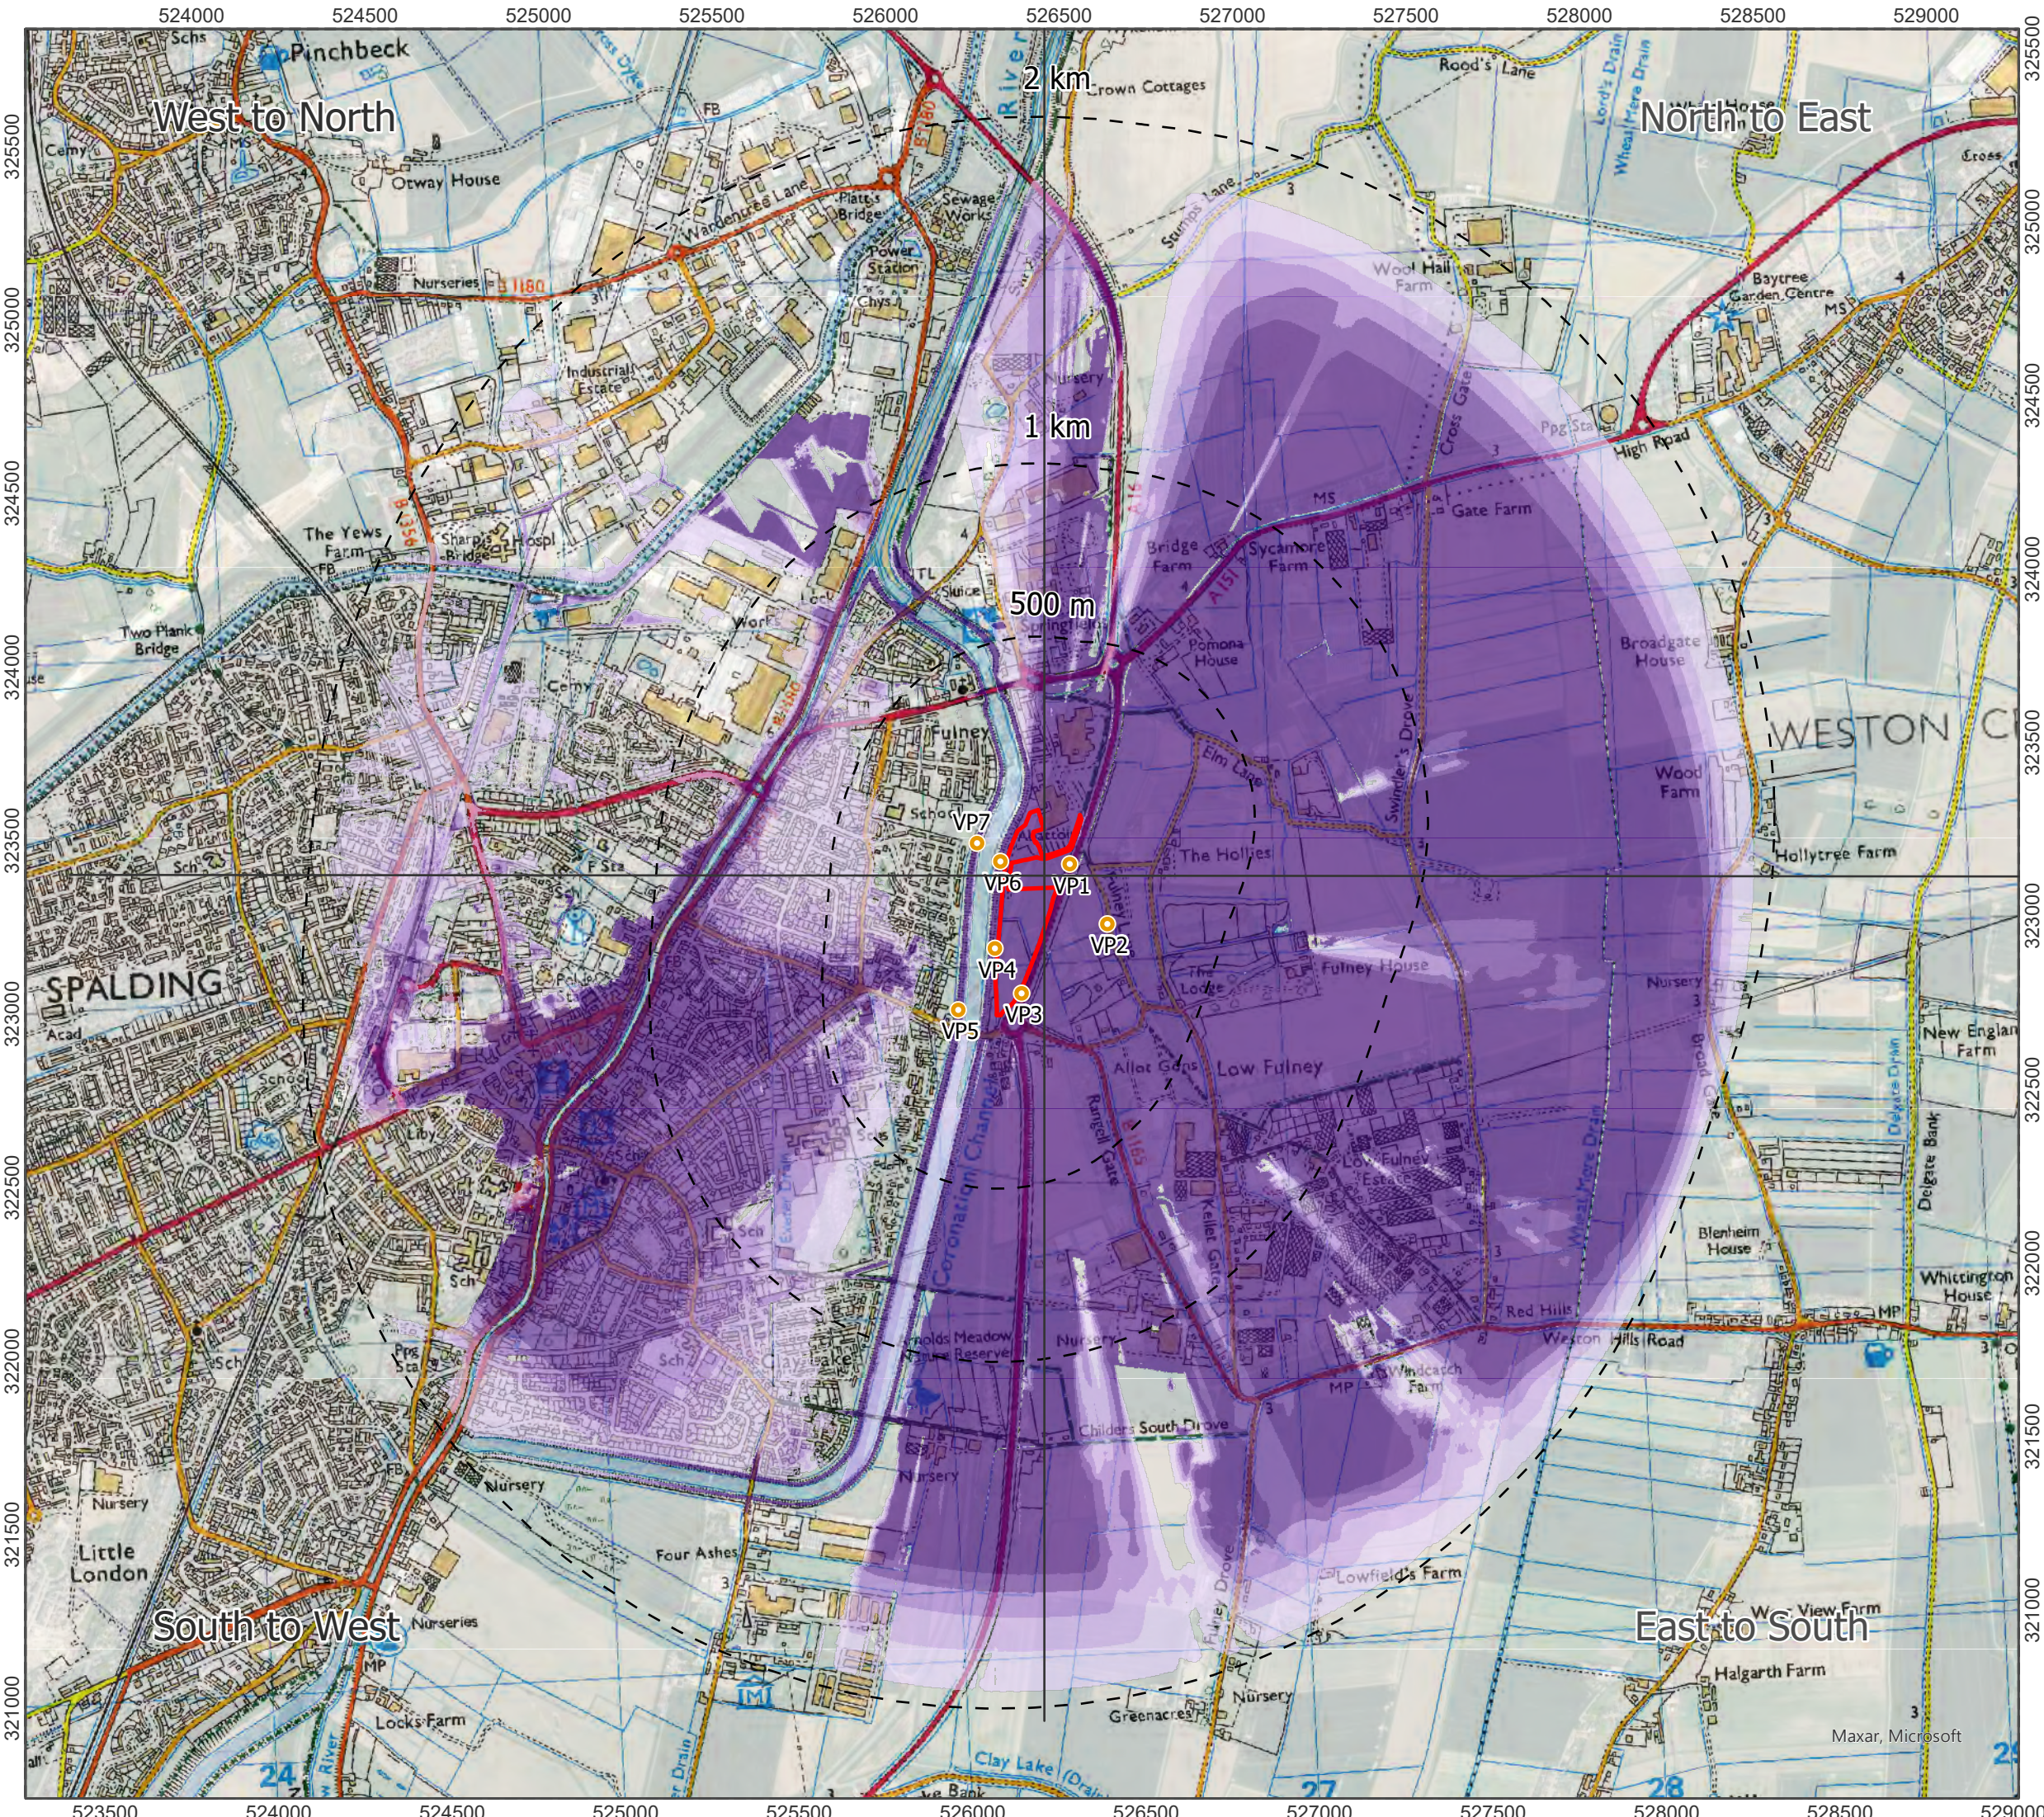

Spalding Solar

Landscape and Visual Assessment

Figure 3 - ZTV (Bare Earth) with Viewpoints

Legend:

- Site Boundary
- Viewpoints

Bare Earth ZTV


Visibility	
1% - 20%	
21% - 40%	
41% - 60%	
61% - 80%	
81% - 100%	

Notes: Computer generated Zone of Theoretical Visibility (ZTV).

Terrain Data: LIDAR DTM 2m 2022
Panel Height: 3 m
Eye Level: 1.6 m

Drawing Number: PILGR-SPALD-LAND-02

Scale: 1:18,000 at A3

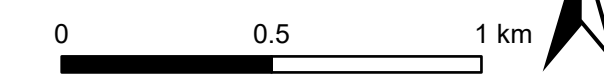

© Crown copyright and database rights 2024.
Ordnance Survey 0100031673.

