


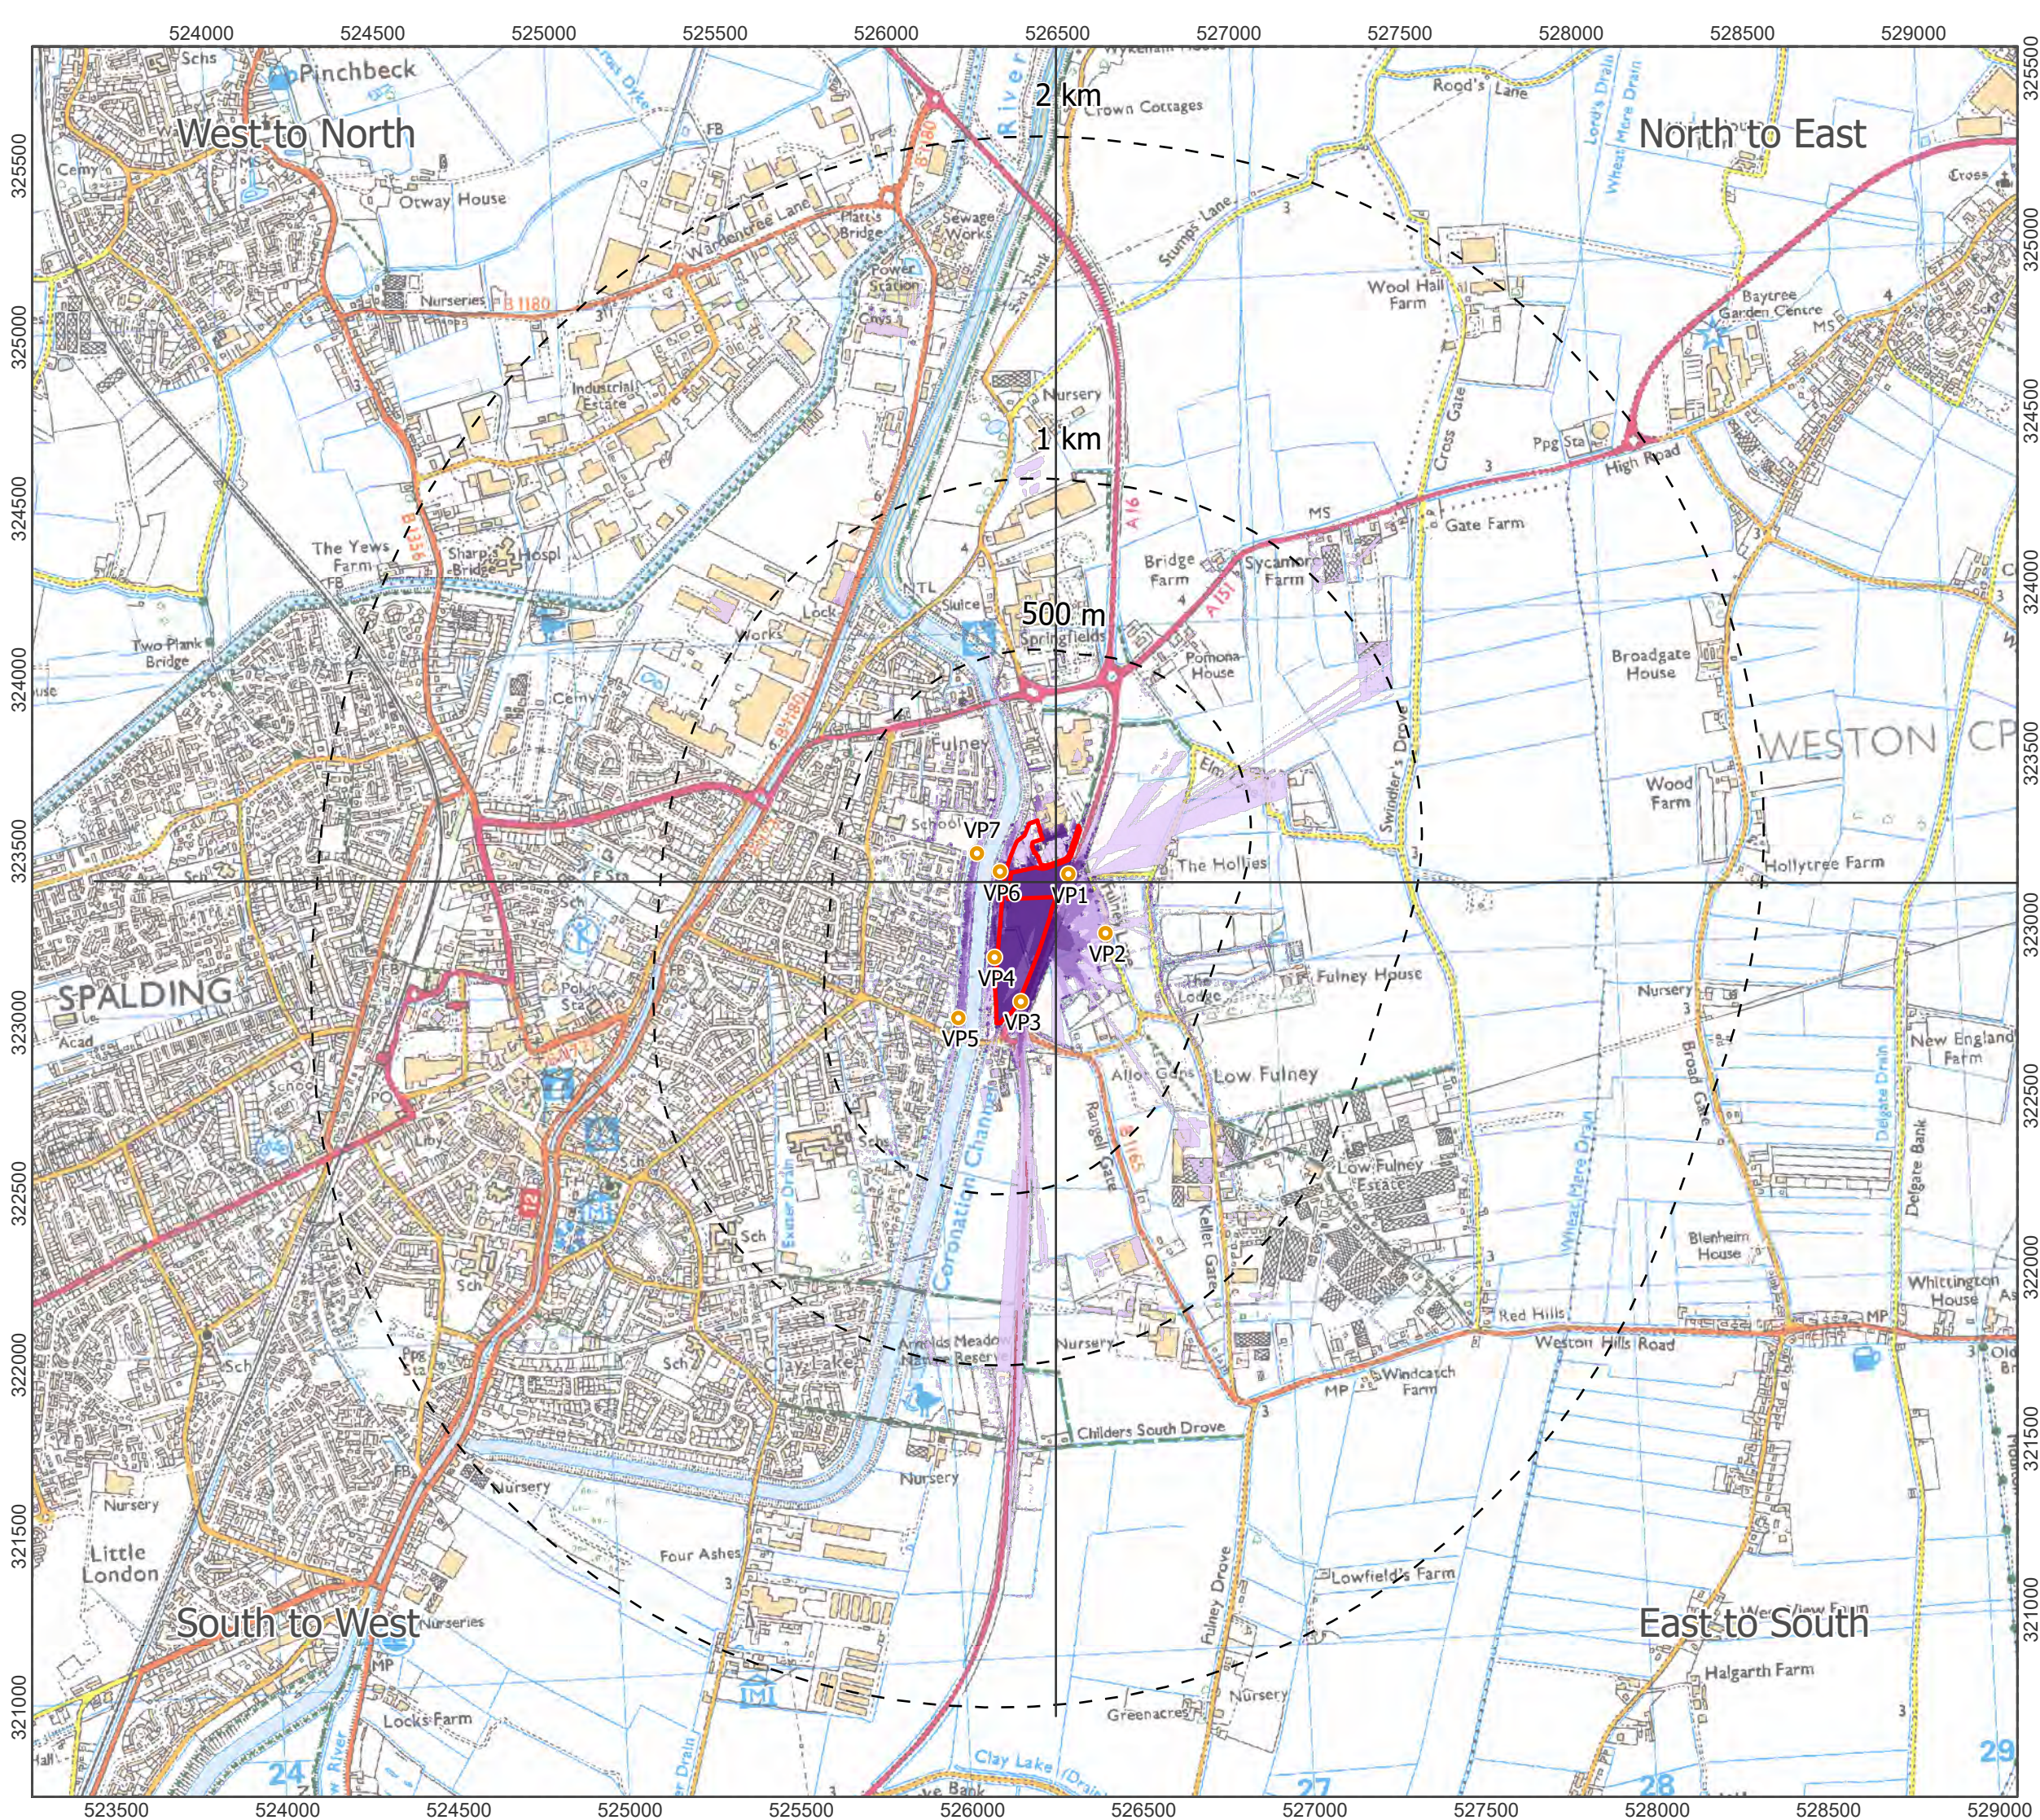

Spalding Solar

Landscape and Visual Assessment

Figure 4 - ZTV (Screened) with Viewpoints

Legend:

- Site Boundary
- Viewpoints

Screened ZTV


- Visibility
- 1% - 20%
 - 21% - 40%
 - 41% - 60%
 - 61% - 80%
 - 81% - 100%

Notes: Computer generated Zone of Theoretical Visibility (ZTV).

Terrain Data: LIDAR FZ DSM 2m 2022
Panel Height: 3 m
Eye Level: 1.6 m

Drawing Number: PILGR-SPALD-LAND-03

Scale: 1:18,000 at A3

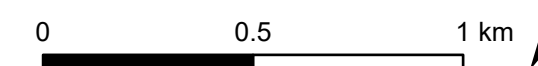

© Crown copyright and database rights 2024.
Ordnance Survey 0100031673.

