




Figure 5-5: Viewpoint 5

Taken from an informal footpath on the western side of Coronation Channel looking northeast towards the site

OS Reference: TF 26069 22877
VP elevation (AOD): 5 m
Distance to site: 100 m

Horizontal field of view: 90° (cylindrical projection)
Enlargement / Sheet size: 150% @ A1
Sheet size / Image size: 841 mm x 297 mm / 820 mm x 250 mm
Visualisation type: Type 1 (annotated photograph)

Camera: Canon EOS 1300D
Lens: Canon, 50mm equivalent focal length
Camera Height: 1.6 m
Date and Time: 23/08/2023 12:30

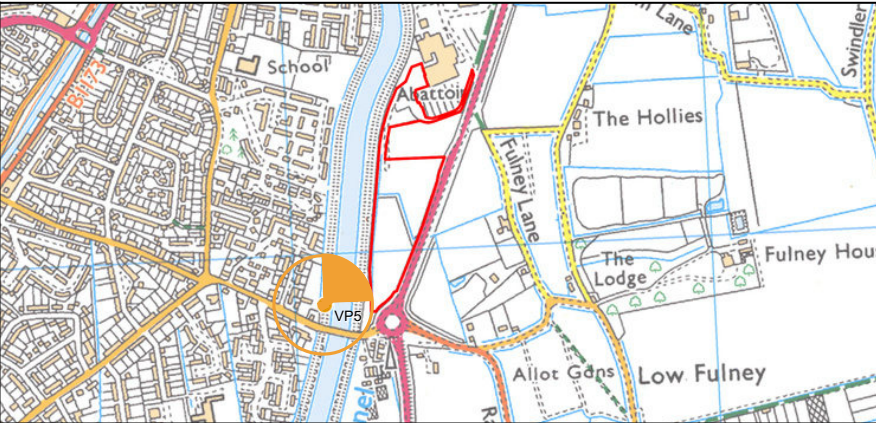

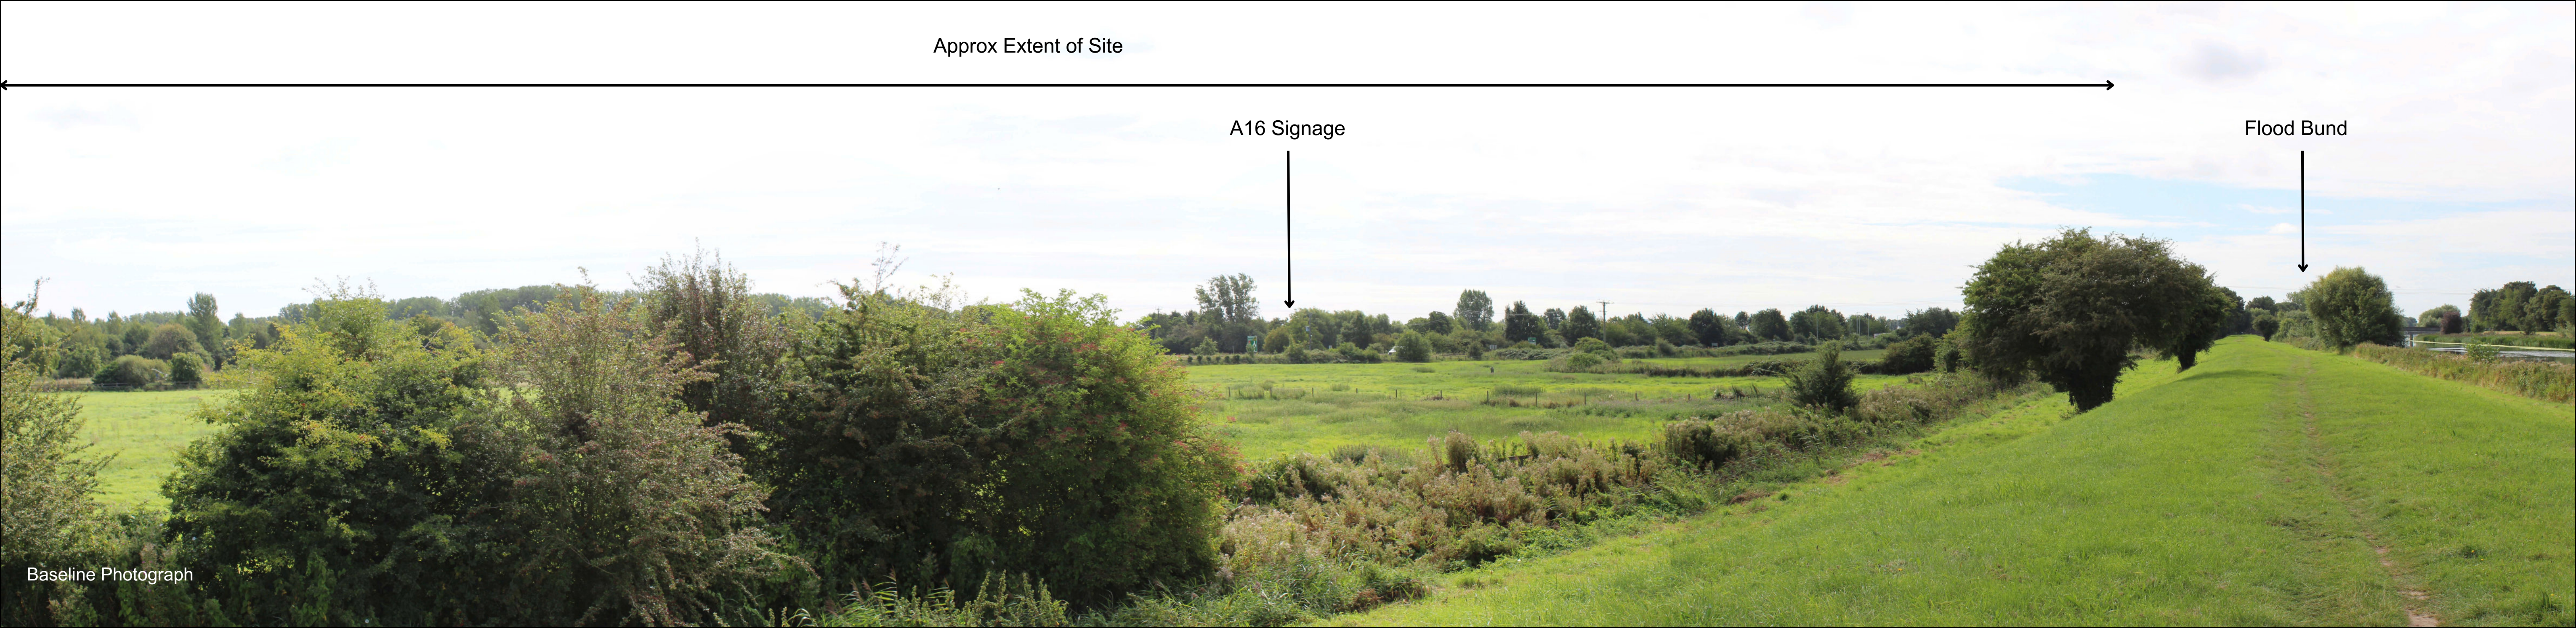


Figure 5-6: Viewpoint 6

Taken from an informal footpath on the eastern side of Coronation Channel looking southeast towards the site.

OS Reference: TF 26212 23291
VP elevation (AOD): 5 m
Distance to site: 10 m

Horizontal field of view: 90° (cylindrical projection)
Enlargement / Sheet size: 150% @ A1
Sheet size / Image size: 841 mm x 297 mm / 820 mm x 250 mm
Visualisation type: Type 1 (annotated photograph)

Camera: Canon EOS 1300D
Lens: Canon, 50mm equivalent focal length
Camera Height: 1.6 m
Date and Time: 23/08/2023 11:45

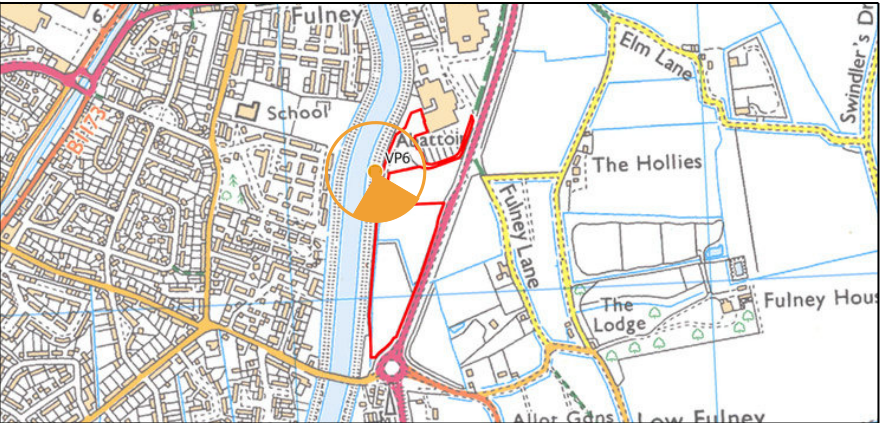




Figure 5-7: Viewpoint 7

Taken from an informal footpath on the western side of Coronation Channel looking southeast towards the site

OS Reference: TF 26156 23373
VP elevation (AOD): 5 m
Distance to site: 150 m

Horizontal field of view: 90° (cylindrical projection)
Enlargement / Sheet size: 150% @ A1
Sheet size / Image size: 841 mm x 297 mm / 820 mm x 250 mm
Visualisation type: Type 1 (annotated photograph)

Camera: Canon EOS 1300D
Lens: Canon, 50mm equivalent focal length
Camera Height: 1.6 m
Date and Time: 23/08/2023 12:10

