

NOTE:
All planting from phase 1 landscaping is to be removed as agreed with the landscape Architect to allow the full implementation of phase 2 as shown to ensure the integration of the two schemes.

LEGEND


- EXISTING TREES TO BE RETAINED
- PROPOSED TREES
- SHRUB PLANTING
- SPECIMEN SHRUBS
- CLIMBERS
- AREA TO BE TURFED
- GRAVEL TRIM TO BUILDING

PLANTING SCHEDULE

A TREES				
ABBV	GIRTH	HEIGHT	QTY	
Acer saccharinum	AS	14-16cm	4.0-4.25	1
Betula pendula	BP	12-14cm	3.5-4.0	1
Gleditsia 'Sunburst'	GS	12-14cm	3.5-4.0	2
Prunus 'Ama no Gawa'	PA	10-12cm	3.0-3.5	1
Prunus 'Cheal's Weeping'	PCW	8-10cm	2.0-2.25	1
Pyrus salicifolius 'Pendula'	PSP	8-10cm	2.0-2.25	2
Sorbus aucuparia 'Asplenifolia'	SA	12-14cm	3.5-4.0	3
TOTAL			14	
B SPECIMEN SHRUBS / CLIMBERS				
ABBV	POT S	HEIGHT	QTY	
Amelanchier canadensis	AC	15L	1200-1500	10
Corylus maxima 'Purpurea'	CMP	15L	1200-1500	8
Hedera colchica 'Paddy's Pride'	HC	3L	600-750	7
Hydrangea petiolaris	HP	3L	450-600	5
Juniperus virginiana 'Skyrocket'	JVS	15L	900-1200	9
Parthenocissus tricuspidata	PT	3L	600-750	2
Phormium 'Yellow Wave'	PYW	7.5L	750-900	14
Photinia 'Red Robin'	PRR	12L	1200-1500	25
Rhus typhina 'Laciniata' (multi-stemmed)	RTL	12L	900-1200	4
TOTAL			86	

C SHRUBS	POT S	HEIGHT	NO/M2	QTY
Berberis ottawensis 'Superba'	3L	450-600	3/M2	55
Buddleia 'Empire Blue'	3L	600-750	3/M2	52
Cornus alba 'Elegantissima'	3L	600-750	3/M2	48
Cotoneaster 'Coral Beauty'	3L	450-600	3/M2	130
Cotoneaster franchetti	3L	450-600	3/M2	63
Elaeagnus pungens 'Maculata'	3L	450-600	4/M2	118
Euonymus 'Emerald and Gold'	3L	300-450	6/M2	103
Fuchsia 'Mrs Popple'	3L	300-450	4/M2	67
Geranium 'Wargraves Pink'	2L	rooted	6/M2	45
Hebe 'Red Edge'	3L	200-300	5/M2	44
Hosta sieboldiana	3L	rooted	5/M2	44
Hydrangea macrophylla 'Blue Wave'	3L	450-600	4/M2	163
Hypericum patulum 'Hidcote'	3L	450-600	4/M2	166
Iris 'Jane Phillips'	3L	rooted	6/M2	82
Lavandula angustifolia 'Grappenhall'	3L	200-300	5/M2	71
Lavatera alba 'Barnsley'	3L	600-750	3/M2	42
Lonicera 'Baggesens Gold'	3L	600-750	4/M2	70
Mahonia charity	3L	450-600	3/M2	100
Potentilla 'Primrose Beauty'	3L	450-600	4/M2	59
Rosa bonica	3L	450-600	4/M2	103
Spiraea arguta	3L	600-750	4/M2	70
Spiraea snowmound	3L	450-600	4/M2	129
Weigela florida 'Variegata'	3L	600-750	4/M2	65
TOTAL				1989

DO NOT SCALE FROM DRAWING
USE FIGURED DIMENSIONS WHERE GIVEN

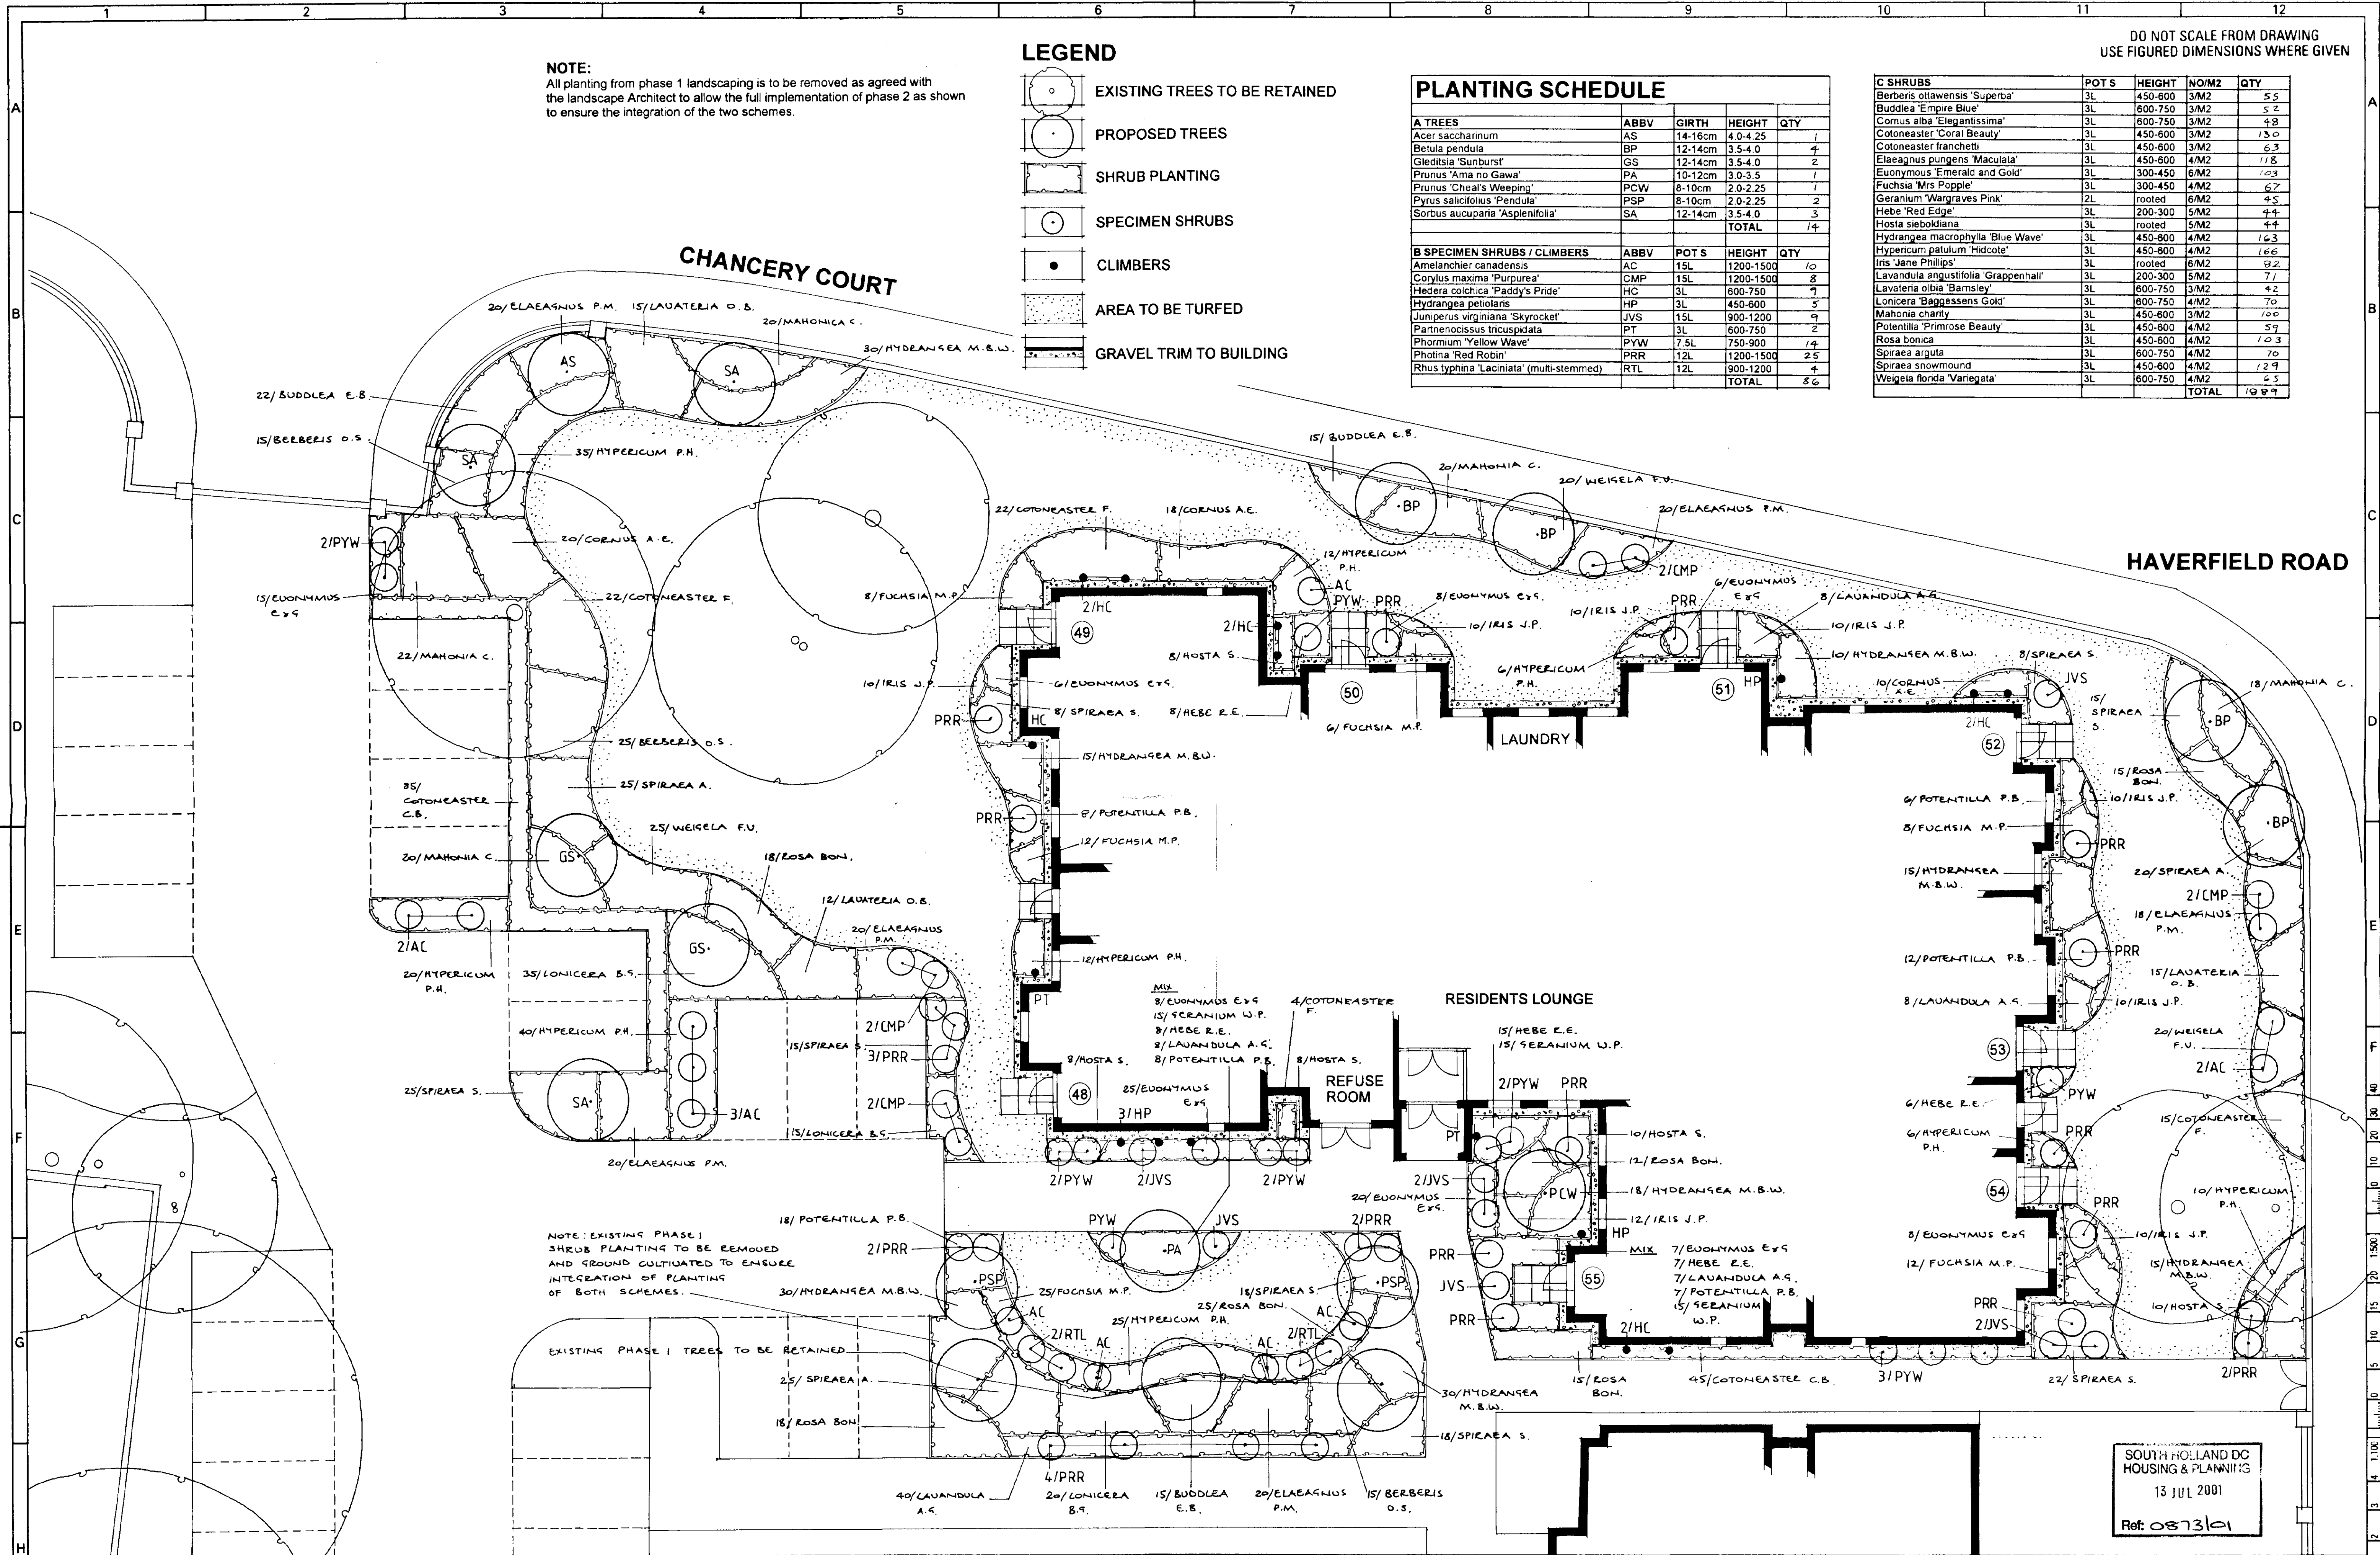

SOUTH HOLLAND DC
HOUSING & PLANNING
13 JUL 2001
Ref: 0873/01

SHACKLETON
ASSOCIATES
LANDSCAPE ARCHITECTS

APARTMENTS FOR THE RETIRED - PHASE 2
LONDON ROAD, SPALDING

LANDSCAPE PROPOSALS

6A THE CROSS
LYNN
CHESHIRE
WA13 0HP
TEL: 01925 757043

SCALE: 1:1000
DATE: 13 JUL 2001
DRAWING NO: 13 JUL 2001
REV: 1