


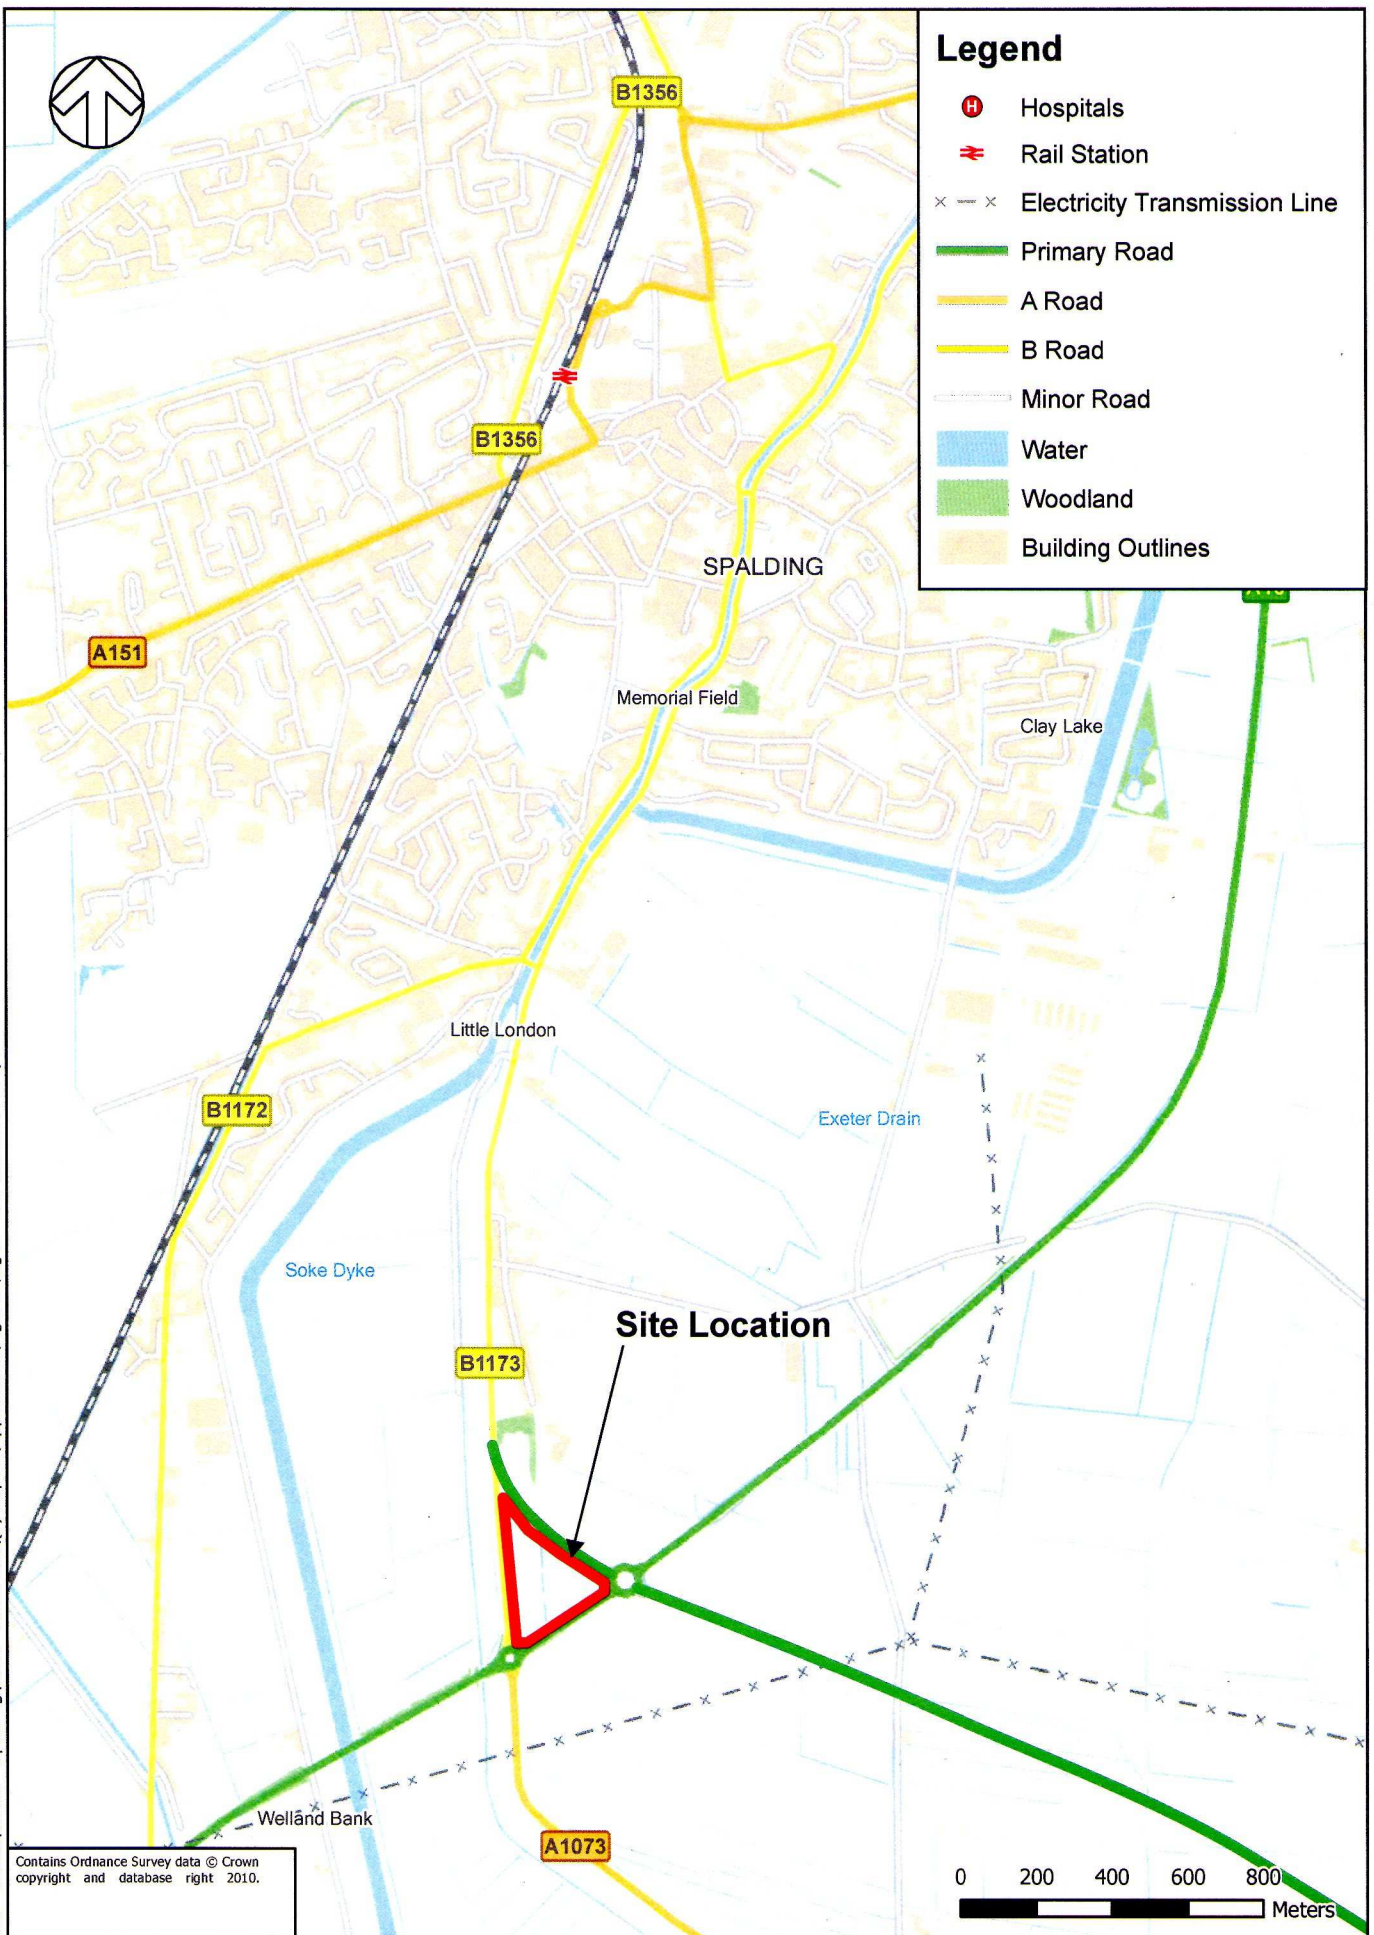

Legend

- H Hospitals
- ≡ Rail Station
- × — × Electricity Transmission Line
- Primary Road
- A Road
- B Road
- Minor Road
- Water
- Woodland
- Building Outlines



Contains Ordnance Survey data © Crown copyright and database right 2010.

0 200 400 600 800 Meters



TITLE:

Small Site at Barrier Bank
Spalding
Site Location Plan

FIGURE No:

00036203 - Figure 1