



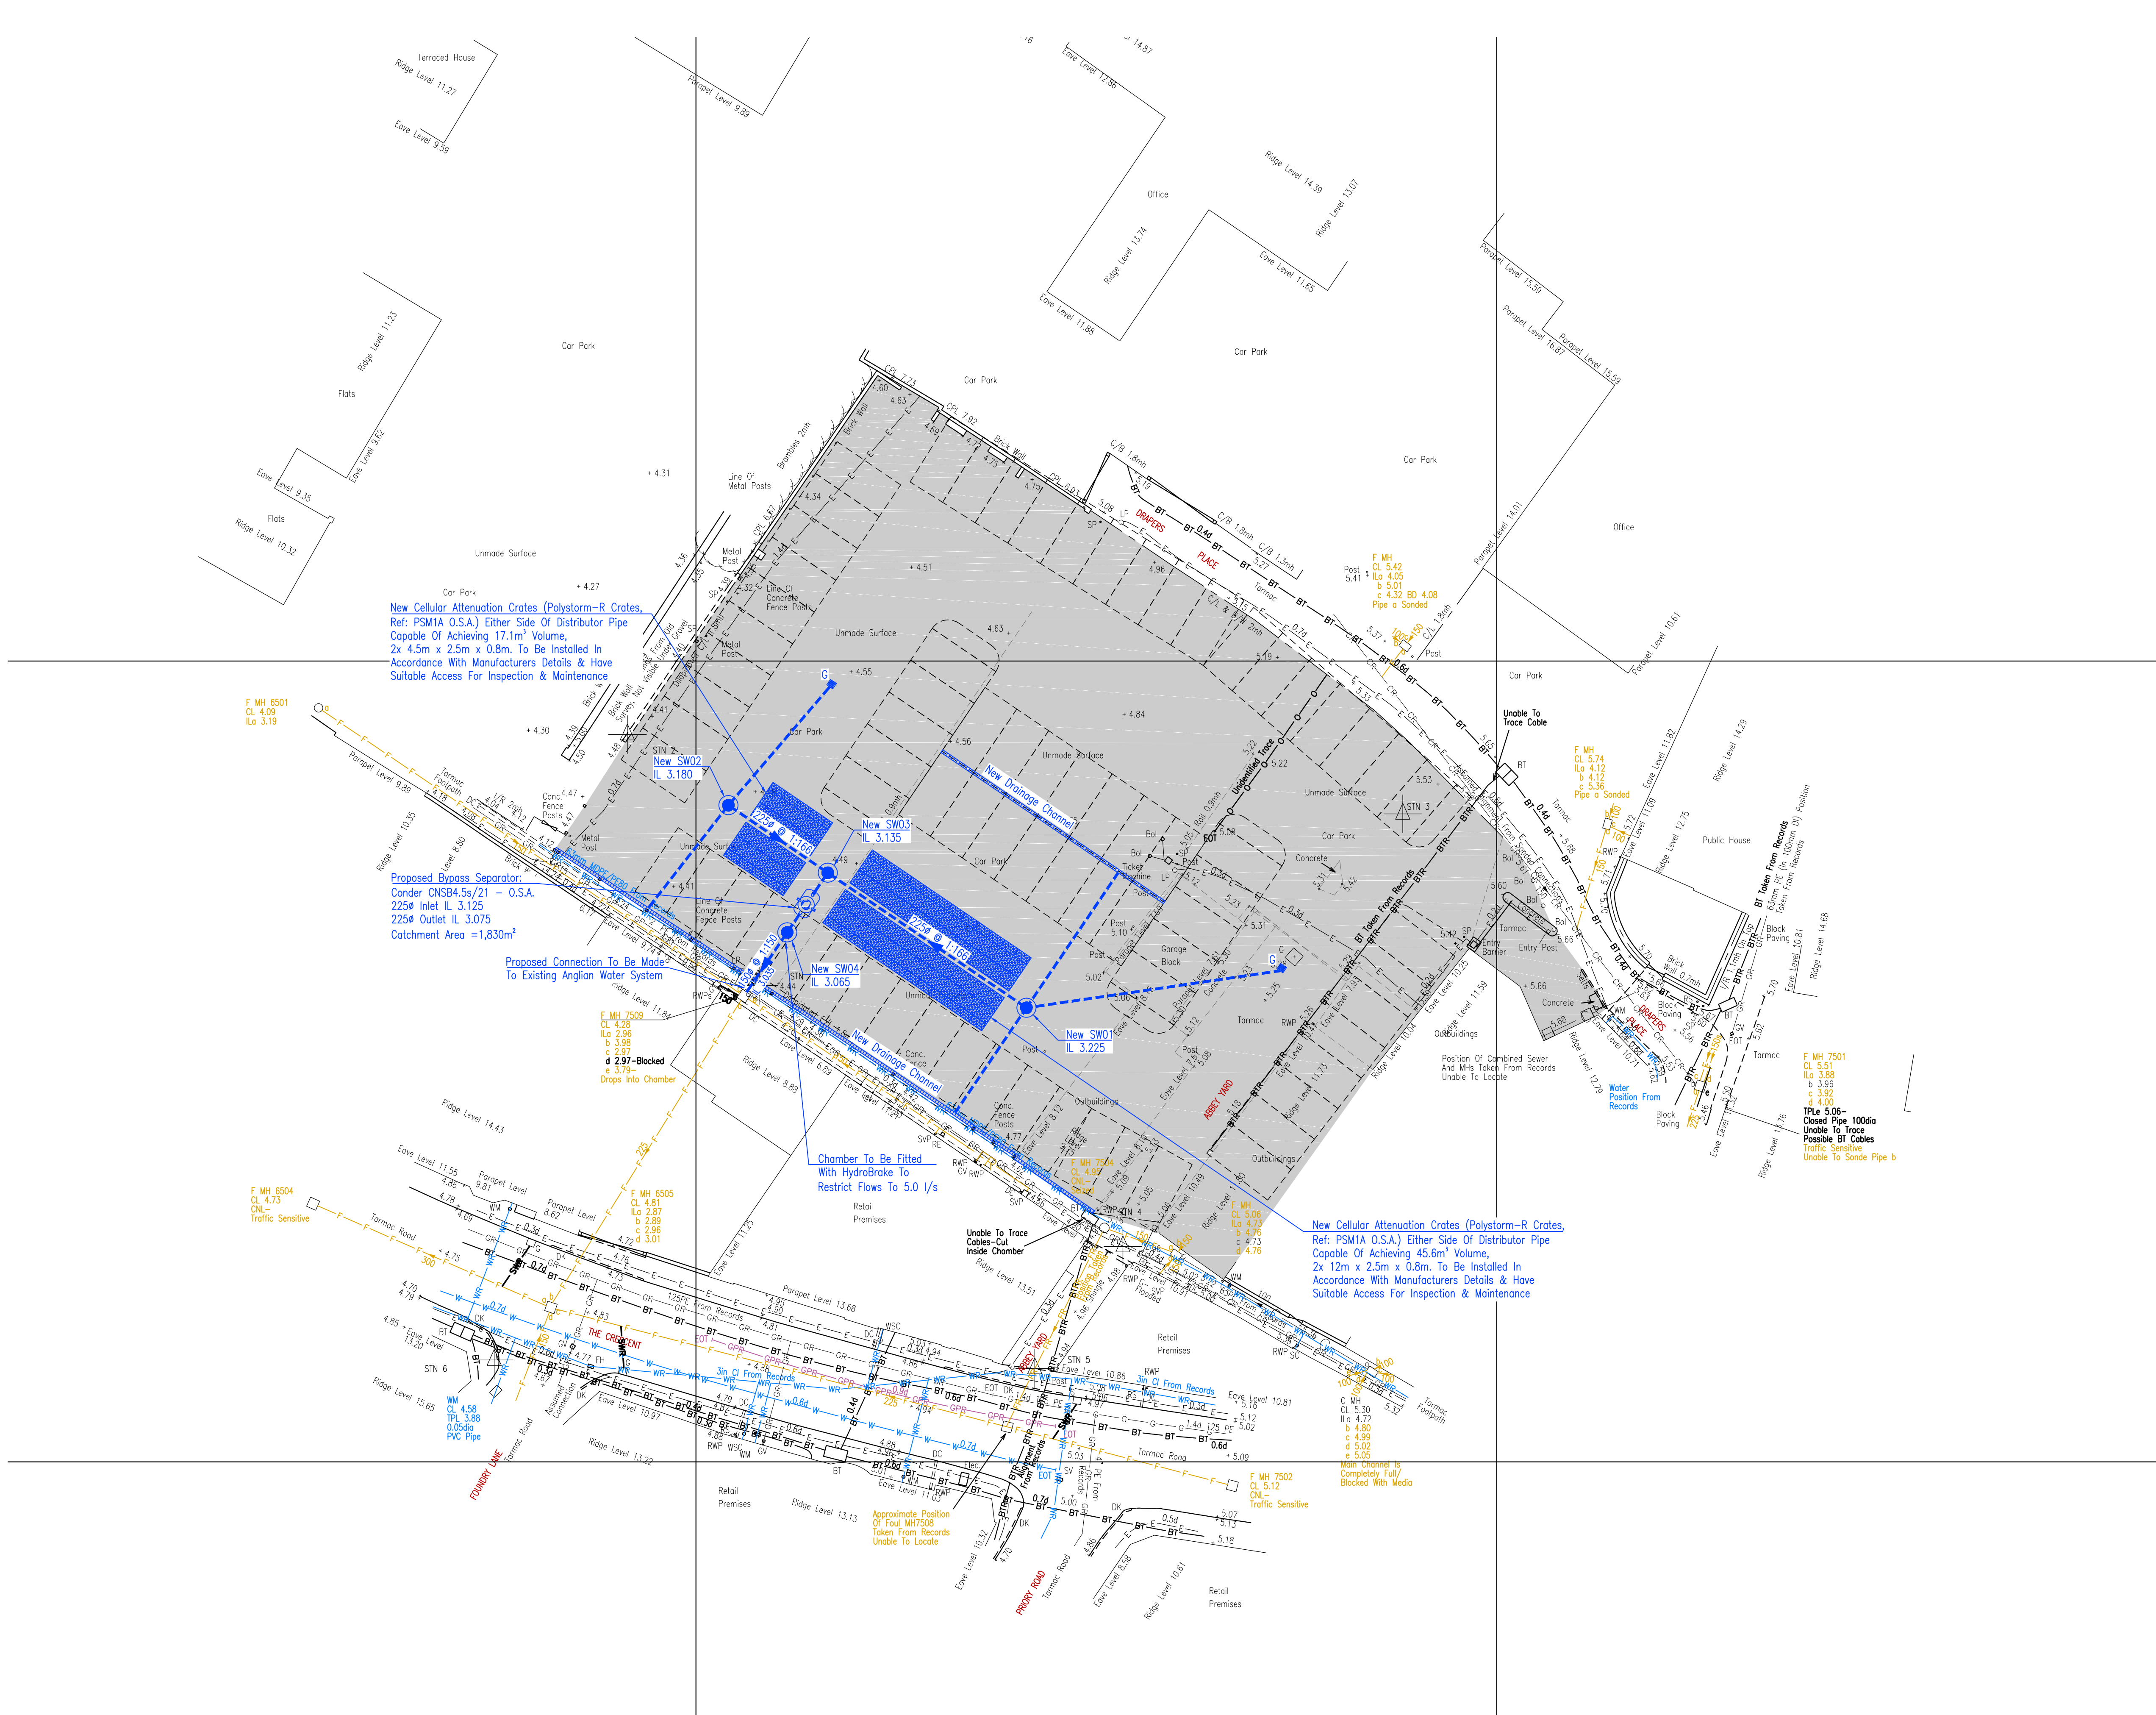

Key:

— F — F — F —	Existing Foul Water - AWS
— — — — —	Proposed Surface Water Pipe
— — — — —	Proposed Surface Water Chamber
— — — — —	Proposed Surface Water Gully
— — — — —	Proposed Drainage Channel
— — — — —	Proposed Attenuation Crates
— — — — —	Proposed Tarmac Surface

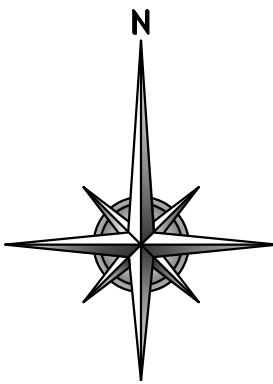

Rev	Date	Remarks	
Status	FOR INFORMATION		
 SIDEBOTTOM RICHARDSON CHENG LTD CONSULTING STRUCTURAL AND CIVIL ENGINEERS 15 High Street, Spalding, Lincs. PE11 1TW Tel: 01775 712660 Fax: 01775 712635 Email: src@srcrd.co.uk			
Project	Car Park Improvements at Drapers Place, Spalding, Lincs. For Lincolnshire Trading & Management		
Title	Proposed Surface Water Drainage Strategy		
Date	Sept. '20	Scale	1:200 @A1
Drawn	MP	Checked	SRC
Design	SRC	File Name	34320-01
DRG No. 34320/01			Rev -