


NOTES:
All dimensions to be checked on site. Do not scale from this drawing.

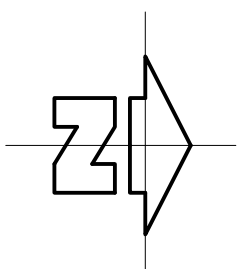

A.	
Date	Revisions

© Copyright

Client
SPALDING ACADEMY


Job Title

PROPOSED MUSIC
BLOCK EXTENSION AT
SPALDING ACADEMY,
NEVILLE AVENUE,
SPALDING. PLOT 2EJ.

Drawing Title

SITE PLAN AS PROPOSED

Scale @ A1: 1:100	Date: May 20	Drawn: R.W.
----------------------	-----------------	----------------

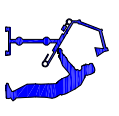

Building Design Services
Surveying, Design, Planning & Building Regulations
12 King Edward Street, Skelford, Leeds, NG3 4 7NE. TEL: (07940) 753928.

DRG No.
1082/4

Rev.