
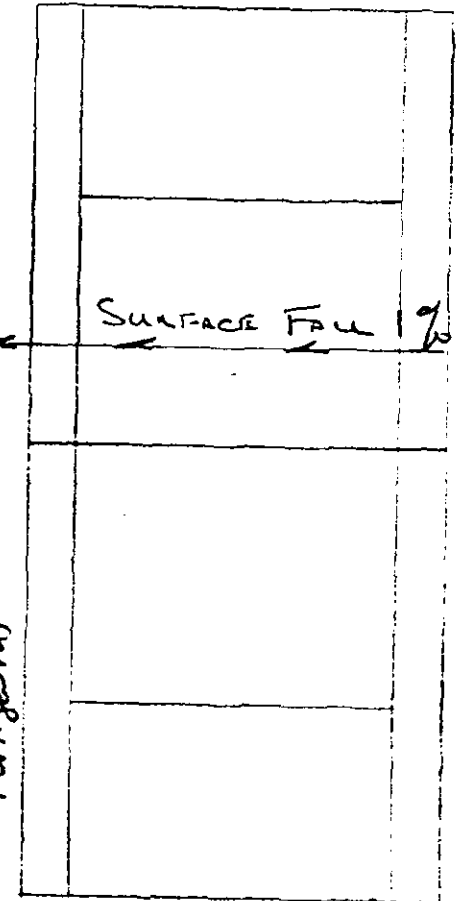
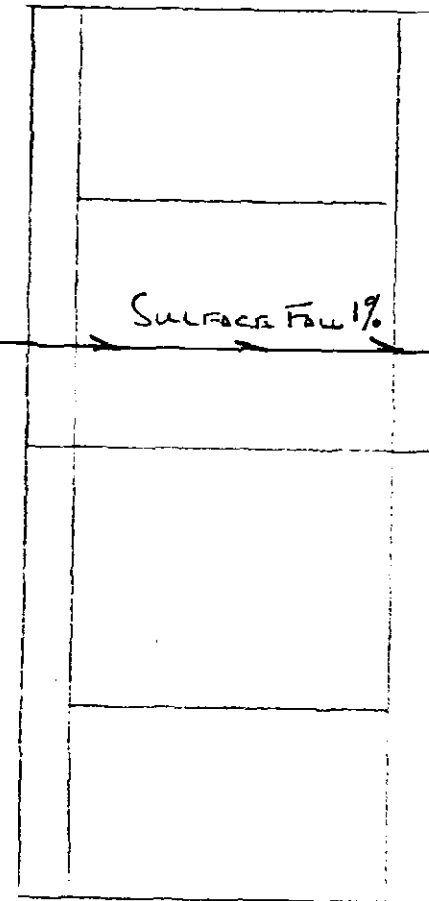


CLUB HOUSE
AND SQUASH COURTS

notes added
during phase
Call Mr. David
Stearns & Doe Sport
1-8-00
Pon

CHANNEL SECTION WITH GRID FOR SURFACE WATER COLLECTION

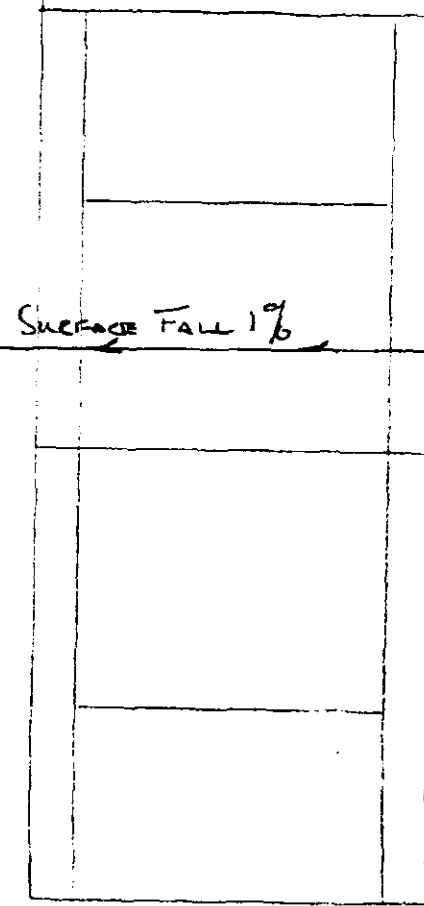

U Shaped
Plastic, not all
"Bio. Spacing"
4" internal
CHANNEL SECTION
Proposed

SOUTH HOLLAND DC
HOUSING PLANNING
13 JUL 2000
Ref. 0819/00

6" pipe

COLLECTION CHAMBER

Drain Pipe 100mm Dia

COLLECTION CHAMBER

SOAK AWAY
AS SPECIFICATION

REMOVED
DEF. 11/00

denotes

EXISTING