


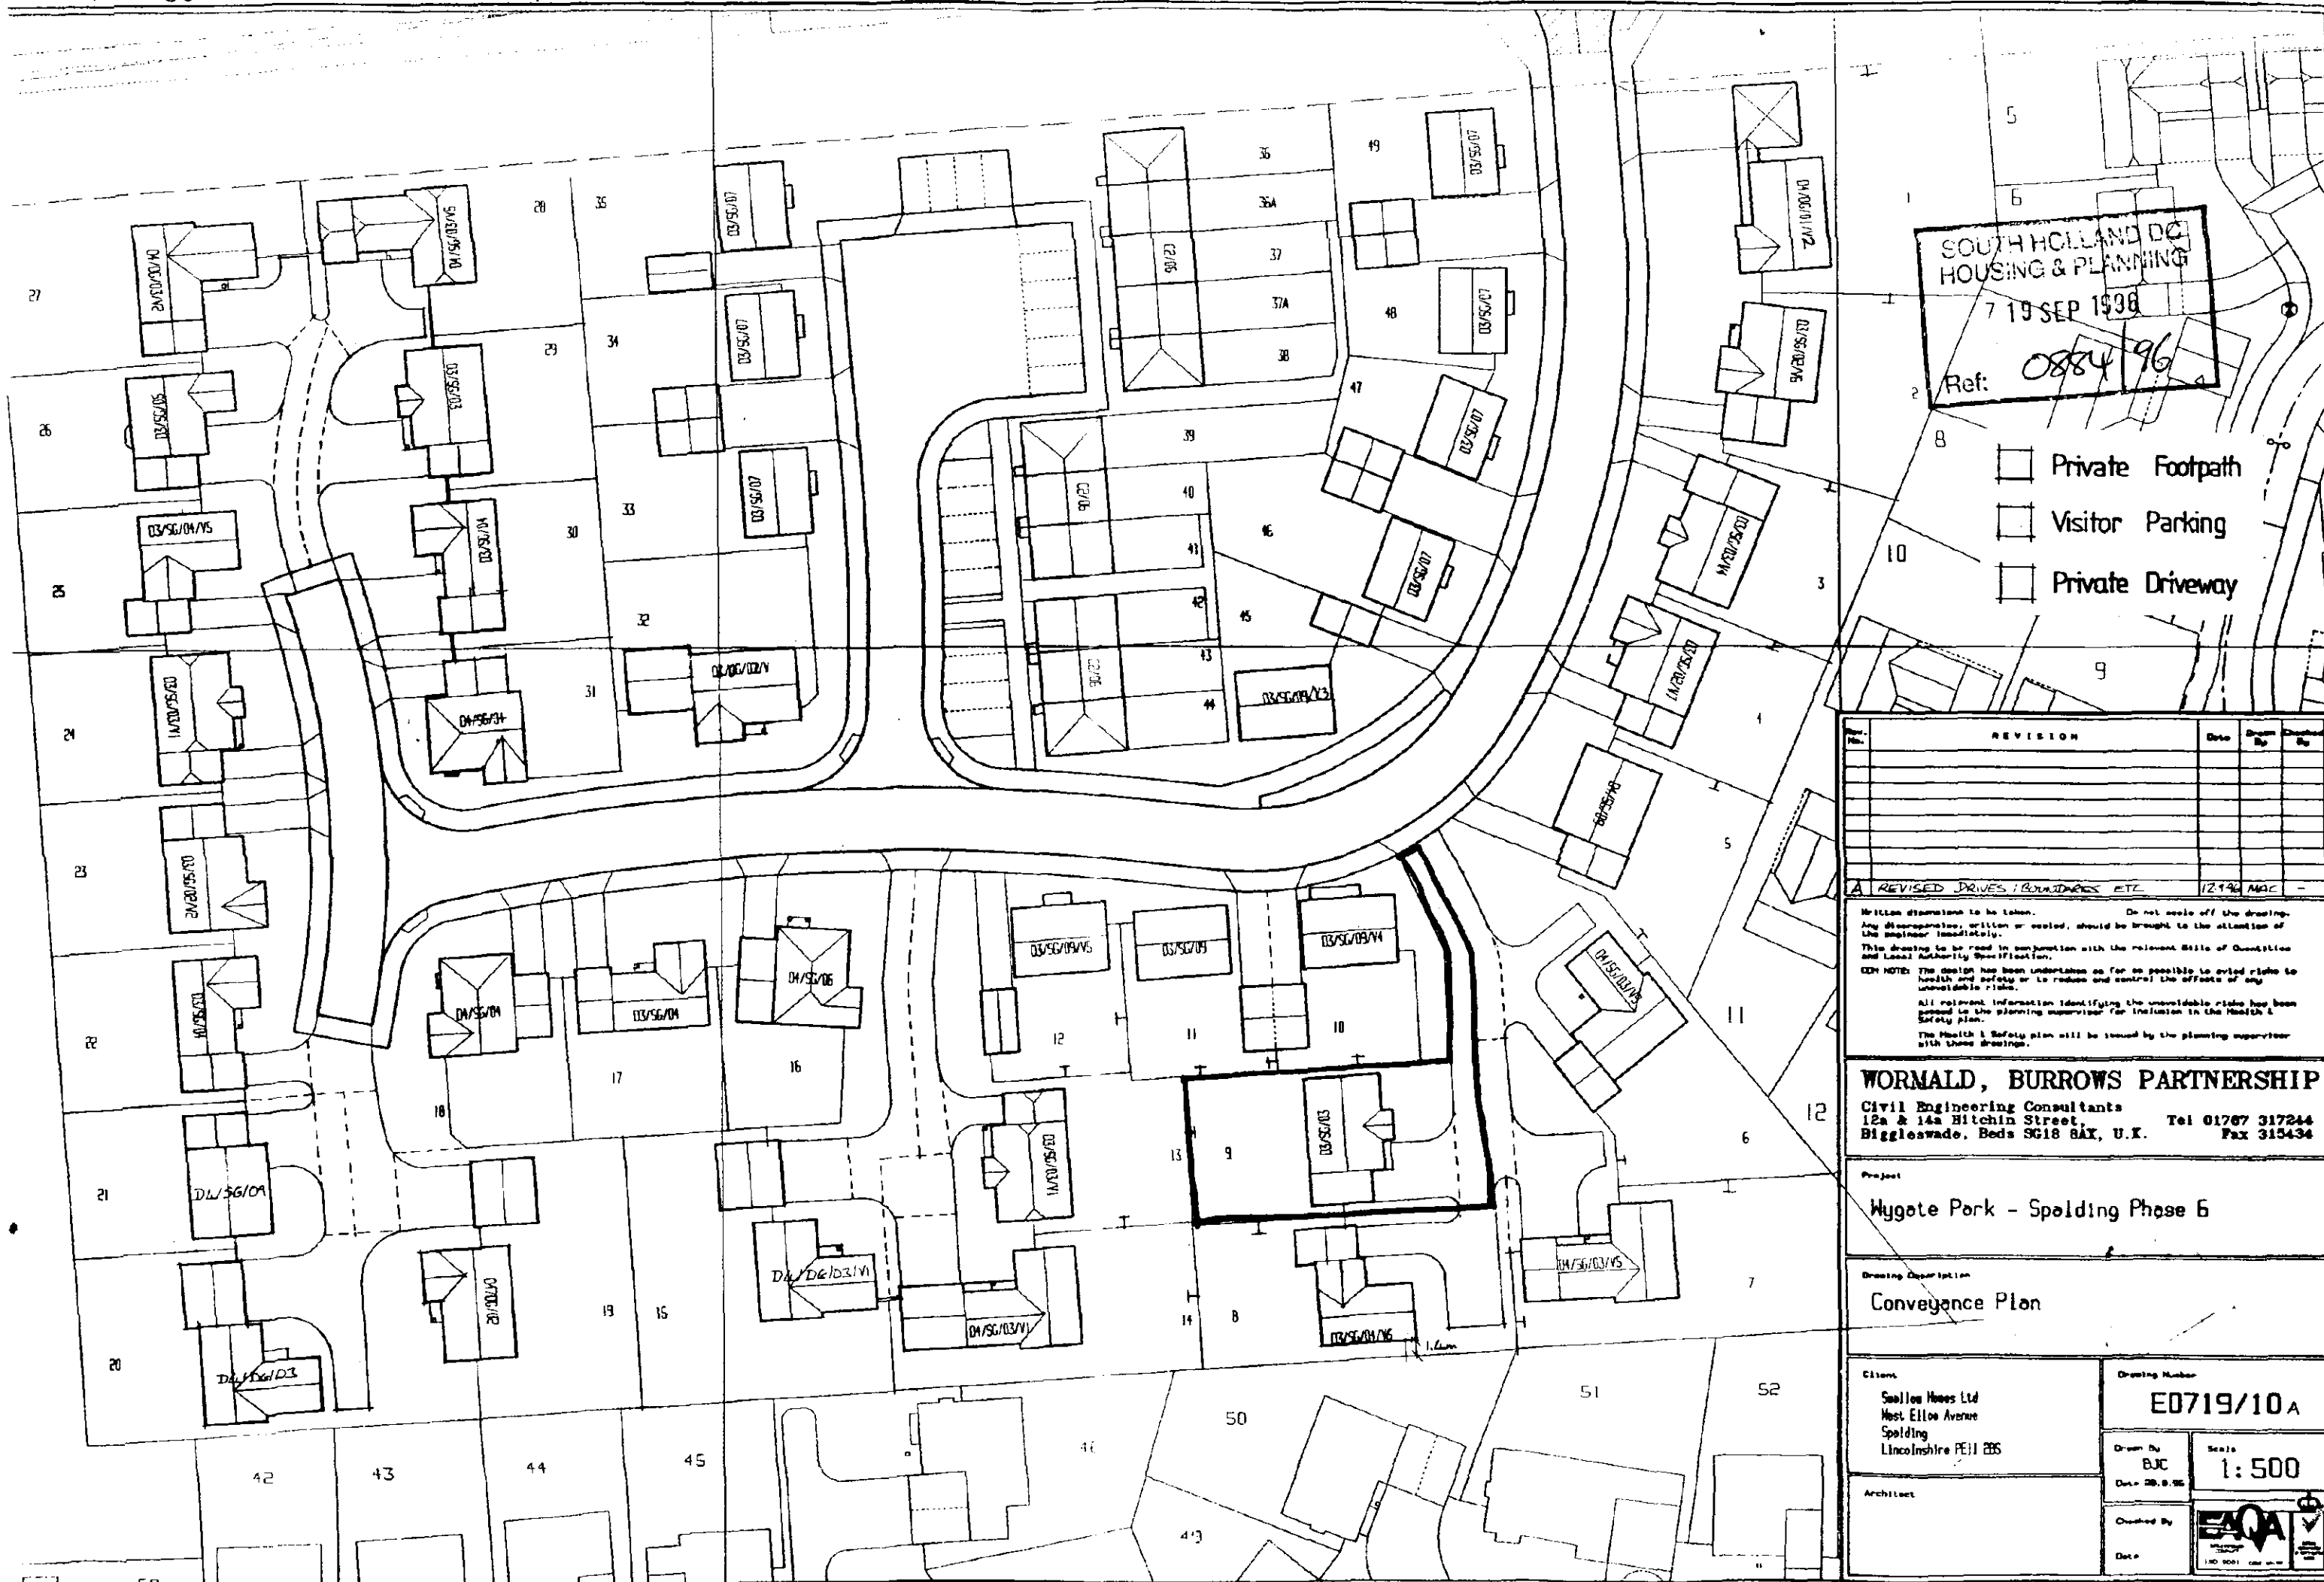

SOUTH HOLLAND DC
HOUSING & PLANNING
Ref: 0884/96

- ☐ Private Footpath
- ☐ Visitor Parking
- ☐ Private Driveway

REVISION	Date	Drawn By	Checked By
1			
2			
Written dimensions to be taken. Do not scale off the drawing.
Any discrepancies, written or scaled, should be brought to the attention of the Engineer immediately.
This drawing to be read in conjunction with the relevant Bill of Materials and Local Authority Specification.
NOTE: The design has been undertaken so far as possible to avoid risks to health and safety or to reduce and control the effects of any unavoidable risks.
All relevant information identifying the unavoidable risks has been passed to the planning supervisor for inclusion in the Health & Safety plan.
The Health & Safety plan will be issued by the planning supervisor with these drawings.

WORMALD, BURROWS PARTNERSHIP
Civil Engineering Consultants
12a & 14a Hitchin Street, Biggleswade, Beds SG18 8AX, U.K. Tel 01767 317244 Fax 315434

Project
Wygate Park - Spolding Phase 6

Drawing Description
Conveyance Plan

Clients
West Elloe Avenue
Spolding
Lincolnshire PE11 2BS

Drawing Number
E0719/10A

Drawn By
DJC


Scale
1:500

Checked By
[Signature]

Date

Architect
[Signature]

EAQA
100 0001 000 000

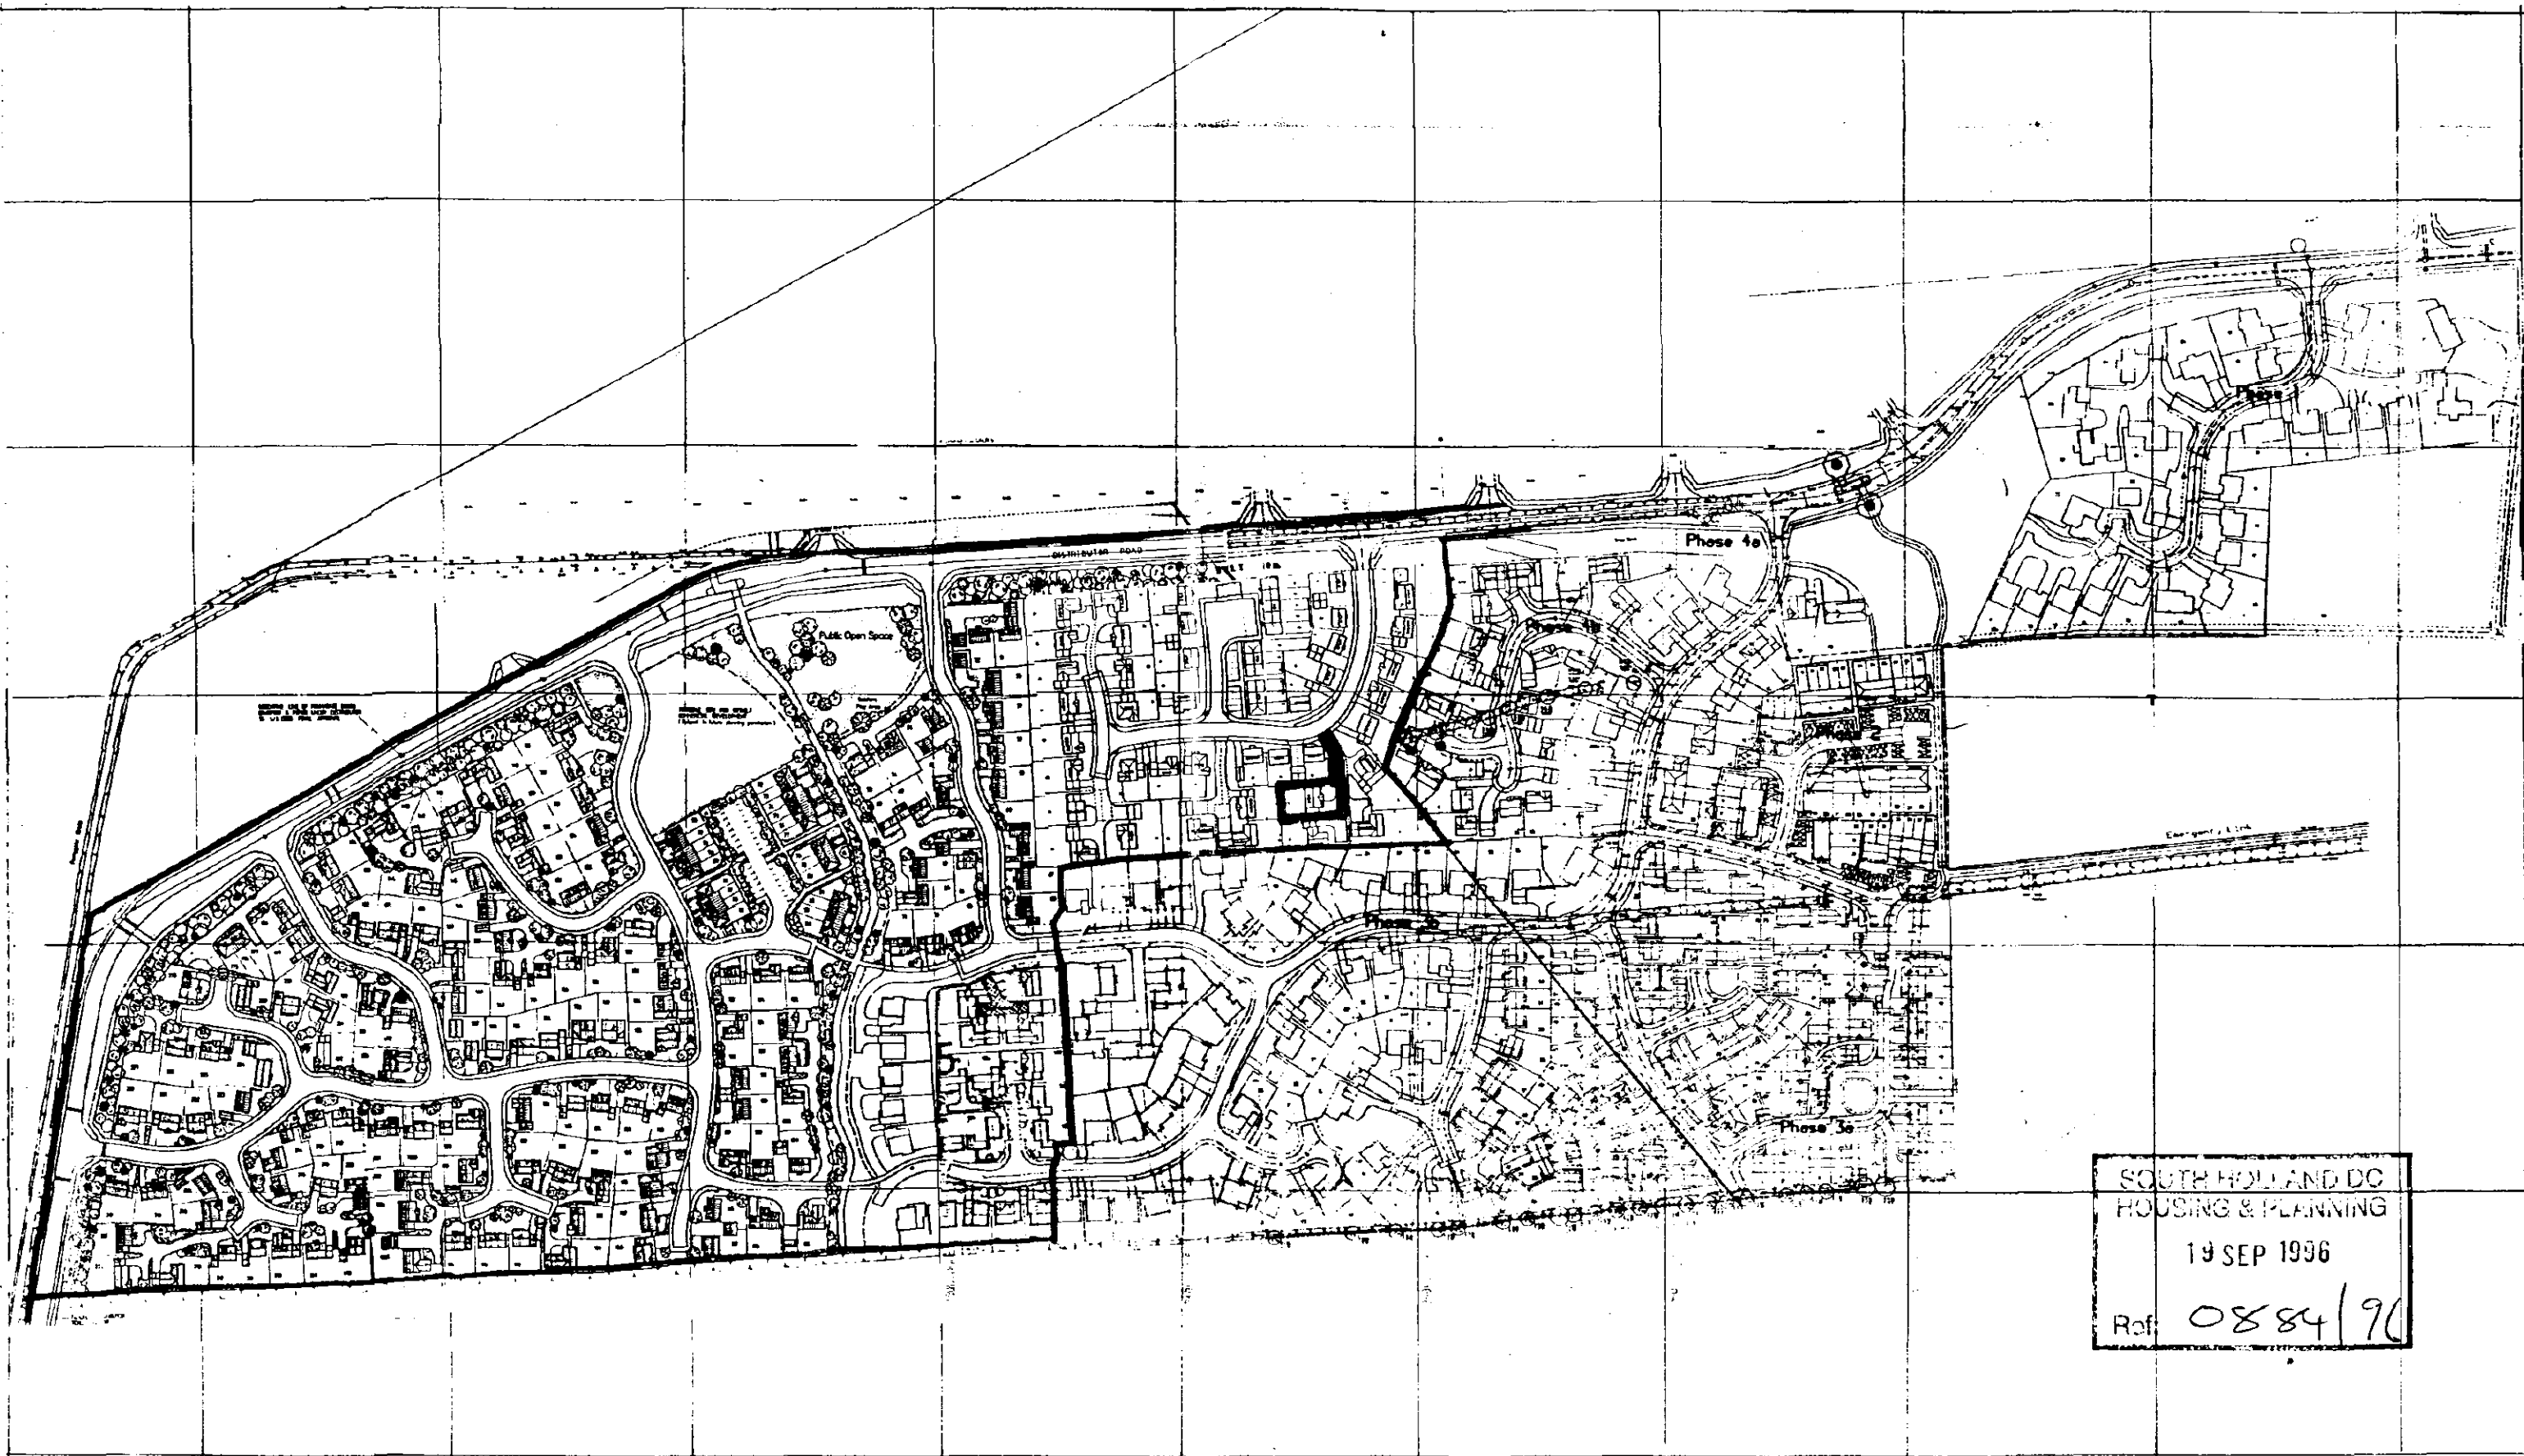

SOUTH HOLLAND DC
HOUSING & PLANNING
19 SEP 1996
Ref: 0884/96

Proposed Development Plan :

"Land to the west of Woolram Wygate, Spalding, Lincs"



Drq N° : WW / 106 / A

Date : 7 June 1996

Revision :

Drawn : *Lance R. Branna*





Scale :

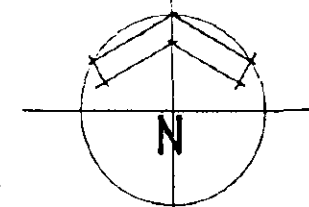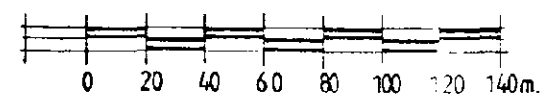

Drawing Title : Location Plan.



Swallow House, Barbury Close, West Linc Avenue
Spalding, Lincs. PE11 2BS
Telephone (0775) 724701 Fax (0775) 762153

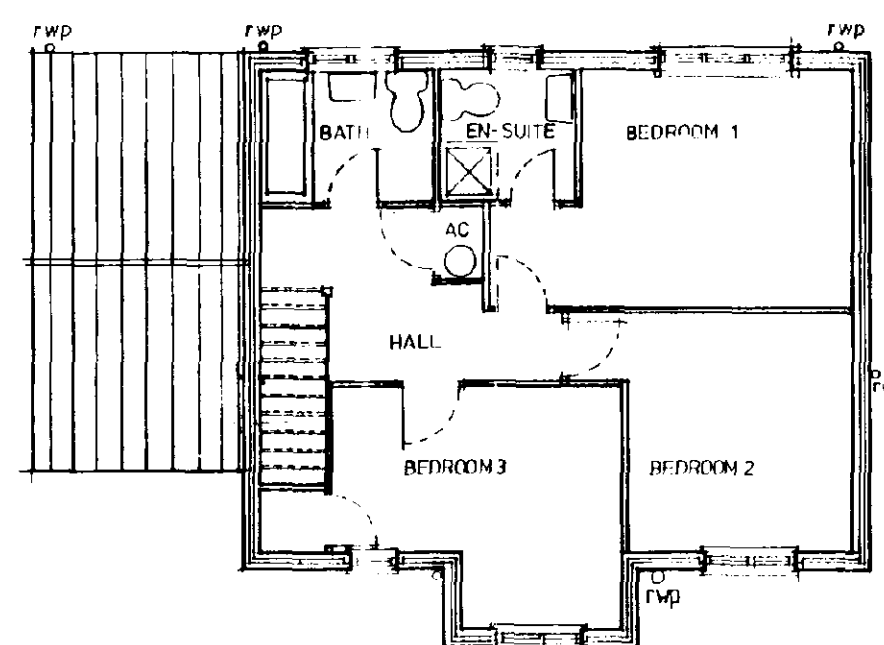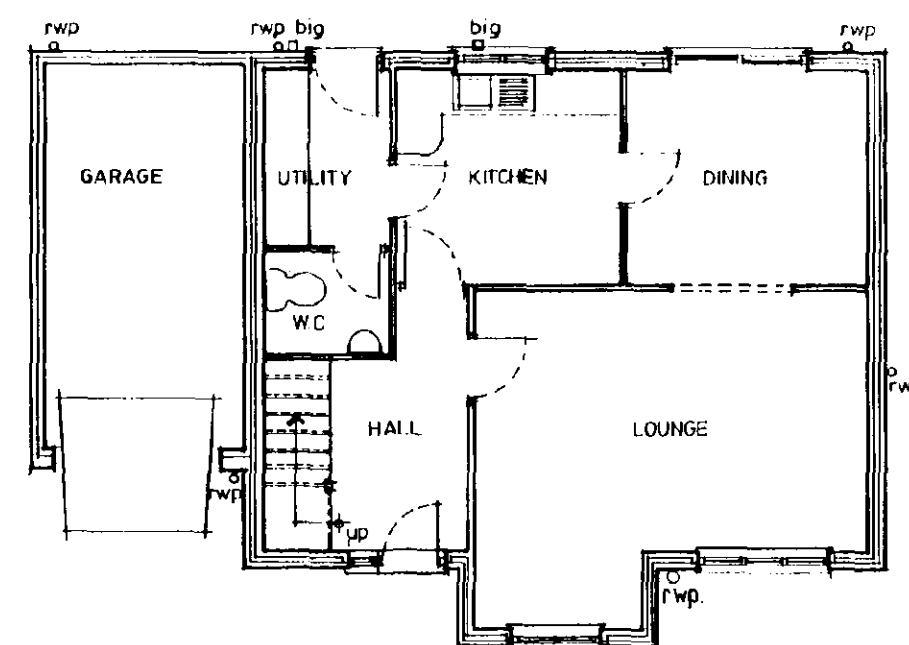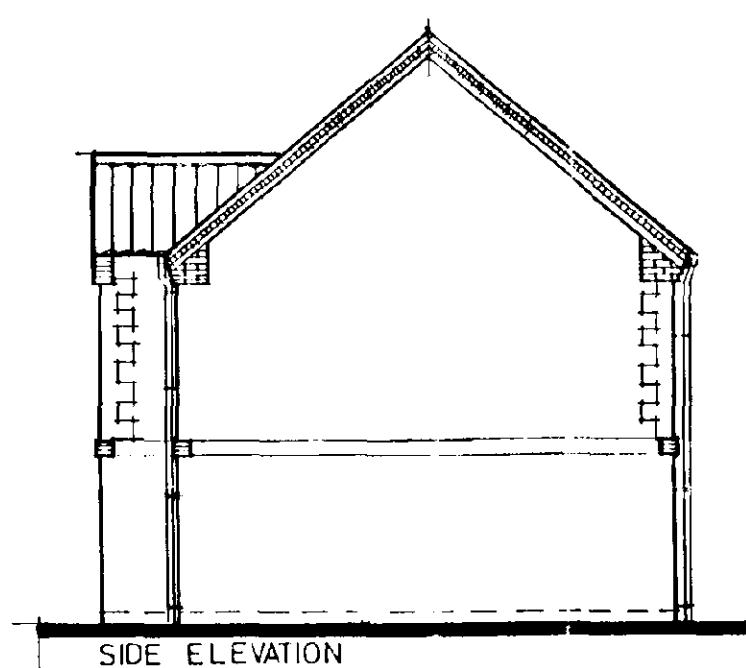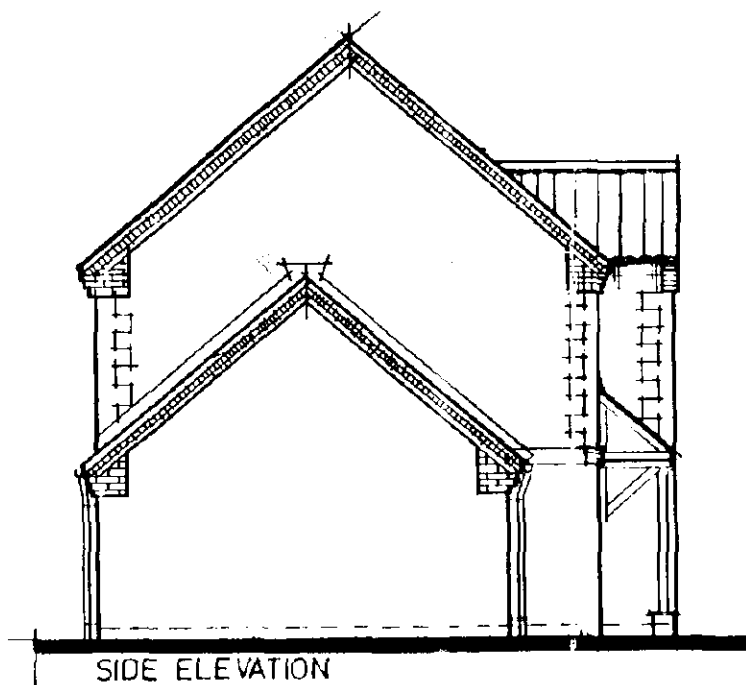

R E V I S I O N S		
Mar 95	Window to stairs removed	As B
DEC 94	Door amended / side screen added	A
Date:	Description:	




Swallow House, Banbury Close, West Elloe Avenue
Spalding, Lincs. PE11 2BS
Telephone (0775) 724701 Fax (0775) 762153
ALLISON HOMES is a trading name of SWALLOW HOMES LTD

Project:
D-RANGE HOUSE TYPE
3 BED
SQ FT 1123 The Rockingham

Drawing Title:
DESIGN SHEET

Reference No: D3/SG/03	Scales: 1:100
Drawing No: 01	Date: 03rd APRIL 1994
Revision: B	Drawn: S. Jones

Do not scale directly from this drawing.
All discrepancies to be brought to the
attention of the above office.

 

SOUTH HOLLAND DO
HOUSING & PLANNING
19 SEP 1996
Ref: 0884/96