
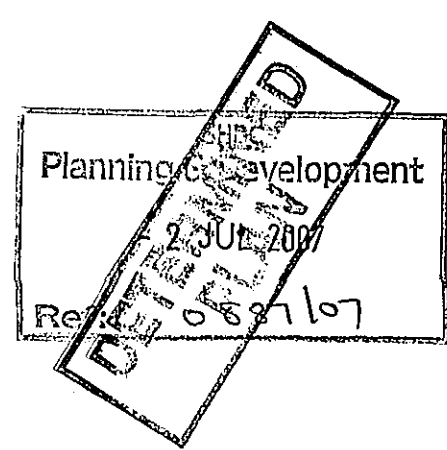


COPYRIGHT RESERVED
Do not scale. Dimensions to be checked on site
Discrepancies to be reported before proceeding.

NOTES:			
Planning Application Issue:	Checked by:		
Building Regulations Application Issue:	Checked by:		
Tender Issue:	Checked by:		
Final Issue:	Checked by:		

REVISIONS:			
A:	DRAWING UPDATES TO REFLECT 13/11/04 MEETING NOTES. 25.11.04. RT		
B:	ADDITIONAL NOTES ADDED. GATES REPOSITIONED. 21.02.04. RT		
C:	DRAWING UPDATES TO REFLECT CHANGES. NEW GATES AND PLANTING ADDED. 25.02.05. RT		
D:	DRAWING UPDATES TO REFLECT CURRENT DESIGN. SHARP TO CHURCHCOTE REMOVED. FOUNDRY LANE SECURITY GATES MOVED. 28.02.05. RT		
E:	DRAWING UPDATES WITH NEW SURVEY INFORMATION. CARPARK LAYOUT REVISED. 15.02.06. RT		
F:	DRAWING UPDATES TO AGREE WITH LATEST SCHEME. NEW GATES AND FENCE ADDED TO SOUTH EAST ENTRANCE. 29.03.06. RT		
G:	CHURCHCOTE WALL EXTENSION. ADDITIONAL NOTES ADDED. 27/06/06. RT		
H:			
I:			
J:			
K:			
L:			
M:			

SITE RE-DEVELOPMENT			
GEO ADAMS AND SONS LTD			
THE CRESCENT, SPALDING			
PROPOSED GROUND FLOOR PLAN			
PETER HADDON AND PARTNERS			
00 Ref: CRS06	Date: NOV 2004	3333/18	G
Scale at A1 : 1:200	Drawn: OCBWERT		

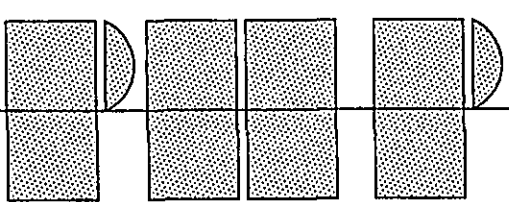

architects
The Old Rectory, Rectory Lane, Milton Malsor
Northampton NN7 3AQ
Tel: 01604 858916 Fax: 01604 859123
e-mail: mail@peter-haddon.com