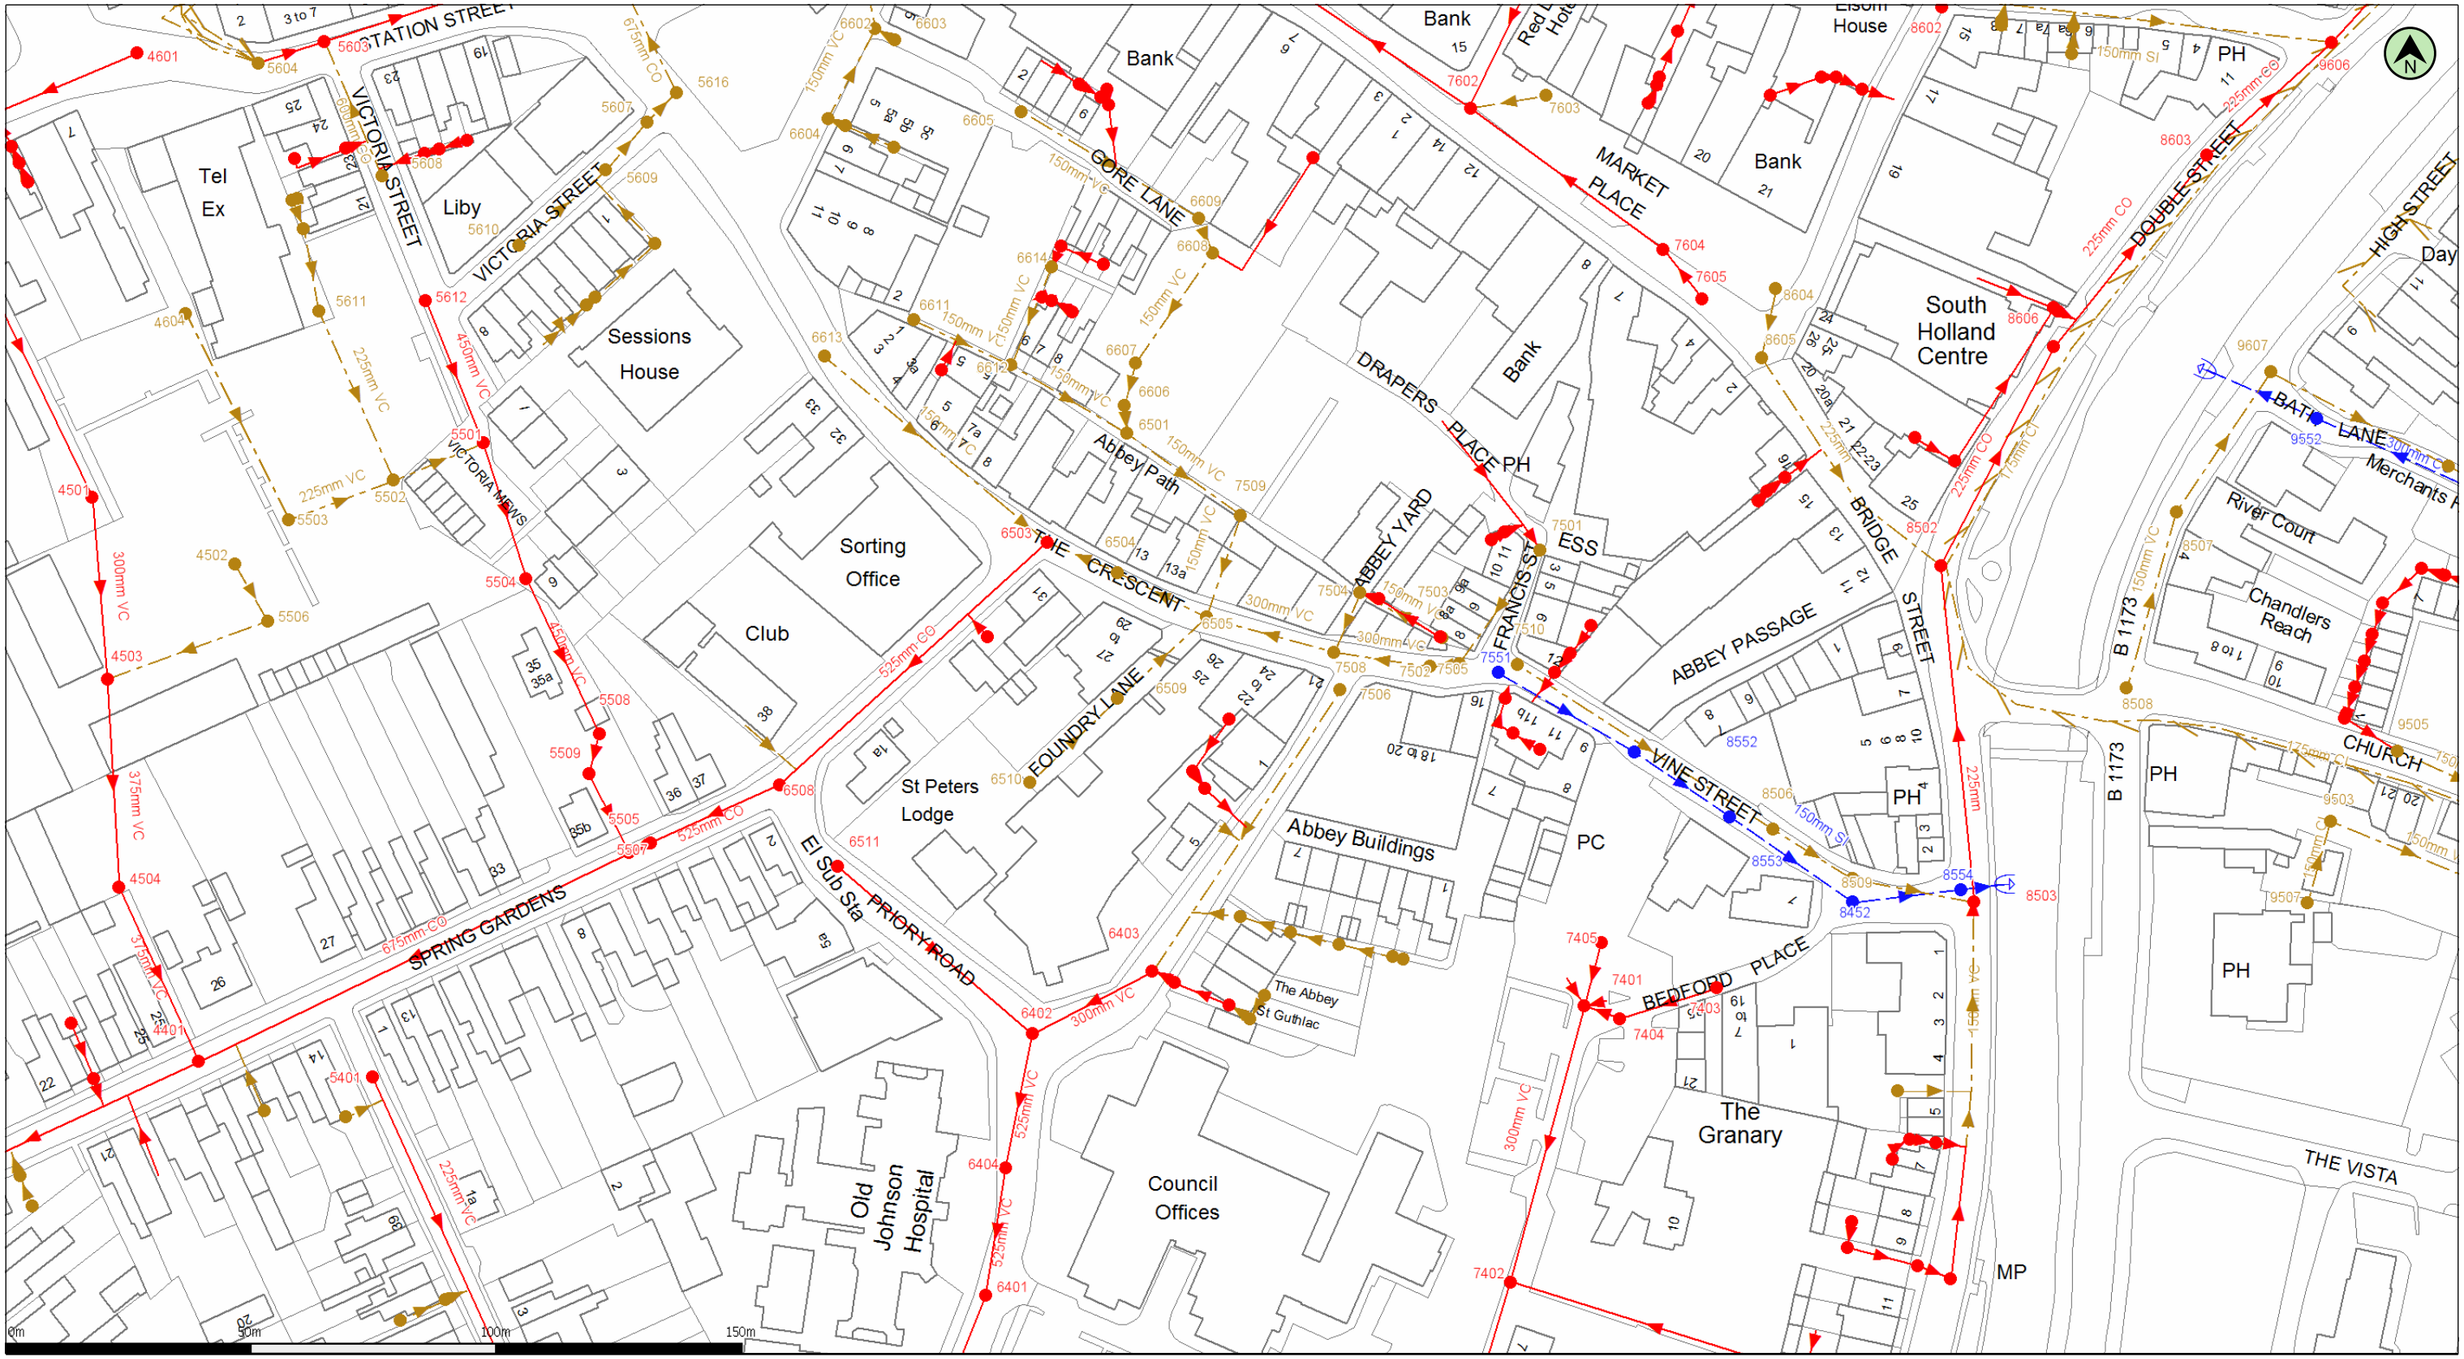


(c) Crown copyright and database rights 2015 Ordnance Survey 100022432 | Date: 15/12/15 | Scale: 1:1250 | Map Centre: 524700,322546 | Data updated: 05/11/15 | Our Ref: 167868 - 2 | Wastewater Plan A3

This plan is provided by Anglian Water pursuant its obligations under the Water Industry Act 1991 sections 198 or 199. It must be used in conjunction with any search results attached. The information on this plan is based on data currently recorded but position must be regarded as approximate. Service pipes, private sewers and drains are generally not shown. Users of this map are strongly advised to commission their own survey of the area shown on the plan before carrying out any works. The actual position of all apparatus MUST be established by trial holes. No liability whatsoever, including liability for negligence, is accepted by Anglian Water for any error or inaccuracy or omission, including the failure to accurately record, or record at all, the location of any water main, discharge pipe, sewer or disposal main or any item of apparatus. This information is valid for the date printed. This plan is produced by Anglian Water Services Limited (c) Crown copyright and database rights 2015 Ordnance Survey 100022432.This map is to be used for the purposes of viewing the location of Anglian Water plant only. Any other uses of the map data or further copies is not permitted. This notice is not intended to exclude or restrict liability for death or personal injury resulting from negligence.

- Foul Sewer
- Surface Sewer
- Combined Sewer
- Final Effluent
- Rising Main (Colour denotes effluent type)
- Private Sewer (Colour denotes effluent type)
- Decommissioned Sewer (Colour denotes effluent type)
- Outfall (Colour denotes effluent type)
- Inlet (Colour denotes effluent type)
- Manhole (Colour denotes effluent type)
- Sewage Treatment Works
- Pumping Station

andy@o-l-ltd.co.uk
The CAB Offices

love every drop anglianwater

Manhole Reference	Liquid Type	Cover Level	Invert Level	Depth to Invert
4401	C	3.624	1.164	2.46
4501	C	3.675	2.151	1.524
4503	C	3.493	2.406	1.087
4504	C	3.446	1.772	1.674
4601	C	4.785	2.643	2.142
5401	C	3.629	2.231	1.398
5501	C	4.352	2.209	2.143
5504	C	4.086	2.083	2.003
5505	C	3.964	1.556	2.408
5507	C	-	-	-
5508	C	-	-	-
5509	C	-	-	-
5603	C	4.85	2.57	2.28
5612	C	4.969	3.424	1.545
6401	C	3.83	1.797	2.033
6402	C	3.925	2	1.925
6403	C	4.141	2.52	1.621
6404	C	3.942	1.893	2.049
6503	C	4.741	2.552	2.189
6508	C	4.131	1.906	2.225
6511	C	-	-	-
7401	C	5.308	3.646	1.662
7402	C	4.785	3.169	1.616
7403	C	-	-	-
7404	C	-	-	-
7405	C	-	-	-
7602	C	6.82	4.23	2.59
7604	C	6.84	4.62	2.22
7605	C	6.79	5.41	1.38
8502	C	6.02	3.25	2.77
8503	C	-	-	-
8602	C	6.36	5.16	1.2
8603	C	5.24	3.01	2.23
8606	C	5.13	3.13	2
9606	C	-	-	-
4502	F	3.583	2.533	1.05
4604	F	4.061	2.852	1.209
5502	F	4.091	2.427	1.664
5503	F	3.761	2.574	1.187
5506	F	3.49	2.4	1.09
5604	F	4.883	2.653	2.23
5607	F	-	-	-
5608	F	-	-	-
5609	F	-	-	-
5610	F	-	-	-
5611	F	4.23	2.74	1.49
5616	F	-	-	-
6501	F	4.146	3.196	0.95

Manhole Reference	Liquid Type	Cover Level	Invert Level	Depth to Invert
6504	F	4.745	2.834	1.911
6505	F	4.826	2.9	1.926
6509	F	-	-	-
6510	F	-	-	-
6602	F	5.27	1.49	3.78
6603	F	-	-	-
6604	F	-	-	-
6605	F	4.925	4.135	0.79
6606	F	4.239	3.329	0.91
6607	F	4.206	-	-
6608	F	4.606	3.566	1.04
6609	F	4.75	3.65	1.1
6611	F	4.764	4.114	0.65
6612	F	4.508	3.558	0.95
6613	F	5.076	3.426	1.65
6614	F	4.533	3.733	0.8
7501	F	-	-	-
7502	F	5.54	3.89	1.65
7503	F	-	-	-
7504	F	5.041	4.141	0.9
7505	F	5.295	4.085	1.21
7506	F	5.294	3.654	1.64
7508	F	4.35	3.05	1.3
7509	F	4.35	3.06	1.29
7510	F	4.704	3.062	1.642
7603	F	-	-	-
8506	F	5.485	3.565	1.92
8507	F	-	-	-
8508	F	-	-	-
8509	F	5.351	-	-
8604	F	-	-	-
8605	F	6.36	5.16	1.2
9501	F	-	-	-
9503	F	-	-	-
9505	F	-	-	-
9507	F	-	-	-
9607	F	-	-	-
7551	S	-	-	-
8452	S	-	-	-
8552	S	5.133	3.22	1.913
8553	S	-	-	-
8554	S	-	-	-
9552	S	5.785	4.016	1.769

Manhole Reference	Liquid Type	Cover Level	Invert Level	Depth to Invert