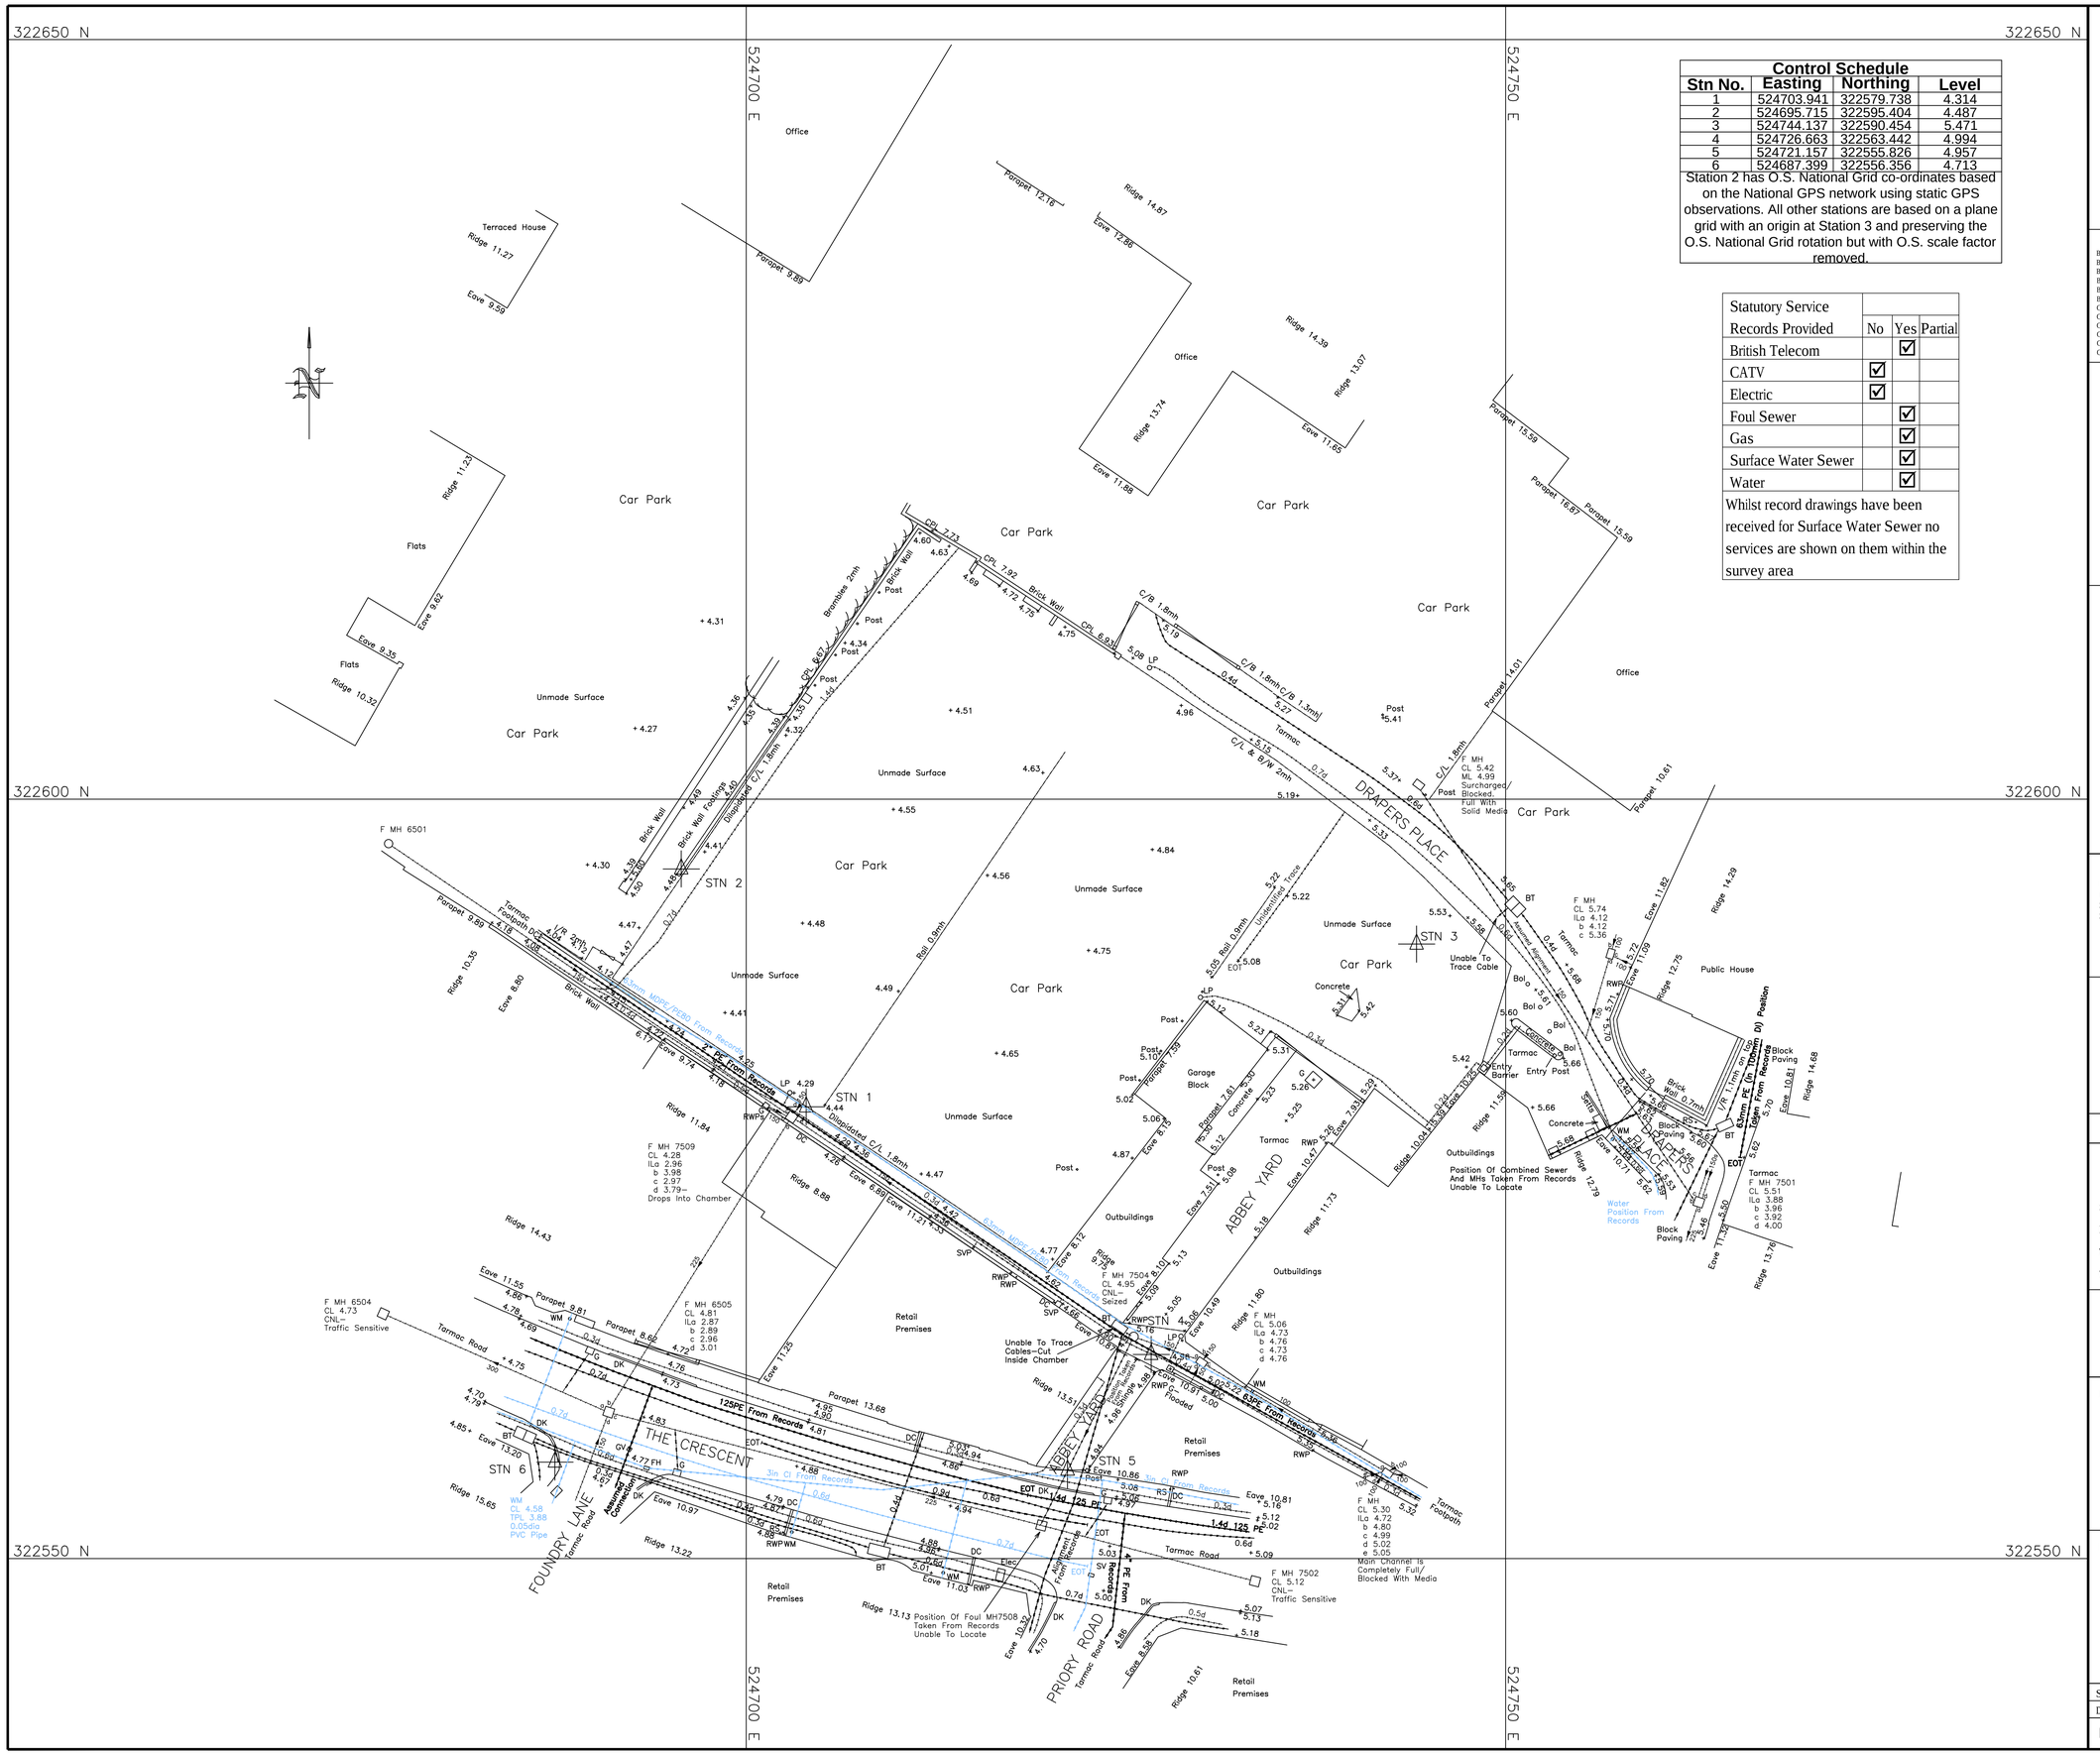

322650 N
322600 N
322550 N
524700 E
524750 E
STN 1
STN 2
STN 3
STN 5
STN 6
DRAPERS PLACE
ABBEY YARD
THE CRESCENT
FOUNDRY LANE
PRIORY ROAD
Car Park
Office
Flats
Terraced House
Public House
Retail Premises
Outbuildings
Unmade Surface
Tarmac
Concrete
Garage Block
Block Paving
Brick Wall
Post
Parapet 12.16
Parapet 9.86
Ridge 14.87
Eave 12.86
Ridge 14.39
Ridge 13.74
Ridge 13.07
Eave 11.65
Eave 11.88
Ridge 11.25
Ridge 9.62
Eave 9.62
Eave 9.35
Ridge 10.32
Parapet 13.59
Parapet 16.67
Parapet 15.59
Parapet 14.01
Parapet 10.61
Ridge 14.29
Ridge 12.75
Eave 11.82
Eave 11.09
Ridge 14.68
Eave 10.61
Ridge 13.78
Ridge 12.79
Eave 10.71
Eave 11.30
Ridge 11.84
Ridge 14.43
Ridge 15.65
Ridge 13.22
Ridge 13.13
Ridge 11.73
Ridge 10.35
Eave 8.80
Eave 9.74
Eave 8.12
Eave 7.50
Eave 10.49
Eave 10.97
Eave 11.03
Eave 10.32
Eave 8.58
Ridge 10.61
Ridge 13.51
Parapet 9.81
Parapet 8.66
Parapet 13.68
Parapet 7.59
Parapet 7.61
Parapet 7.83
Ridge 10.04
Ridge 11.58
Ridge 8.88
Eave 8.50
Eave 11.21
Eave 11.25
Eave 10.47
Eave 10.86
Eave 10.81
Eave 13.20
Eave 11.55
Eave 10.82
Eave 10.67
Eave 10.72
