


Internally illuminated via LED units


Digital Display

Internally illuminated via LED units

GROUND LEVEL

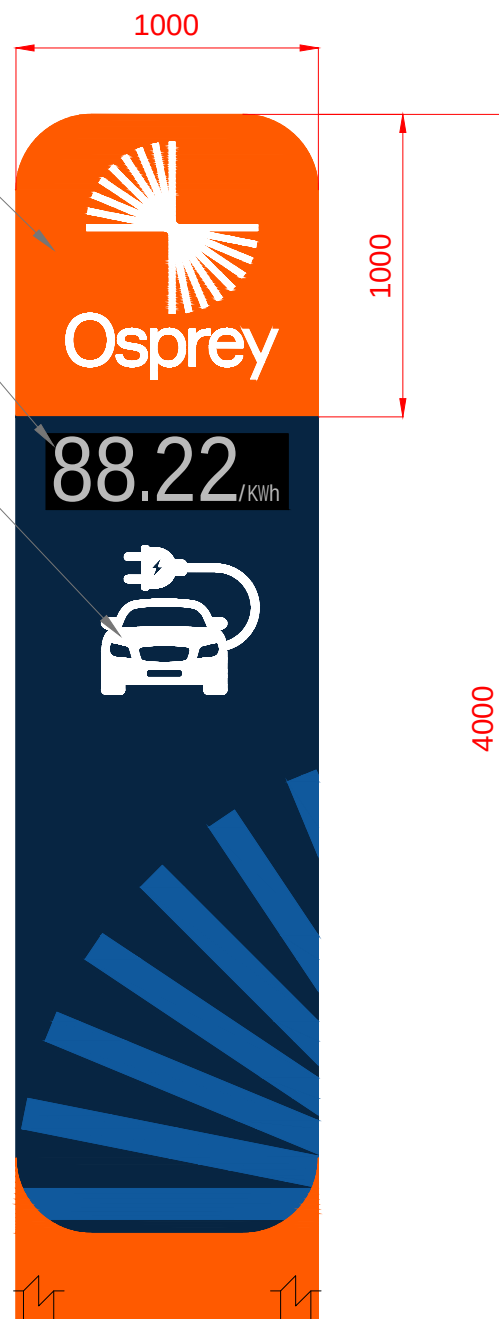

Base plate 350x270x20mm thick in S275.
M16 grade 8.8 rootbolts.
Required foundation 2000x1200x800mm
Depth of soil over foundation 200mm

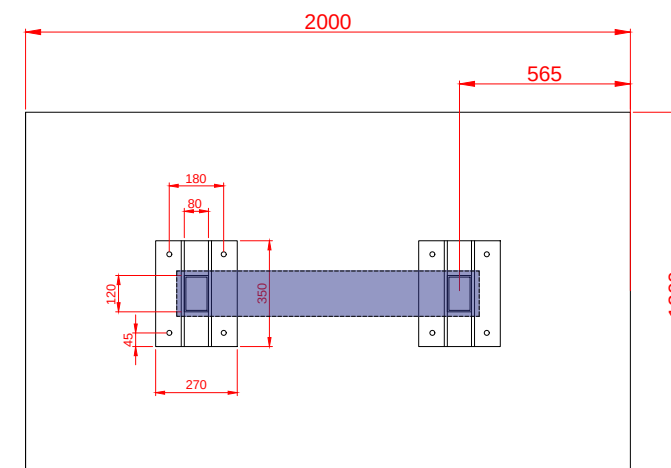

Front View (1:25)

Whilst working on behalf of Osprey, all site staff are required to work safely and any safety incidents must be reported to james.reason@ospreycharging.co.uk as soon as possible. Construction works carried out and safety precautions must comply with Construction Design and Management 2015 regulation - In the event of an emergency with an Osprey charge point, or to report a fault, please contact the 24/7 Helpline - 0800 058 8400

1:25



Notes:

FOR GUIDANCE ONLY



Osprey Charging Network Ltd
3rd Floor, Martin House, 5 Martin Lane,
London, EC4R 0DP
T: 0800 058 8400
www.ospreycharging.co.uk

TITLE:

T1 - Osprey Totem

SCALE AT A3:

1:25

© CROWN COPYRIGHT AND DATABASE RIGHTS 2023 - ORDNANCE SURVEY 0100031673