


1:50 ELEVATIONS



2.5M POLE
MOUNTED SIGN

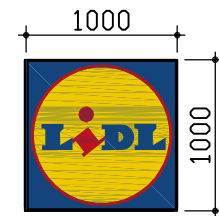

1.0M WALL
MOUNTED SIGN



1:50 PLANS

SIGN:
POWDER COATED STEEL CASING (RAL 5010) WITH
ACRYLIC PANELS (40% LIGHT TRANSMISSION)
INTERNALLY ILLUMINATED WITH 20 FLUORESCENT
TUBES GIVING LUMINANCE OF:
YELLOW - 550cd/sqm
RED - 85cd/sqm
BLUE - 12-15cd/sqm

COLOURS:
BLUE =RAL 5010
RED = RAL 3020
YELLOW = RAL 1021

project
New Lidl Store
Holbeach Road, Spalding

drawing
Building Mounted Signs

scale
1:50@A4

date
Sept 18

drawn
RM

checked

drawing no.
7277L-S05

revision

john roberts architects

1 James Street . Lincoln . LN2 1QD
T: 01522 533441 . F: 01522 512888
E: contact@jrarchitects.co.uk
www.jrarchitects.co.uk

