


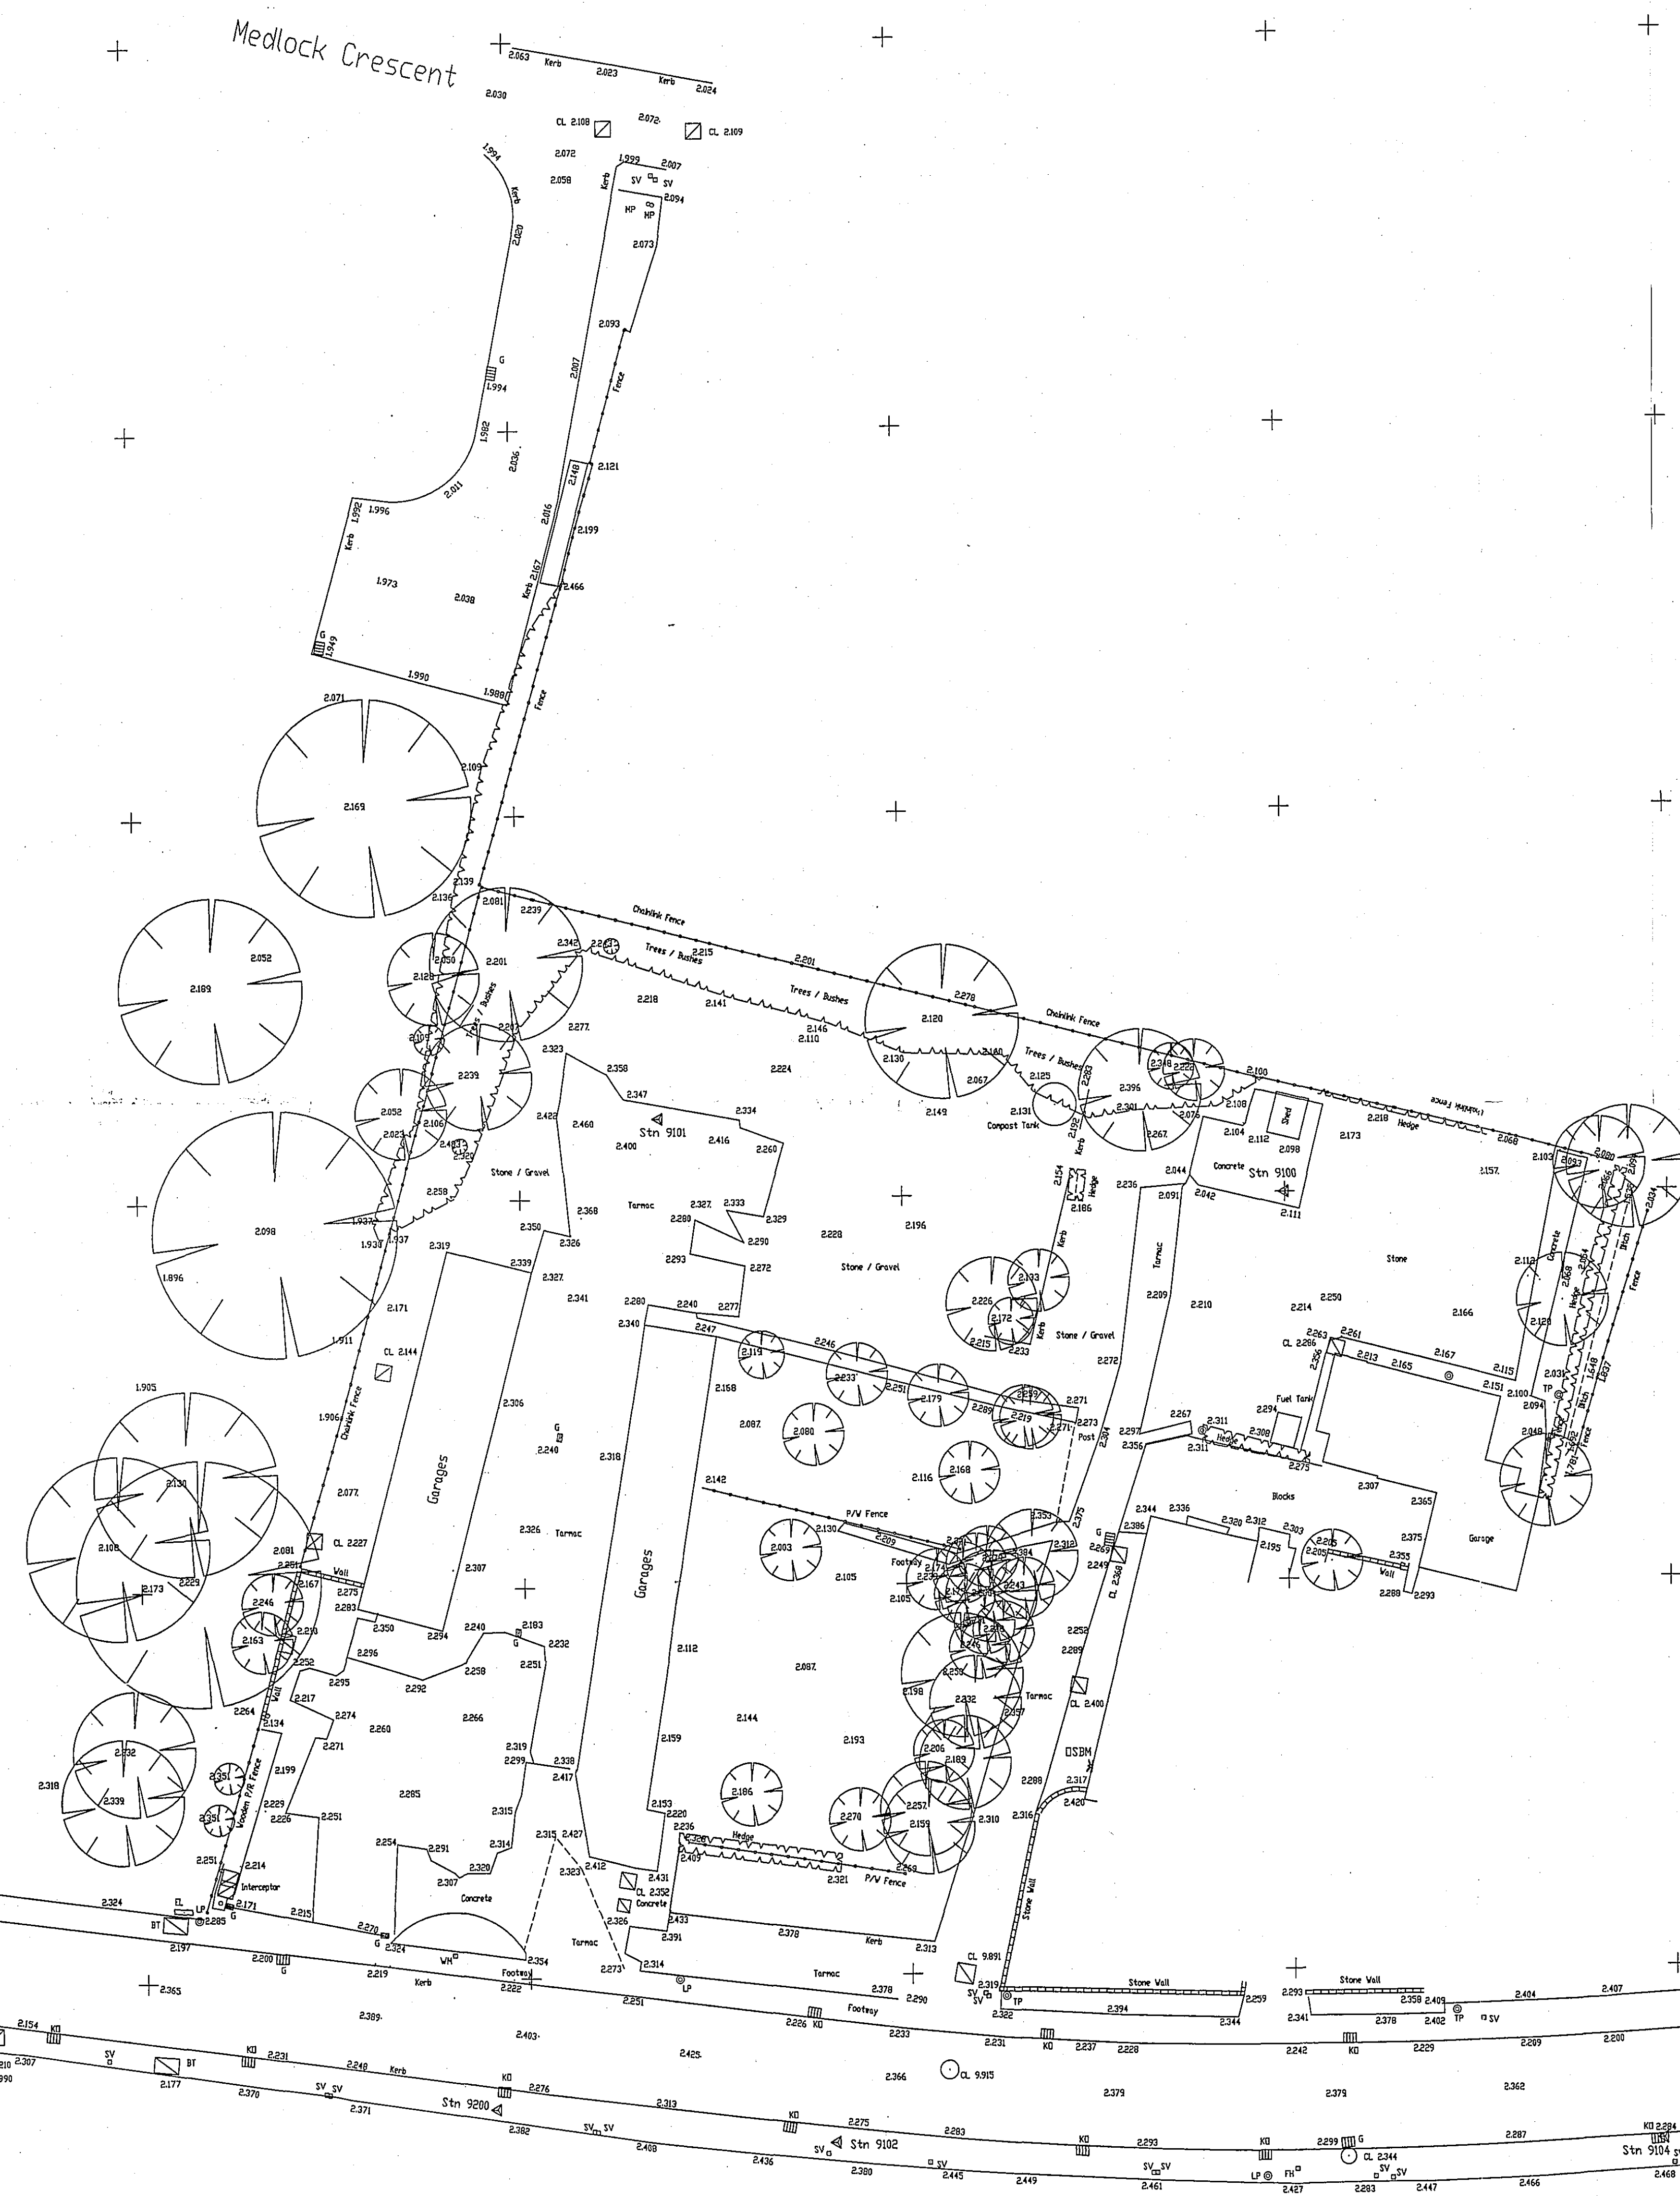

KEY

- BUILDING
- FENCE
- HEDGE
- OVERHEAD ELECTRIC
- UNDERGROUND ELECTRIC
- BANK EDGE
- STORM LINE
- FINAL LINE
- TELECOM LINE
- GAS LINE
- KERO
- WALL
- CABLE TV
- WATER MAIN

SYMBOLS

- GP GATE POST
- POST
- B BOLLARD
- SP SIGN POST
- CHAMBER
- G GULLY
- KD KERO DUTLET
- SV STOP VALVE
- VM WATER METER
- FM FIRE HYDRANT
- HP HANDED POST
- GA GAS VALVE
- EL ELECTRIC BOX
- EP ELECTRIC POLE
- TP TELEPHONE POLE
- BT BRITISH TELEPHONE BOX
- LP LAMP POST

OTHER SYMBOLS

- ⊕ TREE
- ⊕ GATE
- ⊕ NODDLE
- ⊕ BATTERY SYMBOL
- ⊕ SURVEY STATION
- ⊕ TM

NOTES

- Survey plotted to assumed local metric grid.
- All levels related to DSBM, 3.87M.

Initial Survey Date: 6 DEC 2004 Initial: DJS

STATIONS

Ref	Eastings	Northings	Height
9100	2000.000	2000.000	2.118
9101	2005.245	2040.853	2.414
9102	1999.297	2030.054	2.475
9103	1947.652	2092.017	2.288
9104	1938.908	1975.972	2.433
9200	1941.649	2052.289	2.403
9201	1952.053	2125.769	2.295

Client: SOVEREIGN HOMES

Project Title: QUEENS ROAD SPALDING LINCOLNSHIRE

Drawing Title: DGL SURVEY

Scale: 1 : 250 **Date:** 9 NOV 2004

Drawing No: AS1314/1 **Rev:**

CAD Title: ASHWSPQ1 **Est Title:** DWG13141

Drawn By: D.J.SMITH **Checked By:**

AXIS SURVEYS LTD.
CHARTERED LAND SURVEYORS

10 SYCAMORE DRIVE
LOUTH
LINCOLNSHIRE
LN11 8RT

TEL: (01507) 606397
FAX: (01507) 354050

SHDC
PLANNING & DEVELOPMENT
12 APR 2006
Ref: 0522166

DETERMINED PLAN