


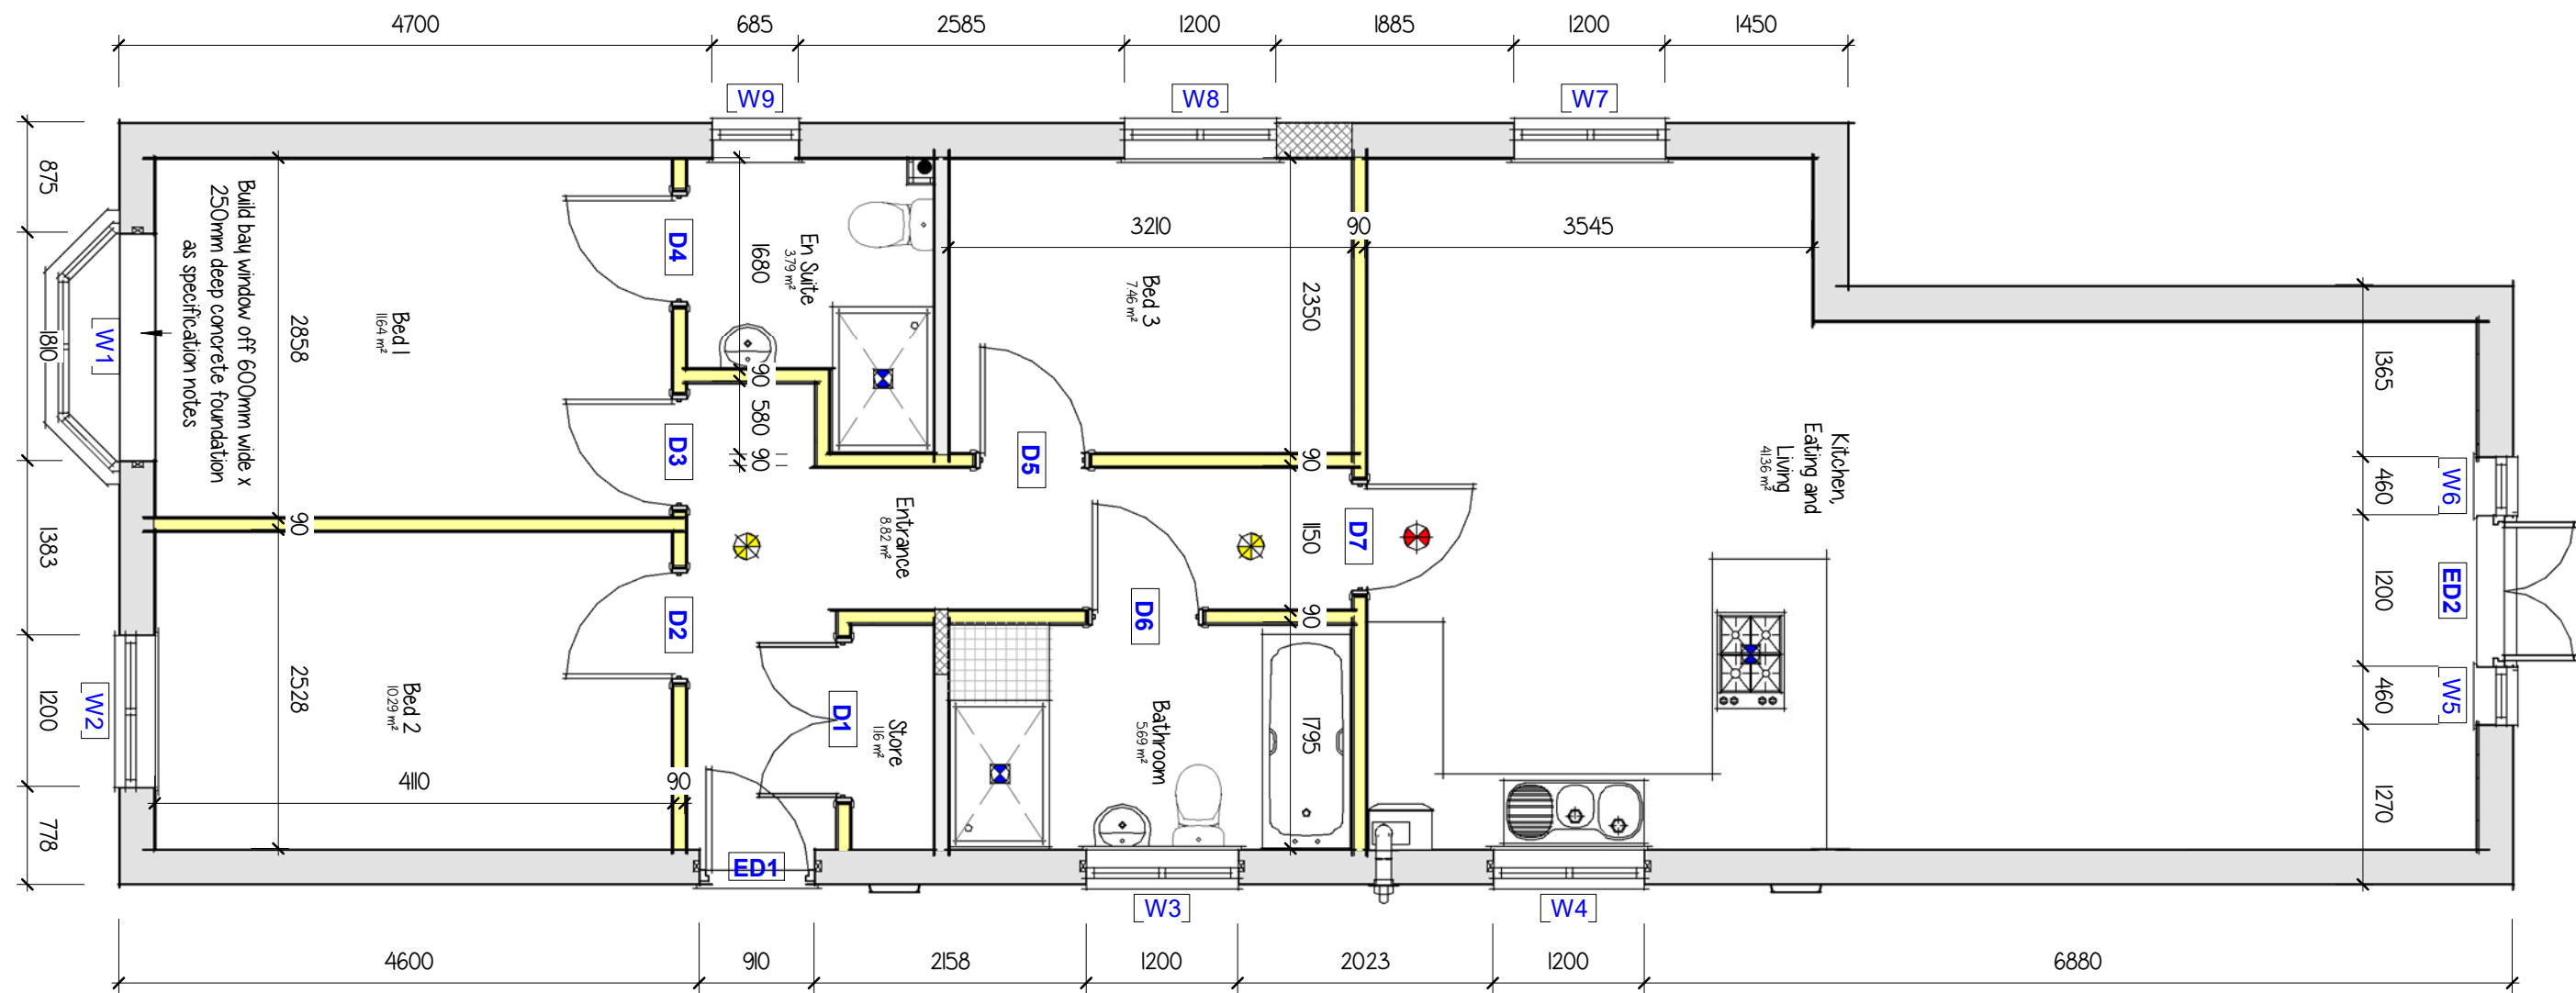

Schedule 08 -Ground Floor Rooms		
Name	Area	Perimeter
Bathroom	5.70 m²	10.0 m
Bed 1	11.65 m²	13.9 m
Bed 2	10.30 m²	13.2 m
Bed 3	7.45 m²	11.1 m
En Suite	3.80 m²	8.6 m
Entrance	8.80 m²	17.9 m
Kitchen, Eating and Living	41.35 m²	28.5 m
Store	11.5 m²	4.9 m
Grand total: 8	90.20 m²	108.0 m

Schedule 06 - Windows		
Mark	Width	Height
W1	1810	1200
W2	1200	1200
W3	1200	1050
W4	1200	1050
W5	460	1500
W6	460	1500
W7	1200	1200
W8	1200	1200
W9	685	1050
W10	600	1000
W11	600	1000
W12	600	1000
W13	600	1000
Grand total: 13		

Schedule 07 - Doors				
Mark	Width	Height	Door Panel Width	Door Panel Height
D1	1309	2031	610	1981
D2	922	2031	838	1981
D3	922	2031	838	1981
D4	922	2031	838	1981
D5	922	2031	838	1981
D6	922	2031	838	1981
D7	922	2031	838	1981
ED1	910	2110	807	2000
ED2	1200	2110	547	2000
Grand total: 9				