


Floor plans. General arrangement.

A REVISIONS FOR BLO'S REG'S.

ADDITIONAL EMBLEMATIC LIGHTING SHOWN FOR 6LO FLOOR.
DAMP RESISTANCE DETAILS NOTED.
MAIN DOOR SIZE INDICATED.
EXTRACT FAN FOR INTERNAL W.C. ADDED
S/DETECTORS ADDED DOWN UPPER LANDING & LOWER
CORRIDOR AT TOP OF 1ST. FLOOR. S/CASE.
GLAZING TO WINDOWS IN ABSET PASSAGE
NOW TO BE 1/2" RATED.

B A/C. UNITS MOVED TO ROOF STILLAGE AT
REAR OF BLO. JUNE 2007.

C SHOP FRONT NEW DSG. NOTED. JUNE 2007

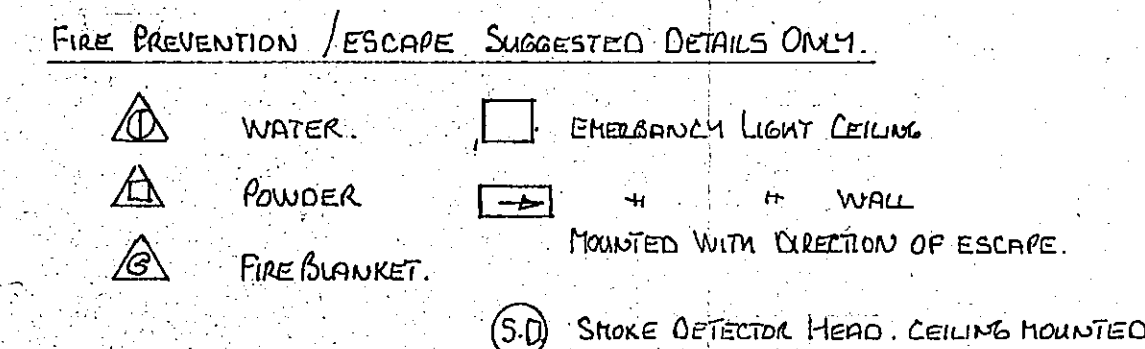

DETERMINED
PLAN

SHDC
PLANNING & DEVELOPMENT
- 3 JUL 2007
Ref. 0895/07

P.P.
P.C. 2 ~~A~~ ~~B~~ (C)