
OS Sitemap®

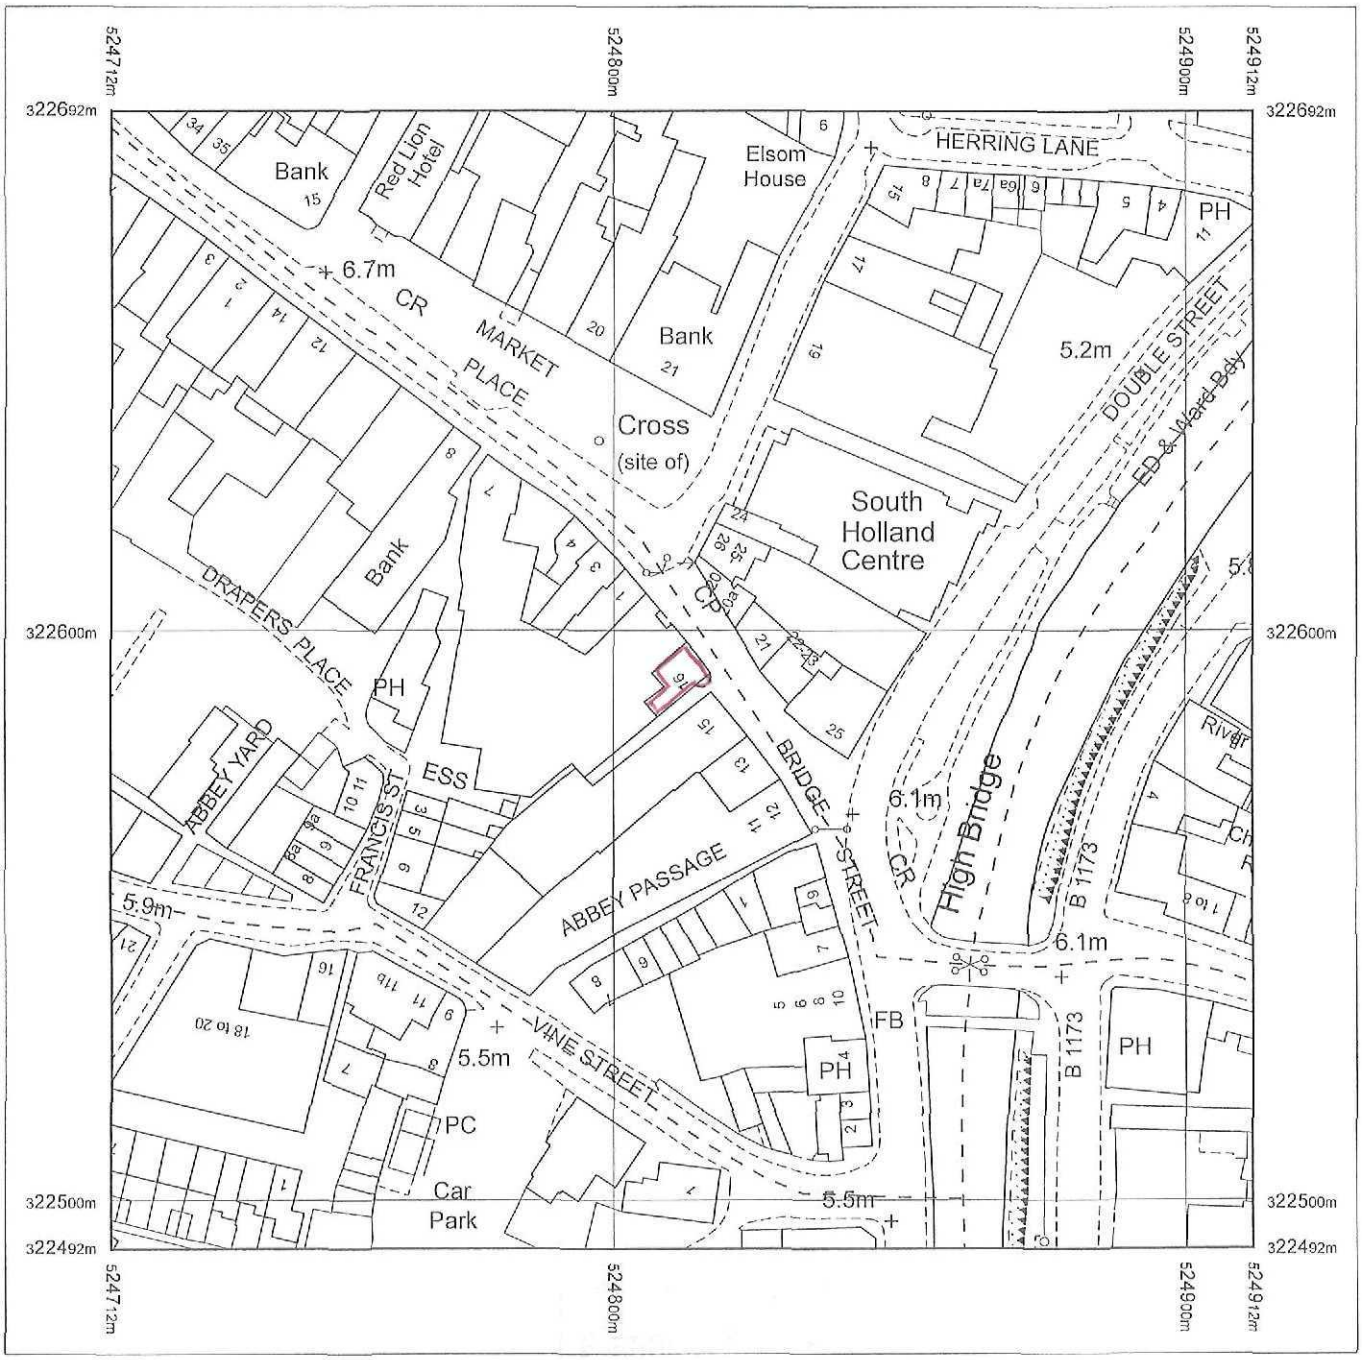

Produced 19.07.2010 from the Ordnance Survey National Geographic Database and incorporating surveyed revision available at this date. © Crown Copyright 2010.

Reproduction in whole or part is prohibited without the prior permission of Ordnance Survey.

Ordnance Survey, the OS Symbol and OS Sitemap are registered trademarks of Ordnance Survey, the national mapping agency of Great Britain.

The representation of a road, track or path is no evidence of a right of way.

The representation of features as lines is no evidence of a property boundary.

Part or all of this OS Sitemap is enlarged from mapping produced at one or more of the following scales: 1:1250, 1:2500, 1:10000.

Ref 0898-10

Metres
0 20 40

Scale 1:1250

Supplied by: **Maps @ John E Wright**
Serial number: 01028300
Centre coordinates: 524811.88 322591.5

Further information can be found on the OS Sitemap Information leaflet or the Ordnance Survey web site: www.ordnancesurvey.co.uk

16/17 Bridge Street

Spalding


PE11 1XA




PROJECTING SIGN 1:15 @ A3

1 No DOUBLE SIDED FOLDED ALUMINIUM PROJECTING BOX SIGN, WITH 90mm RETURNS AND PUSH-THROUGH OPAL ACRYLIC 'BOOTS' LOGO AND 'OPTICIANS' LETTERING, IS TO BE FITTED ONTO NEW FASCIA PANEL 'C' AS SHOWN ON THE FASCIA LAYOUT BELOW AND ON THE STORE LAYOUT TO THE RIGHT. THE NEW PROJECTING SIGN IS TO BE ILLUMINATED WITH 'L.E.D's. PLEASE SEE DRG No's 09-204 & 09-205 FOR FULL SIZES AND CONSTRUCTIONAL DETAILS.

STORE LAYOUT 1:100 @ A3

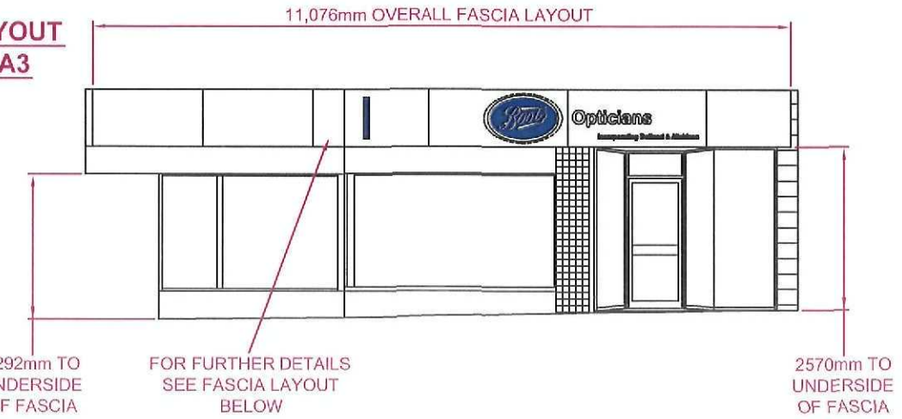


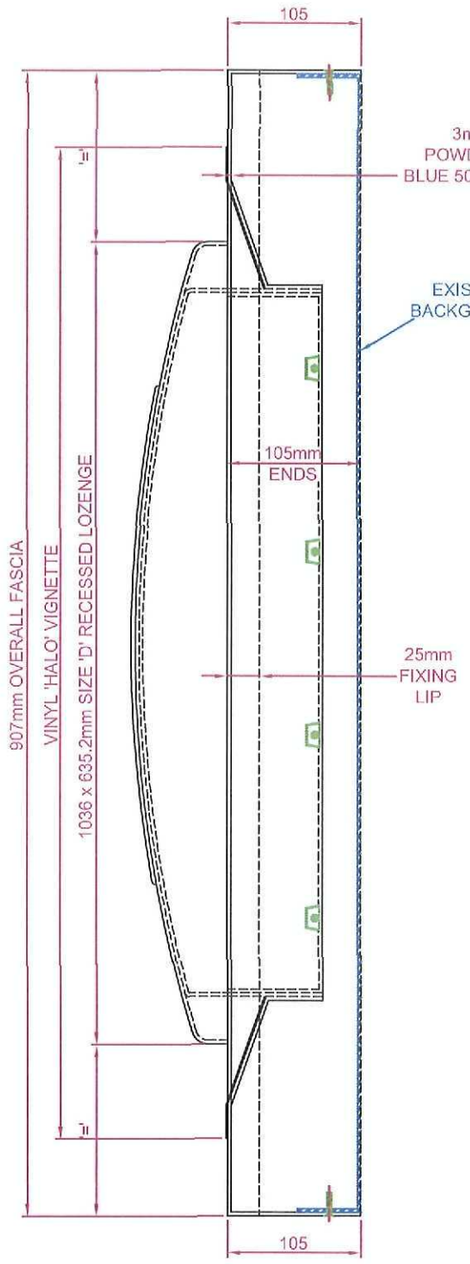


FASCIA PANELS:
CURRENT 'DOLLOND & AITCHISON' DETAILS ARE TO BE REMOVED FROM THE EXISTING BACKGROUND, AND 6 No NEW PANELS, MANUFACTURED IN 3mm THICK POWDERCOATED BLUE 5002 ALUMINIUM, ARE TO BE MOUNTED AND FIXED IN THEIR PLACE. NEW PANELS REQUIRE TOP AND BOTTOM RETURNS, 25mm FIXING LIPS AND ENDS. PLEASE NOTE THAT PANEL 'C' HAS A TRANSITION POINT TO A R1967mm RADIUS, THAT CONTINUES ONTO PANELS 'A' AND 'B'. PLEASE SEE SECTION THROUGH 'B' - 'B' BELOW FOR FURTHER DETAILS.

LOZENGE DETAILS:
1 No 1036 x 635.2mm SIZE 'D' RECESSED LOZENGE IS TO BE FITTED INTO FASCIA PANEL 'D' AS SHOWN ON THE FASCIA LAYOUT BELOW. THE NEW LOZENGE REQUIRES A DIGI-PRINT VINYL HALO VIGNETTE TO BE FITTED BEHIND, AND IS TO BE INTERNALLY ILLUMINATED WITH L.E.D's.

LETTERING DETAILS:
OPAL ACRYLIC 'OPTICIANS' LETTERING, IN 'BOOTS' STANDARD AG BOOK FONT, IS TO BE RECESS FITTED INTO PANEL 'E' AS SHOWN IN DETAIL TO THE RIGHT AND REAR ILLUMINATED WITH NEW L.E.D's. 'INCORPORATING DOLLOND & AITCHISON' TEXT, ALSO IN 'BOOTS' STANDARD AG BOOK FONT, IS TO BE FACED ONTO THE PANEL AS SHOWN IN WHITE VINYL. VINYL LETTERING IS TO BE NON-ILLUMINATED.

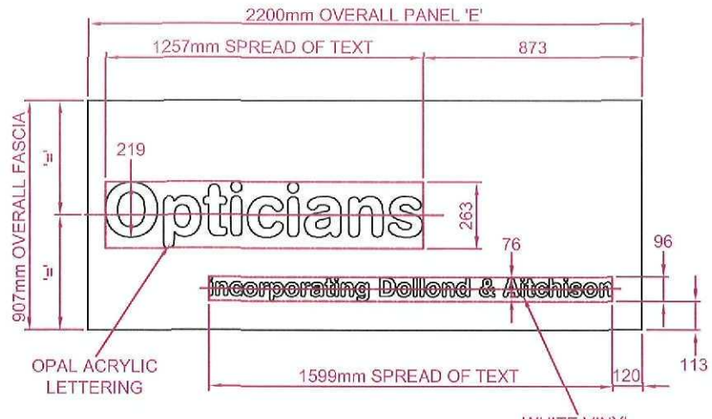


PANEL 'E' DETAILS 1:25 @ A3

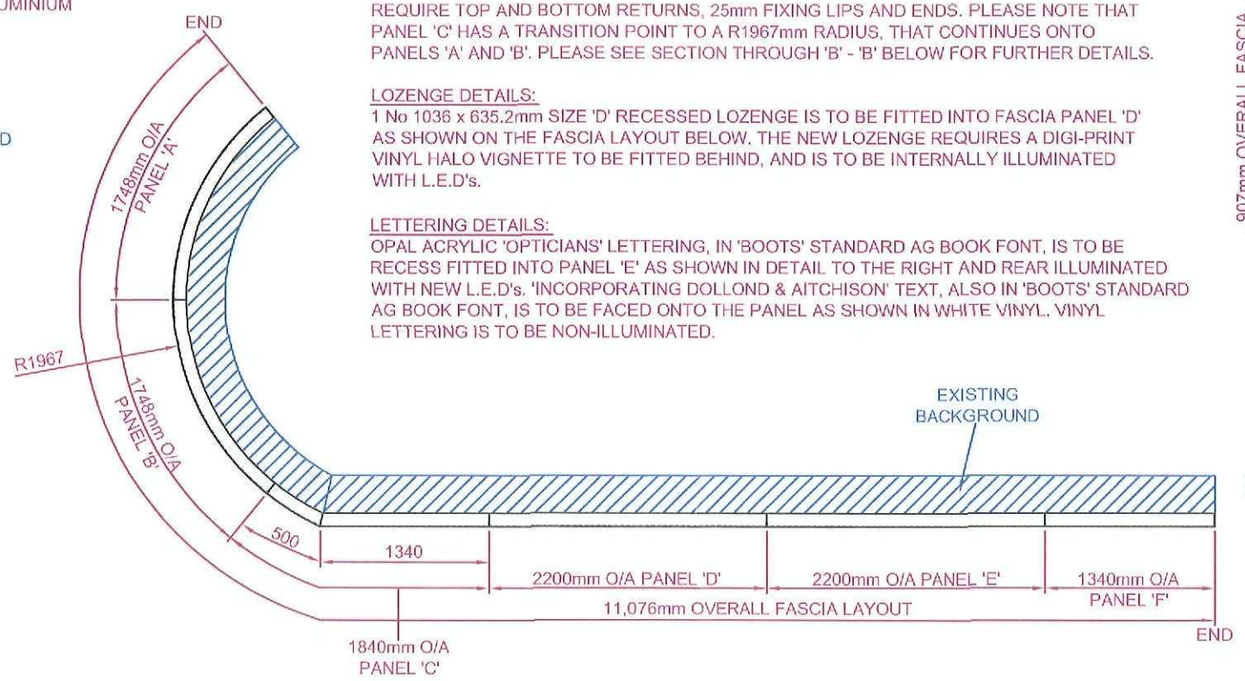

SECTION THROUGH 'B' - 'B' 1:50 @ A3

FASCIA LAYOUT 1:50 @ A3

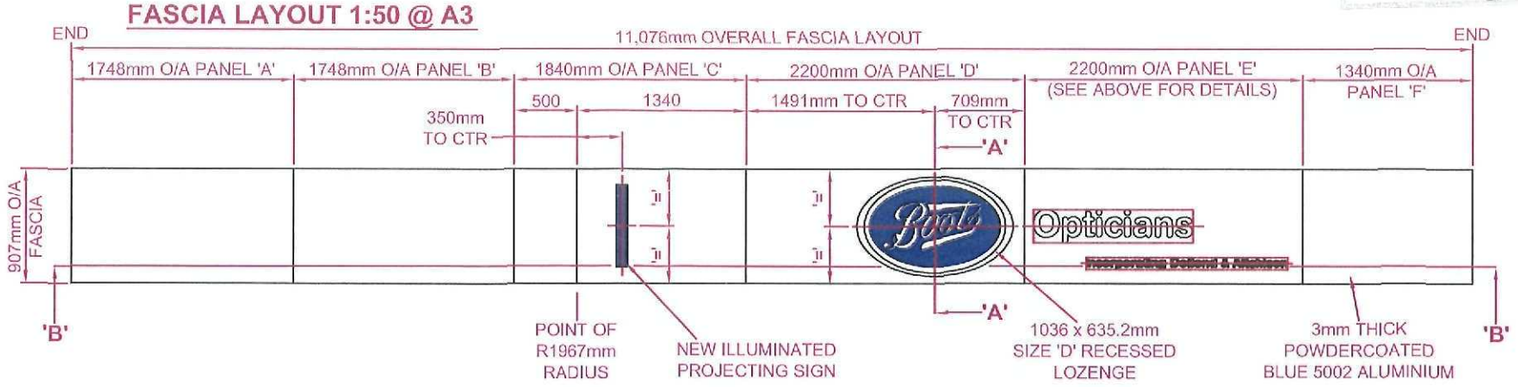

Plans to Planning
25 OCT 2010
Ref: 0898-10

DRAWING TITLE:	NEW STORE FASCIA DETAILS
CONTRACT:	BOL-D&A SPALDING
SITE ADDRESS:	16-17 BRIDGE STREET SPALDING LINCOLNSHIRE PE11 1XA
SCALE: N.T.S.	DRAWN: J.H.
JOB No: C0686	DATE: 20/10/10
DRAWING NUMBER	10-245

merrill brown
GRP Design & Fabrication, Manufacturers of the Geltex System, Corporate Signing and Display.
Maythorn Mill, Trent Lane, Nottingham NG2 4DS
Tel: 0115 950 6669
Fax: 0115 950 3486
email: info@merrillbrown.co.uk