


Please note SVP and Meter Box
shown in red for ease of
reference only. Both to be White
UPVC

110mm white UPVC Soil pipe
approx position to extend past
openings and alike as per building
regulation dictation

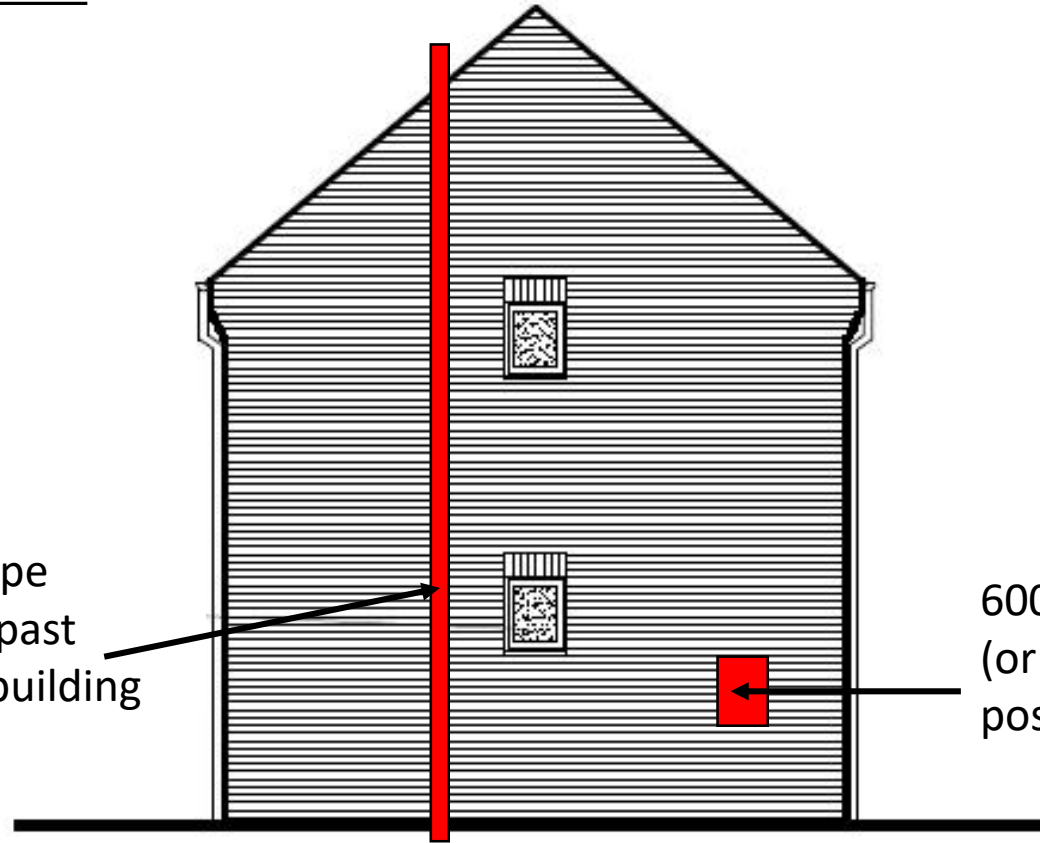

SIDE (NORTH EAST) ELEVATION 1:100

600 x 400mm white UPVC Mitra
(or equivalent) flush meter box
position