


Oakwood Multi

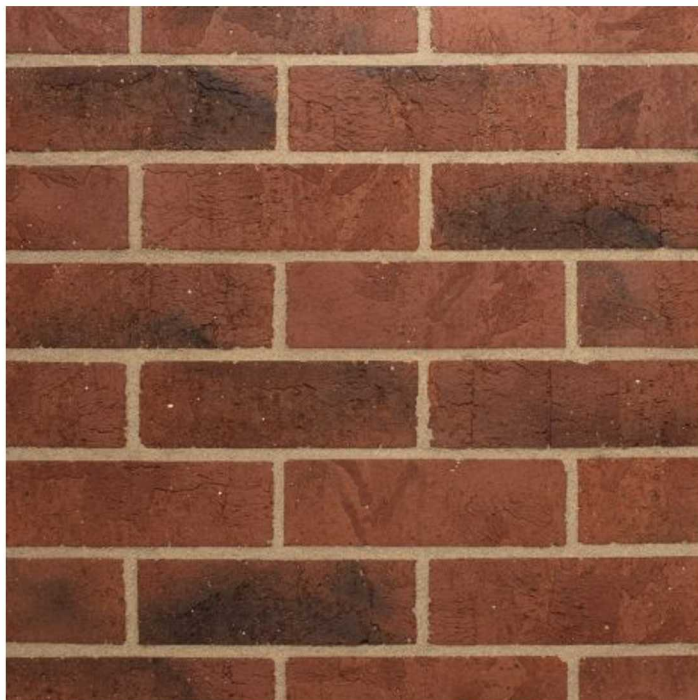

Technical data

Production plant	Denton
Pack quantity	400
Length x Width x Height	215 x 102.5 x 65 mm
Size tolerance	T2
Range tolerance	R1
Gross Dry Density	1480 kg/m ³
Compressive strength	≥ 40 N/mm ² (EN 771-1)
Thermal Conductivity	0.690 (EN 1745:2012: S1)
Durability	F2 (EN 771-1)
Water Absorption	≤ 12 % (EN 771-1)
Fire Rating	A1 class

Look and feel

Description

Production method extruded wirecut

Style

Colour Red



Phone

📞 0161 491 8200 |

The content provided is correct as of date of printing. (Please see top-left corner) Due to the colour constraints of printing processes, the product colour may not be truly represented.