


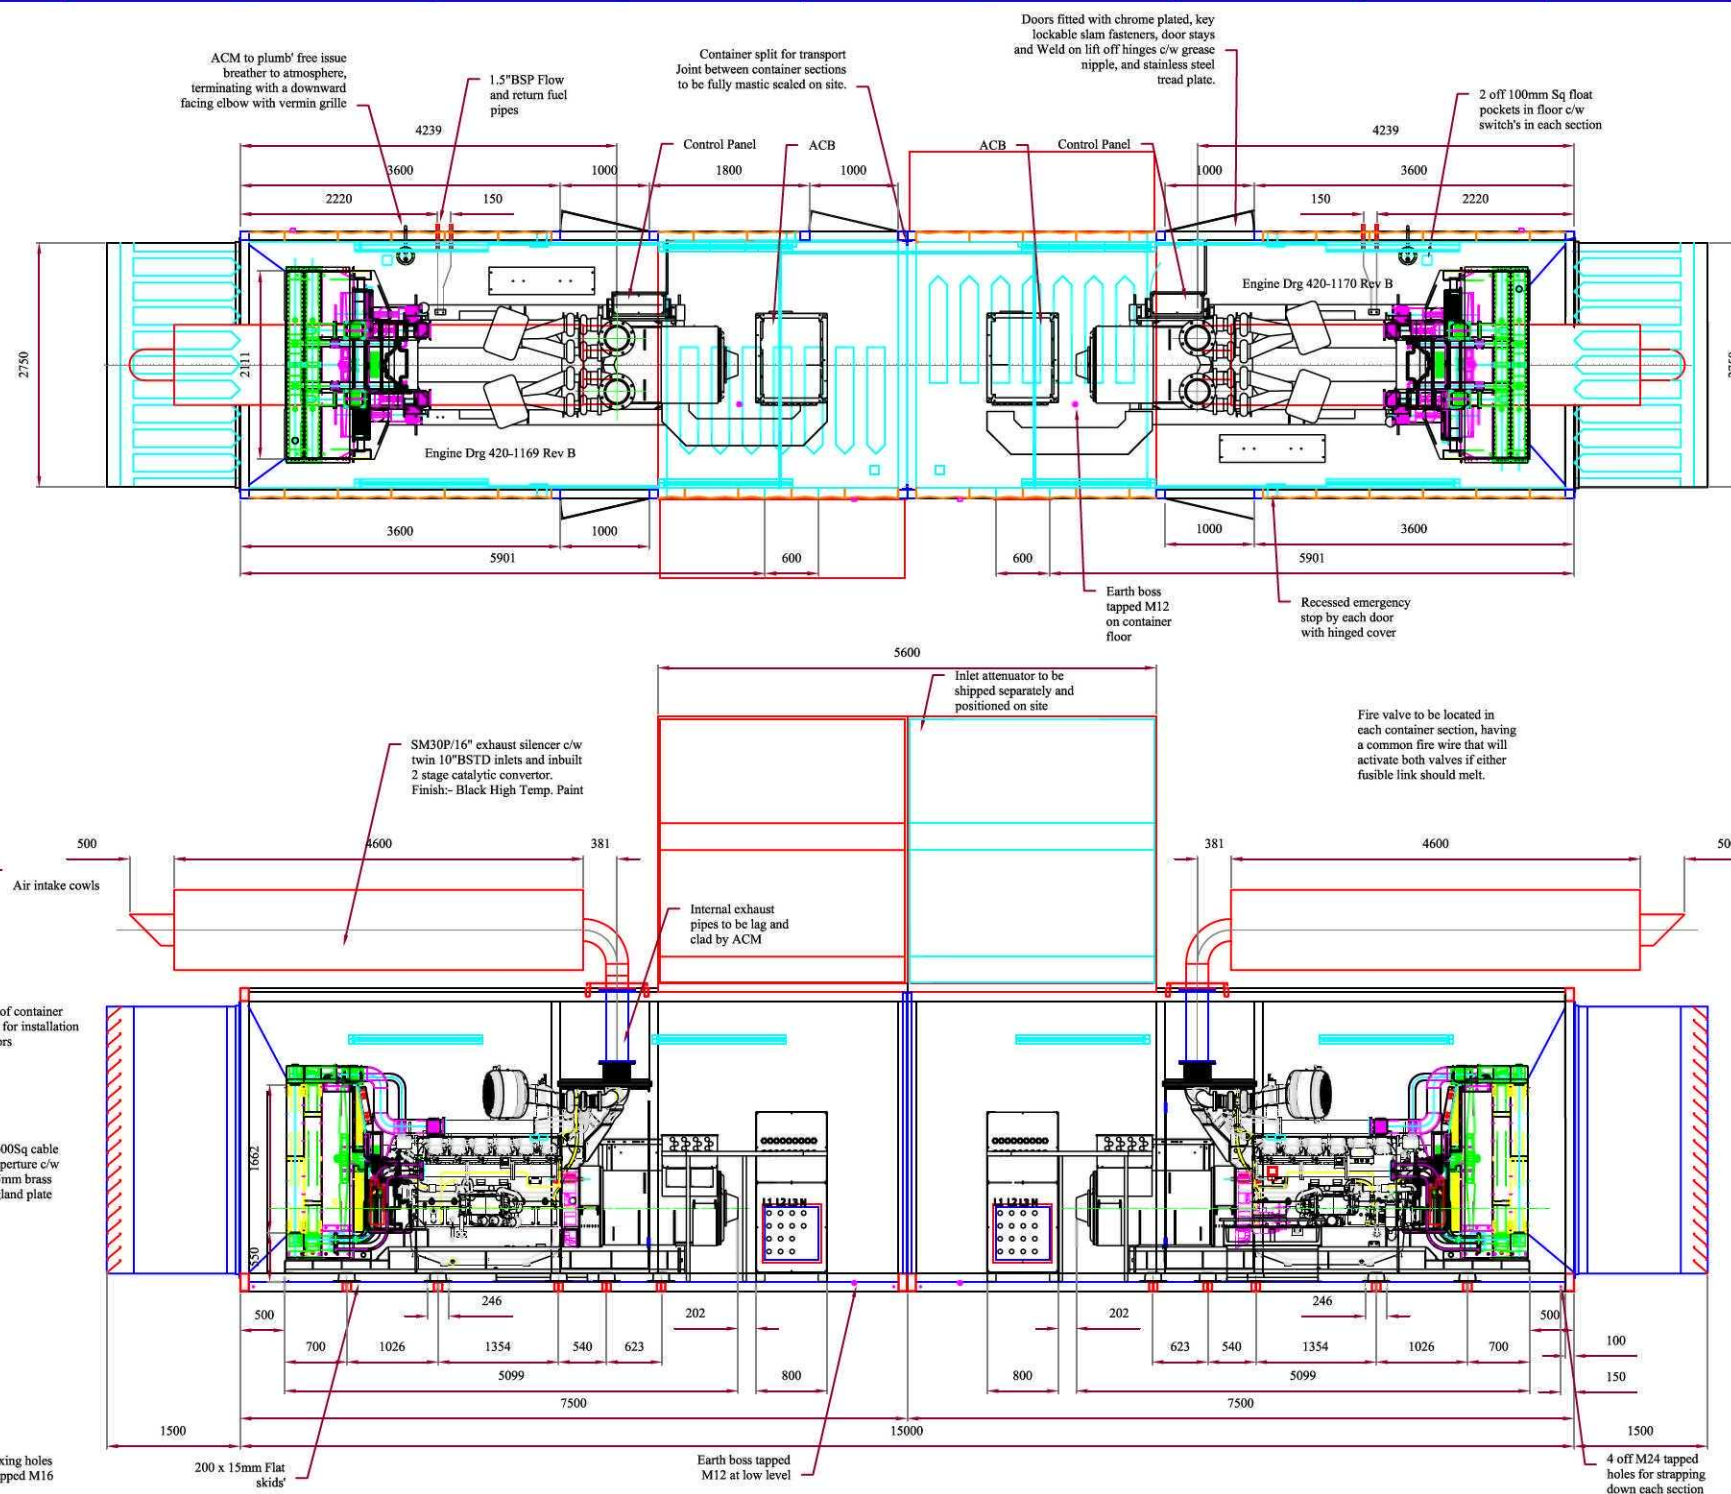

**TOLERANCES EXCEPT WHERE
OTHERWISE STATED**

0 - 500mm	±1mm
500 - 2000mm	±2mm
OVER 2000mm	±3mm
STRUCTURAL	±3mm
ANGULAR	±1°

DO NOT SCALE

THIS DRAWING AND THE
DESIGN IS THE PROPERTY
OF AJ POWER LTD. AND
MUST NOT BE USED OR
COPIED BY A THIRD
PARTY WITHOUT
PERMISSION

DRN BY	DATE
W. CALDWELL	18/08/11
APPD BY	DATE

DRAWING NO.	ISSUE
420-1175	A

PROJECT - STOR SHEFFIELD		NOISE LEVEL: 85dBA @ 1M in FFC	WEIGHT: 46000kg	EXTERNAL COLOUR: TBA	
A	FIRST ISSUE			-	-
ISSUE	DESCRIPTION			BY	DATE