


Specification and Schedule of Trees and Specimen Shrubs						
Botanical Name	Abb.	No.	Spec and Size			
SPECIMEN TREES						
Acer negundo "Elegantissima"	AN	2				10L c.g.
Betula Jacquemontii	BJ	1	180-240	Feathered		10L c.g.
Malus "Profusion"	MP	1	8-10	Standard		bare root
Malus "Royalty"	MR	1	8-10	Standard		bare root
Prunus subhirtella "Autumnalis Rosea"	PS	1	8-10	Standard		bare root
Sorbus x thuringiaca "Fastigiata"	SG	2	180-240	Feathered		bare root
Sorbus vilmorinii	SV	1	8-10	Standard		bare root

SPECIMEN SHRUBS						
Amelanchier canadensis	ac	3	100-120		10L c.g.	
Cornus alba "Elegantissima"	ce	1			10L c.g.	
Cotoneaster rostrischildiana	cr	1	100-120		10L c.g.	
Elaeagnus x edgingei	ee	1			10L c.g.	
Prunus triloba "Multiplex"	pt	1	180-240		10L c.g.	

Underplant trees and specimen shrubs with 7 no. of each of the following shrubs, all at 750 centre spacings

Cotoneaster "Skogholm" (45-60) 2L c.g.
Euonymus fortunei "Emerald 'n Gold" (15-25) 2L c.g.
Hebe albicans (15-20) 2L c.g.
Hypericum calycinum (15-20) 1L c.g.
Lonicera pileata (30-45) 2L c.g.
Weigela florida "Foliis Purpureis" (45-60) 3L c.g.

EXISTING HEDGE

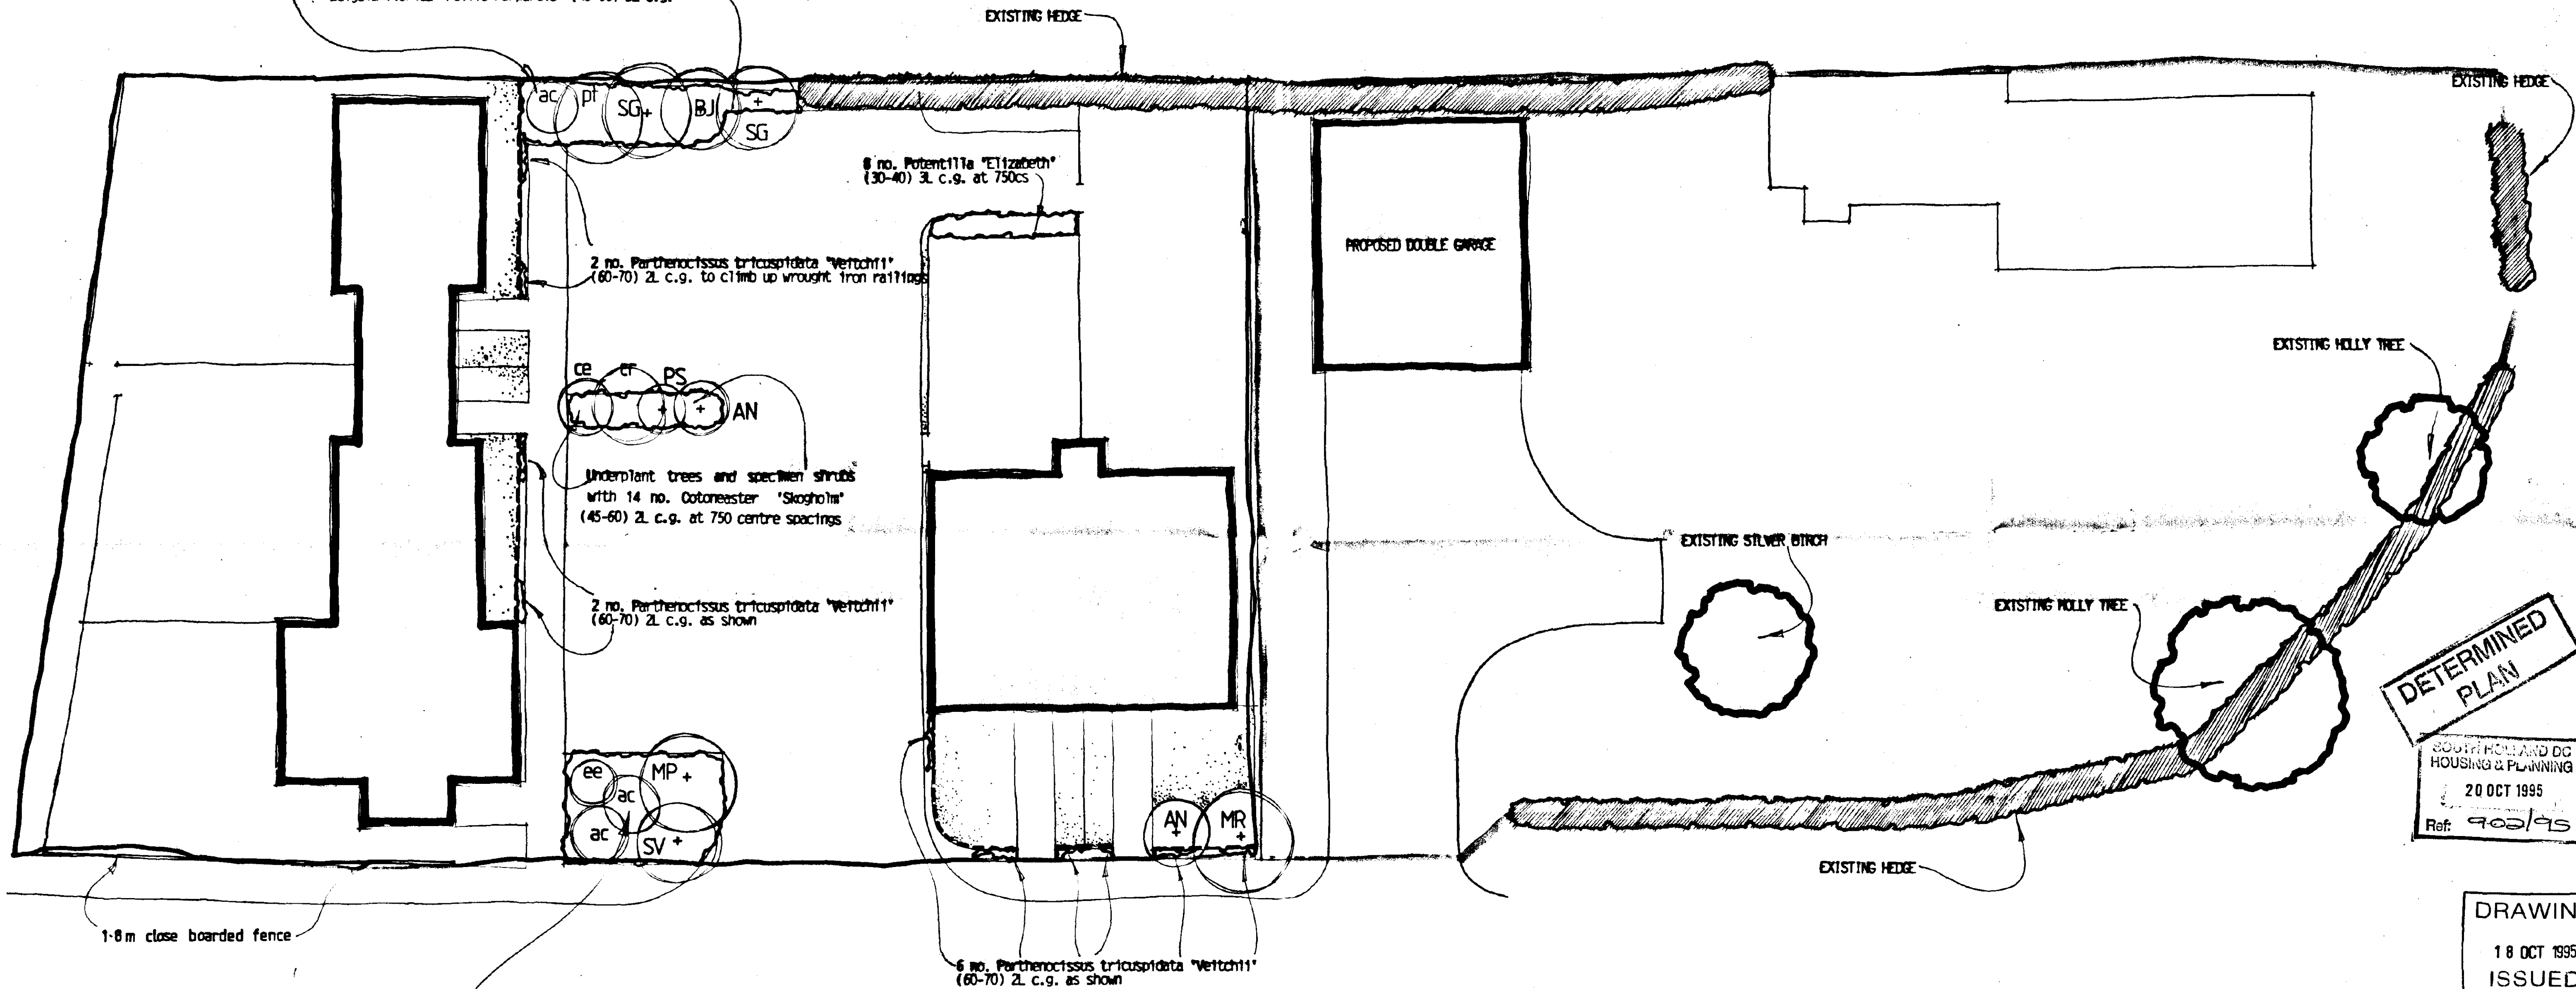

Underplant trees and specimen shrubs with 9 no. of each of the following shrubs, all at 750 centre spacings

Cotoneaster "Skogholm" (45-60) 2L c.g.
Euonymus fortunei "Emerald 'n Gold" (15-25) 2L c.g.
Hebe albicans (15-20) 2L c.g.
Hypericum calycinum (15-20) 1L c.g.
Lonicera pileata (30-45) 2L c.g.
Weigela florida "Foliis Purpureis" (45-60) 3L c.g.

DO NOT SCALE DIRECTLY FROM THIS DRAWING

Revision A: Erection of 1.8m close boarded fence and removal of planting from plot 3.

client:	ALLISON HOES	32 High Street Wellingborough Northants NN2 1JZ	Telephone 01529 421646 Facsimile 01529 421358
project:	99 PINCHBECK ROAD Spalding		
date:	AUGUST 1995		
scale:	1 : 100		
drawn by:	Z33/S1/L1		
drawn by:	Landscape Design		
Planning	based on information provided by Swallow Homes Ltd.		
Architecture			
Landscape Architecture			
		Lincoln House 36/38 Claretgate Lincoln LN2 1JZ	Telephone 01522 542338 Facsimile 01522 542331

DRAWING
18 OCT 1995
ISSUED