

rdc
Robert Doughty
 Consultancy

32 High Street, Hellingringham
 Shefford, Lincolnshire, NG34 0RA

Tel: 01529 423666
 Email: admin@rdc-landjan.co.uk
 Web: www.rdc-landjan.co.uk

Client
 Opcerman Plants Ltd




Project
 Glasshouse development
 Low Fulney

Drawing
 Proposed Elevations

Scale @ A0 1:200	Date 27/09/22
Drawing By DWW	Checked By RUCD
Job Number 1540-1	Purpose of Issue Planning

Drawing No.
 1540-1_PL_ELO1

Rev

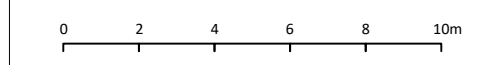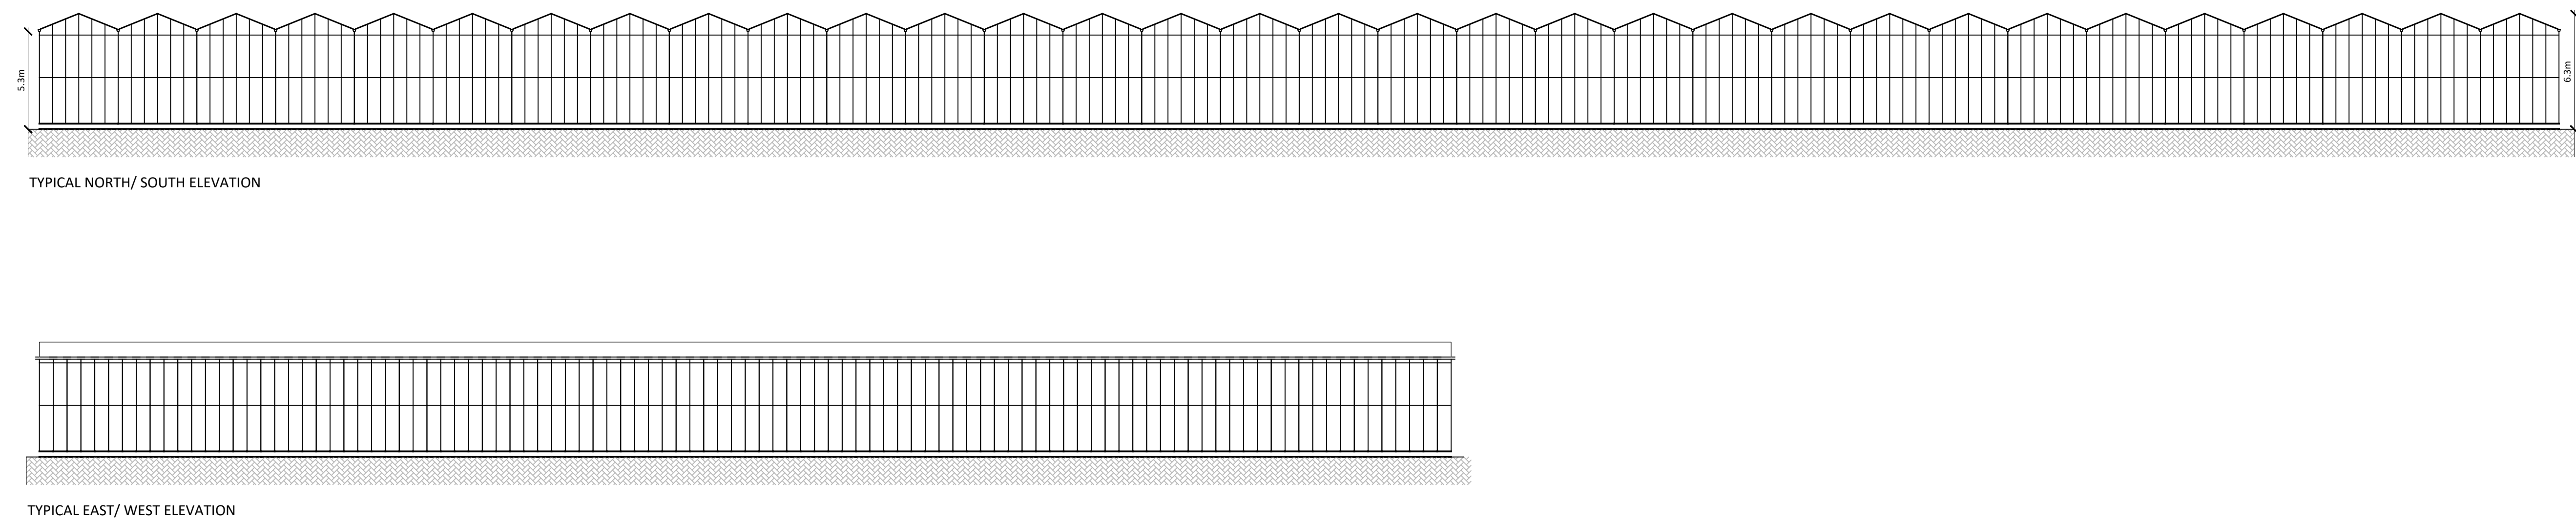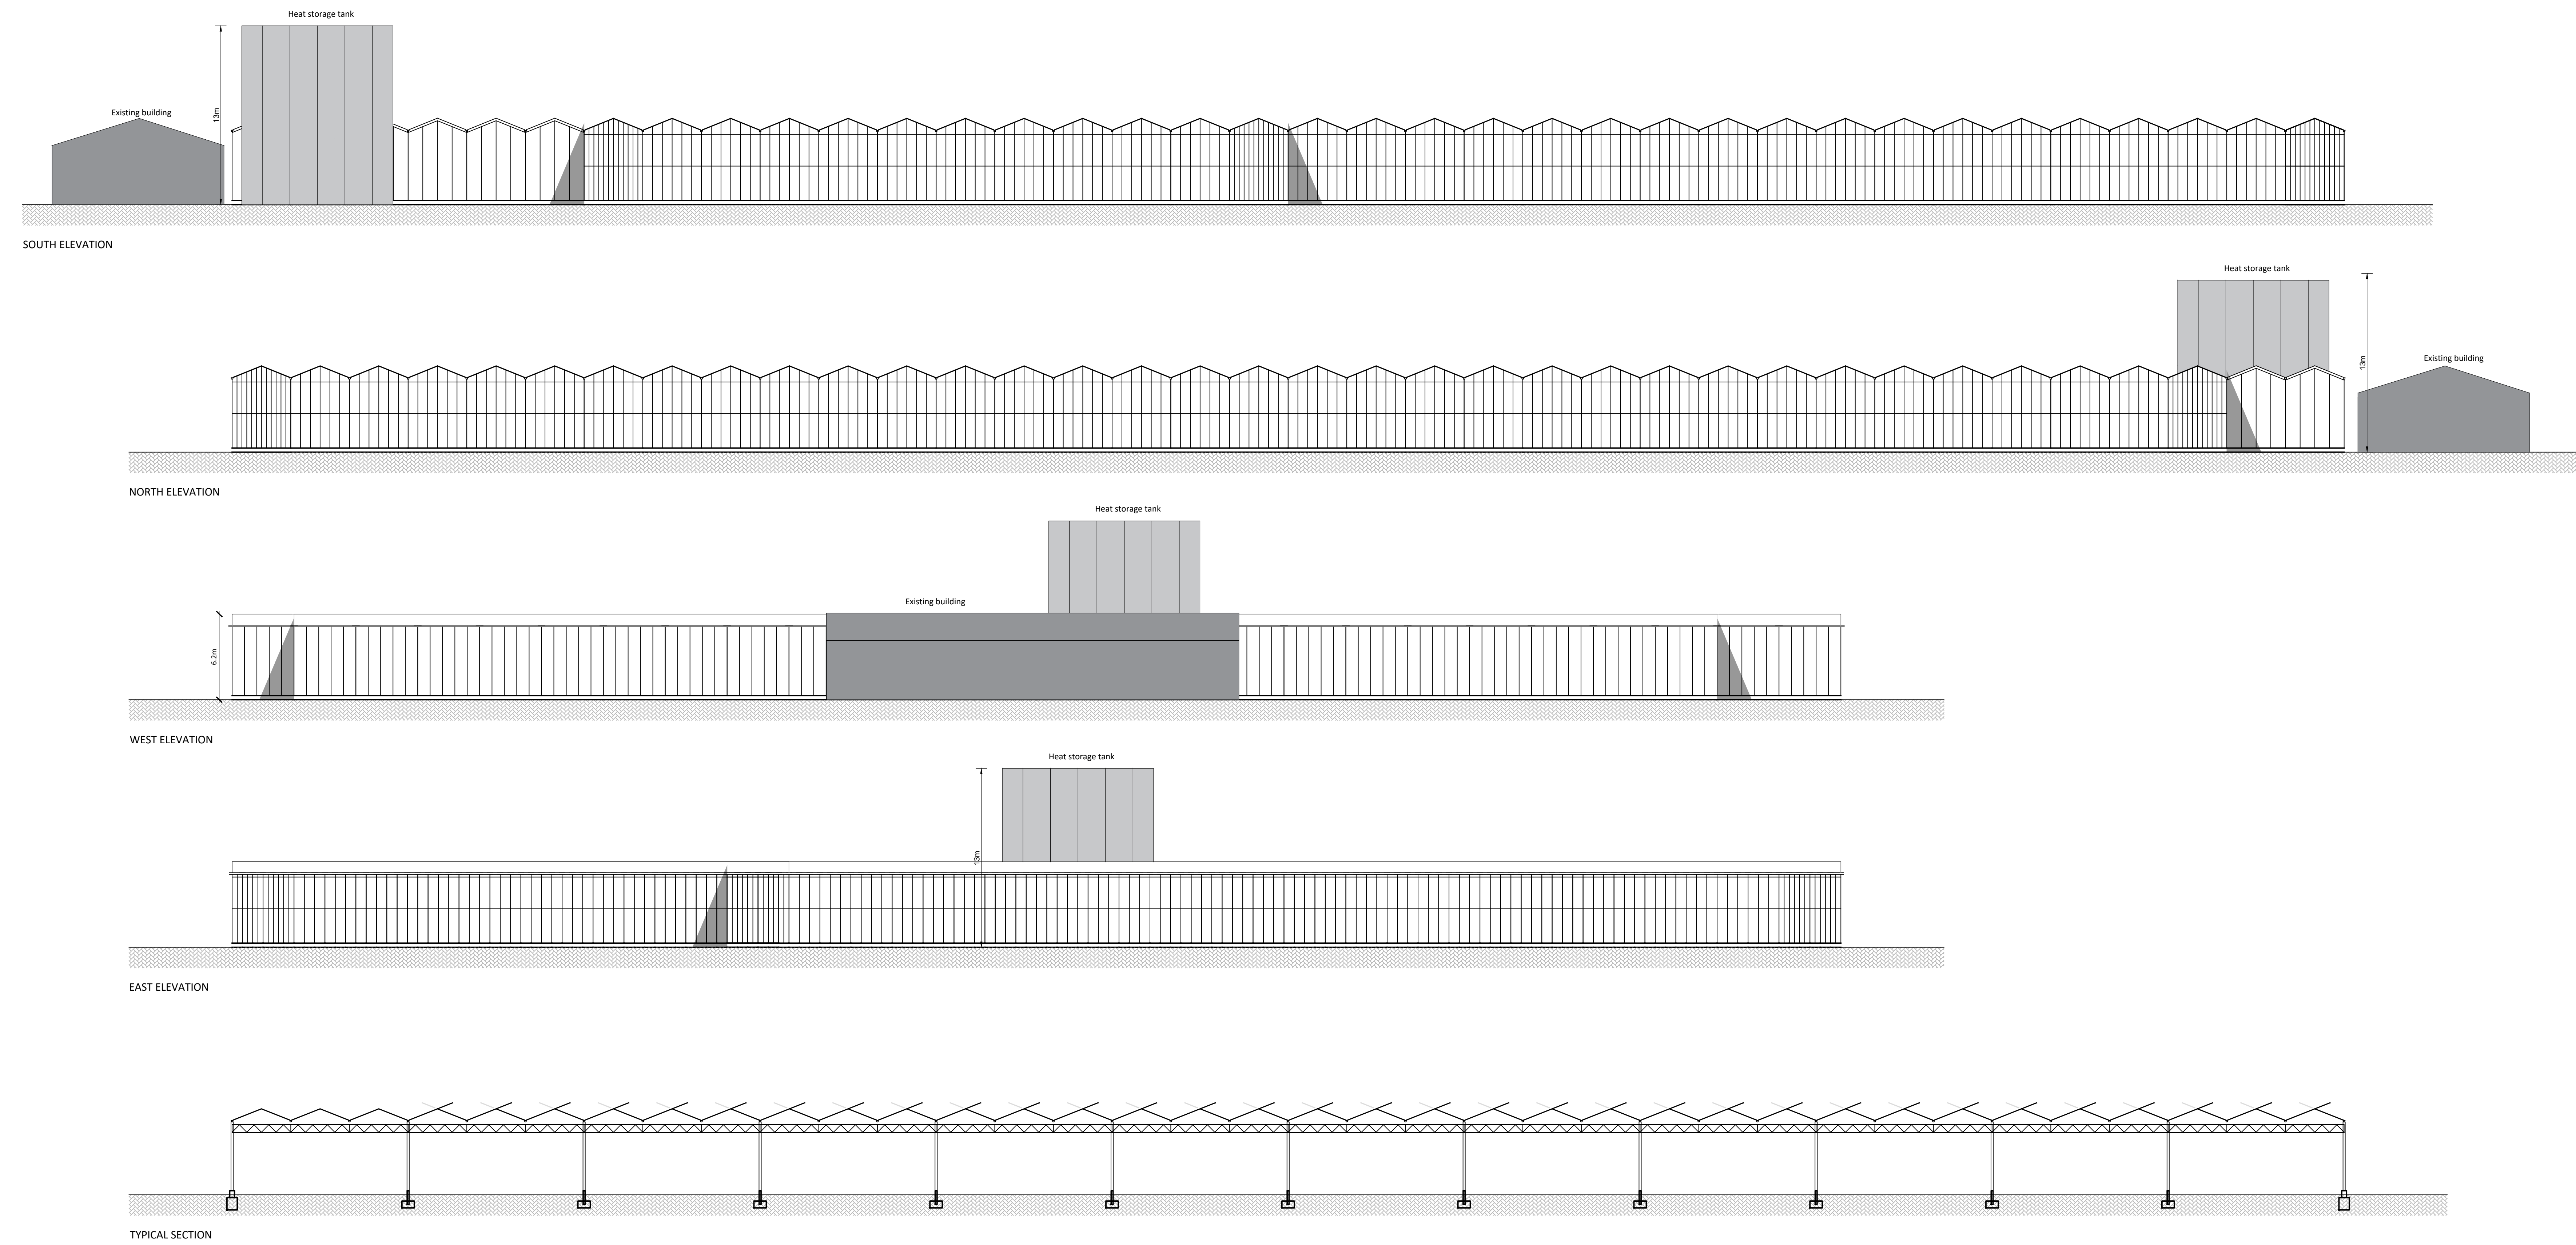

Rev	Description	Date
-----	-------------	------