

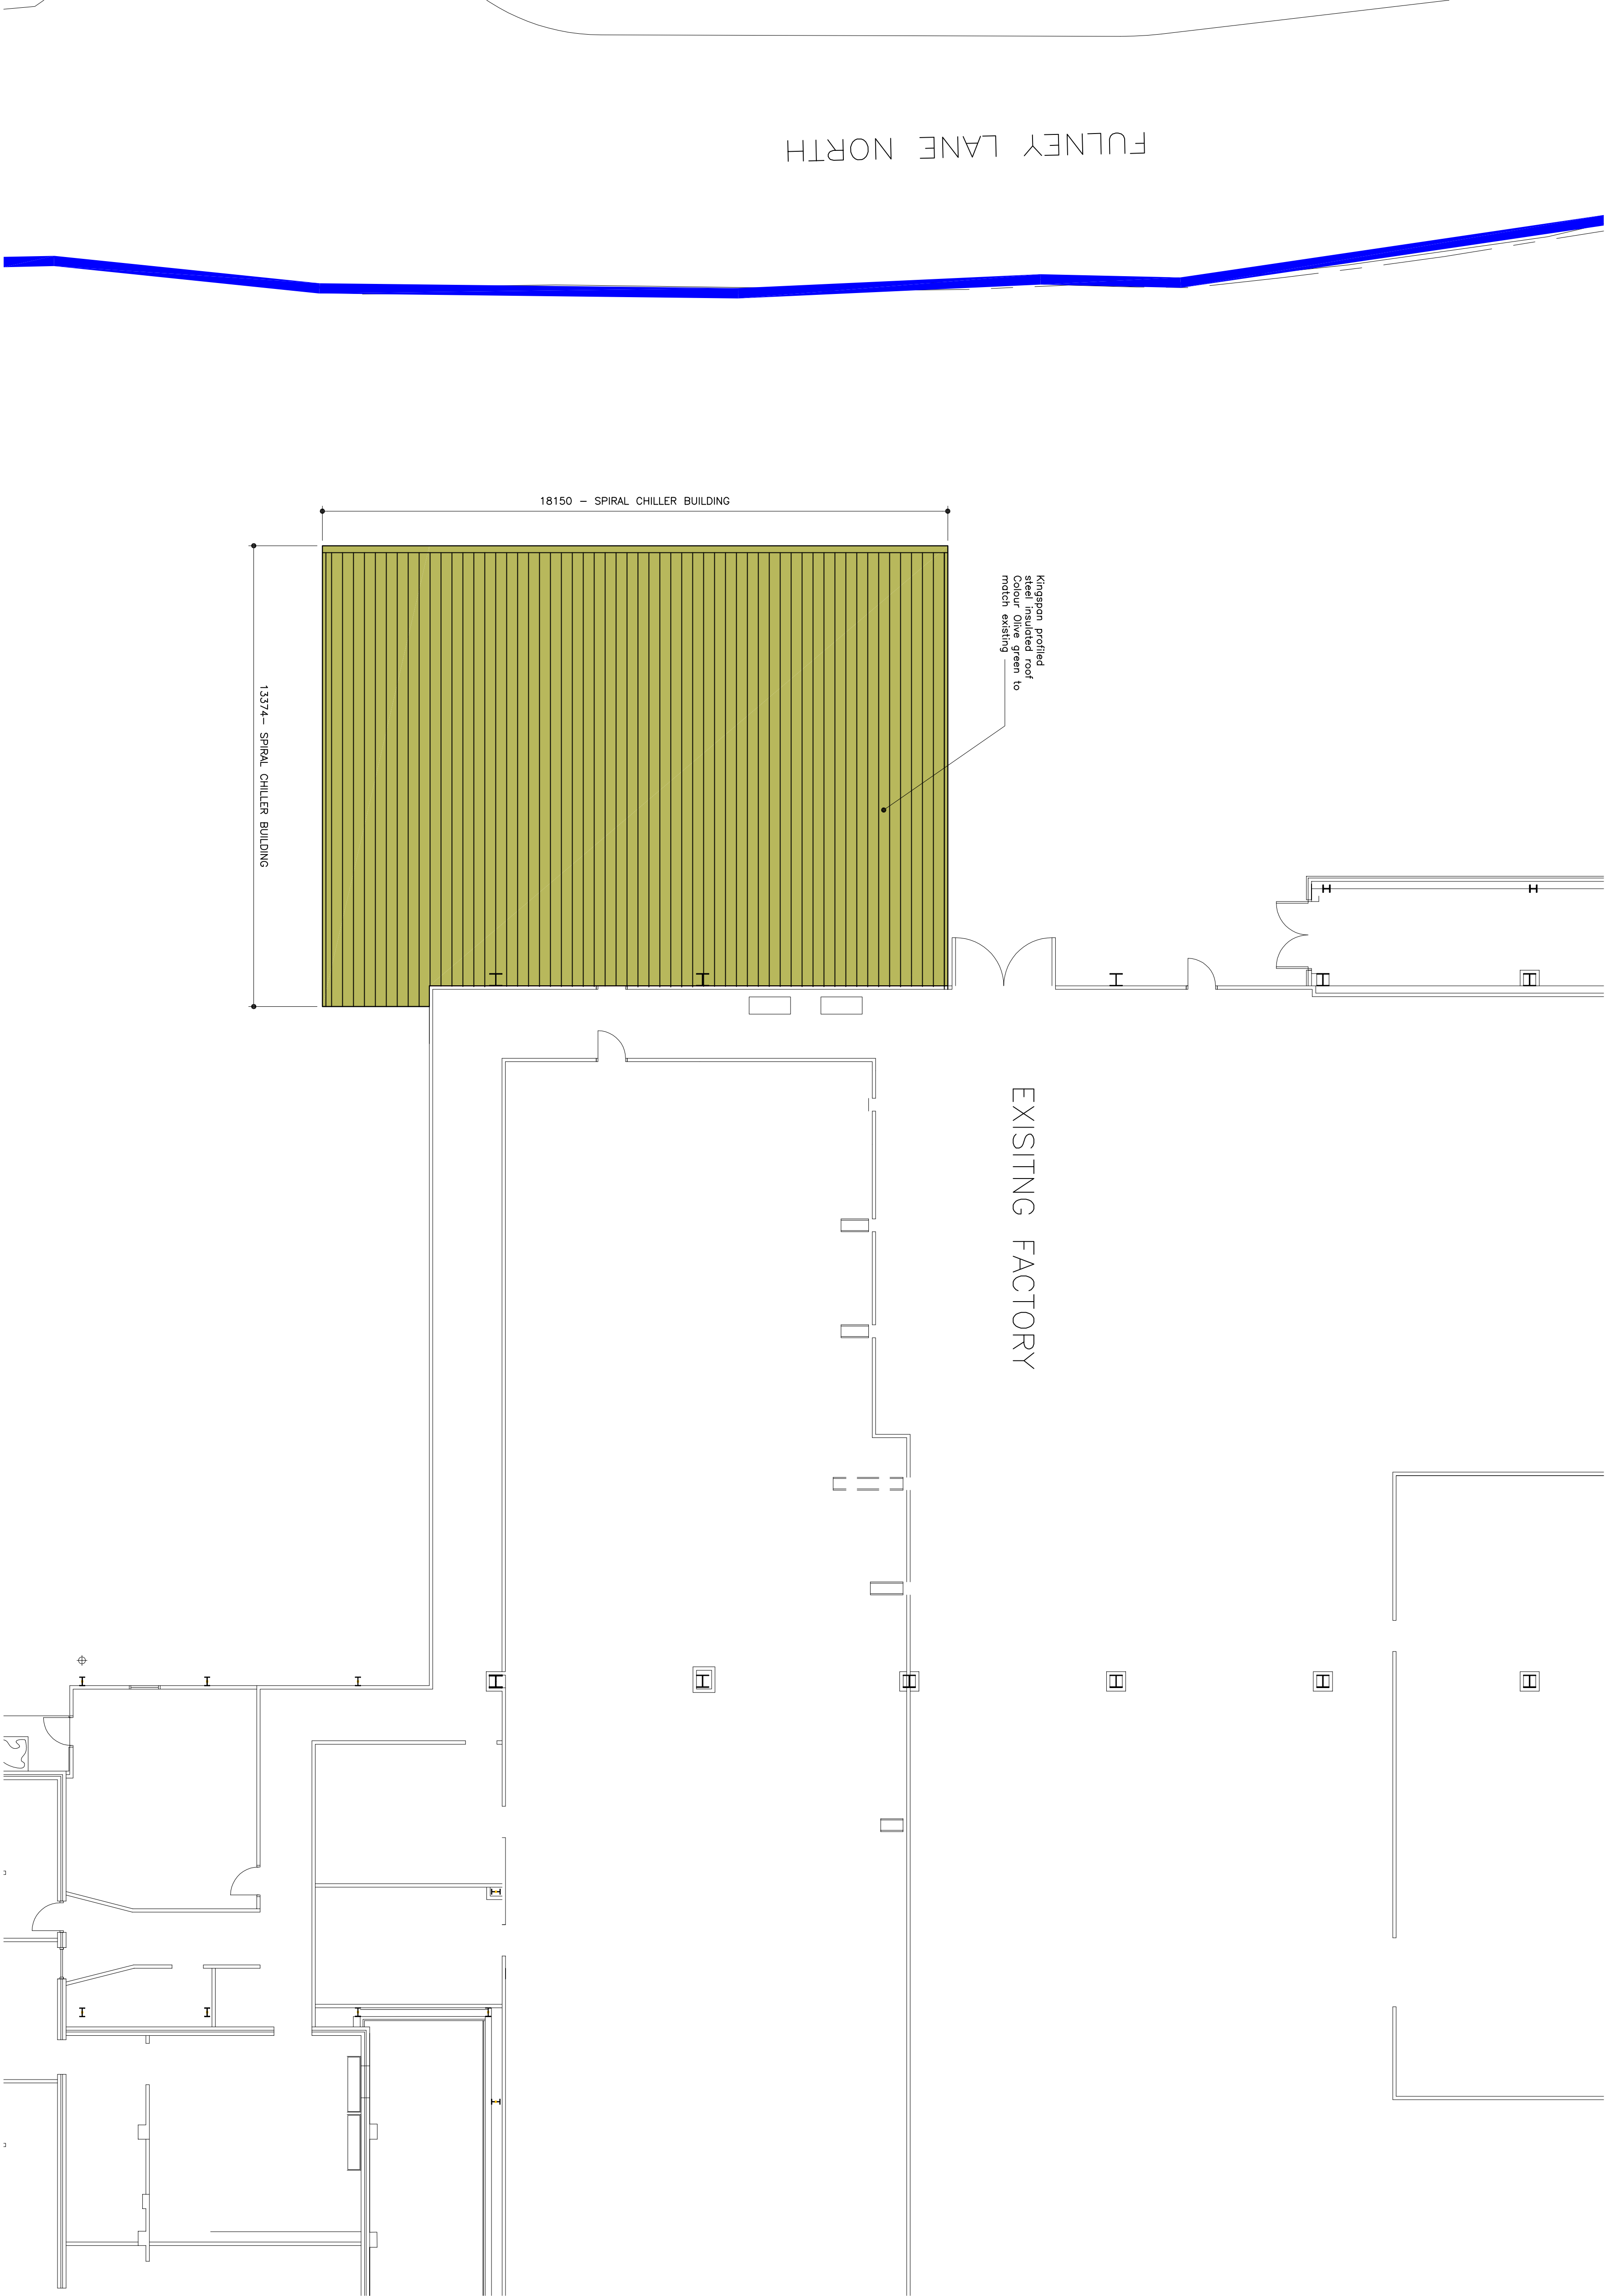


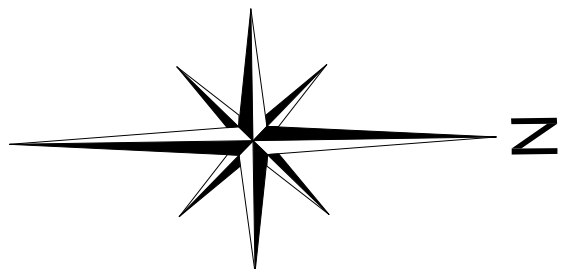

FULNEY LANE NORTH

PROPOSED ROOF LAYOUT

scale 1:100

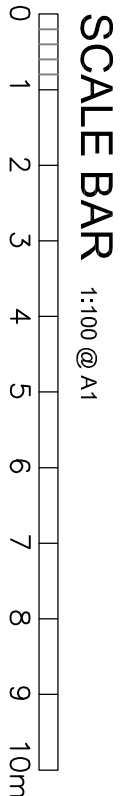

P1	PLANNING ISSUE	06.09.16	LEL
REV	DESCRIPTION	DATE	BY
DRAWING STATUS -PLANNING ISSUE			
THE COPYRIGHT OF THIS DRAWING AND DESIGN IS OWNED BY RIGBY AND PARTNERS LLP. IT IS TO BE USED ONLY FOR THE PROJECT AND NOT BE REPRODUCED OR USED IN ANY WAY WITHOUT THE WRITTEN APPROVAL OF RIGBY AND PARTNERS.			
CLIENT			
			
PROJECT PROPOSED SPIRAL CHILLER BUILDING			
TITLE PROPOSED ROOF LAYOUT			
A1	SCALE	DATE	DRAWN
1:100	17/08/16	LEL	CHECKED
Rigby and Partners LLP			
Consulting Civil and Structural Engineers			
18, ST THOMAS'S ROAD, CHORLEY, LANCs, PR7 1HR			
Tel: +44 (0) 1257 267624 Fax: +44 (0) 1257 264237			
E-mail: genen@rigbyandpartners.co.uk			
PROJECT No.	DRAWING No.	REV	
P2015-035	04	P1	