



SHDC
 Planning & Development
 27 OCT 2010
 Ref: 0907-10

Site Location Plan

Scale 1:1250



2nd Floor - 5B Sheepmarket
 Spalding
 PE11 1BH
 Tel: 01775 768 921
 e-mail: enquiries@remwaydesign.co.uk

Site:

**Change of Use from
 residential to Childrens
 Nursery at:
 76 London Road
 Spalding**

Client:


Trinny's Ark

Date: *****

Scale: as noted

Drawing No:

1947-01

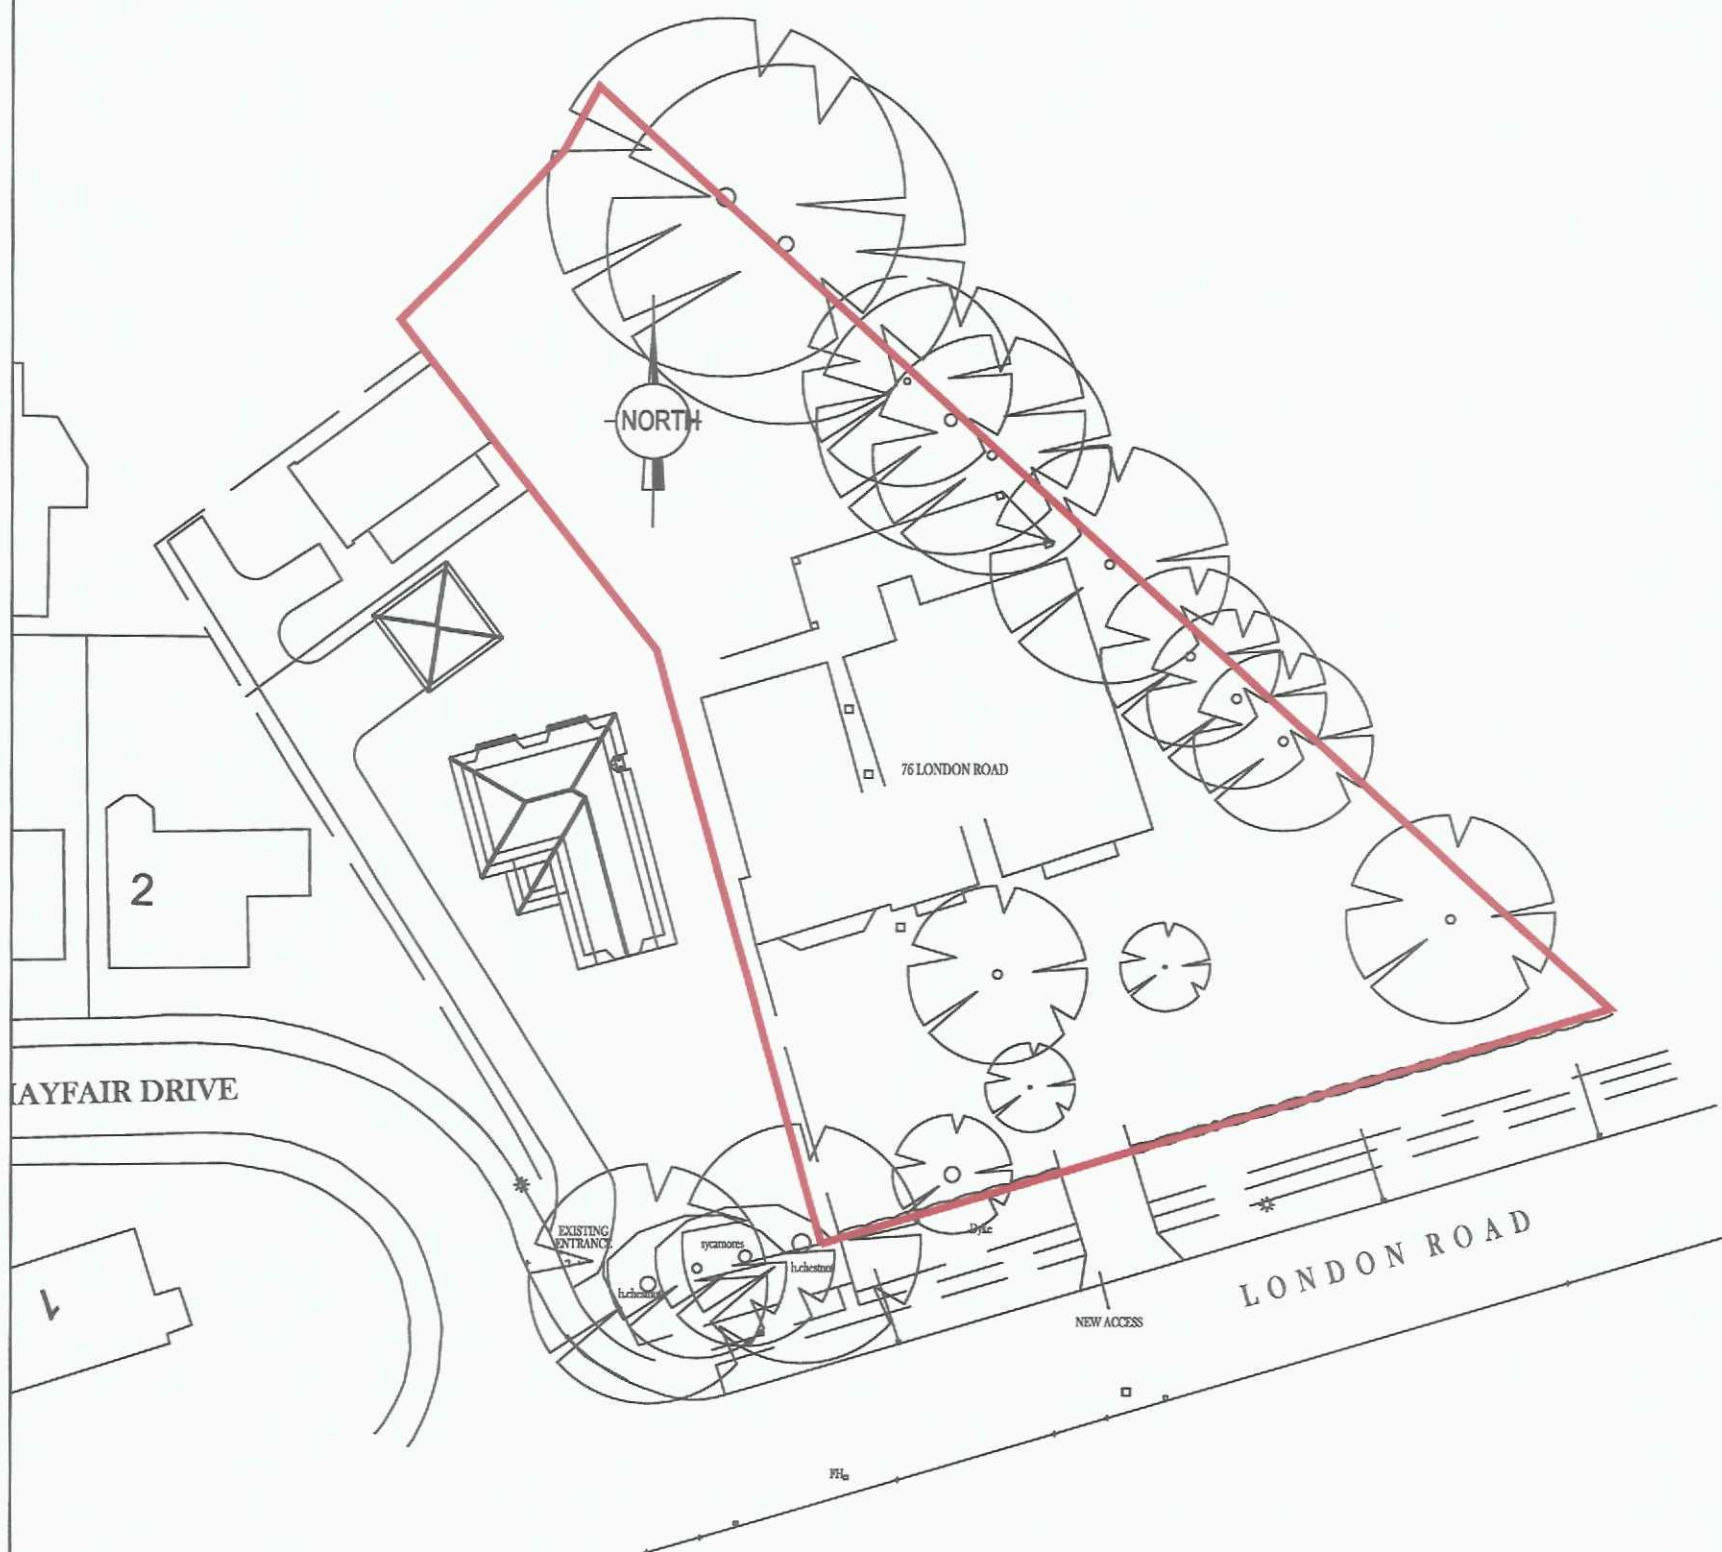

Site Block Plan
Scale 1:500

SHDC
Planning & Development
27 OCT 2010
Ref: 0907-10



2nd Floor - 5B Sheepmarket
Spalding
PE11 1BH
Tel: 01775 768 921
e-mail: enquiries@remwaydesign.co.uk

Site :

Change of Use from
residential to Childrens
Nursery at:
76 London Road
Spalding

Client :

Trinny's Ark


Date : *****

Scale : as noted

Drawing No:

1947-02

Contractor to check all Dimensions on site prior to ordering materials / commencing work.Do Not Scale from this Drawing - If in doubt then please ask

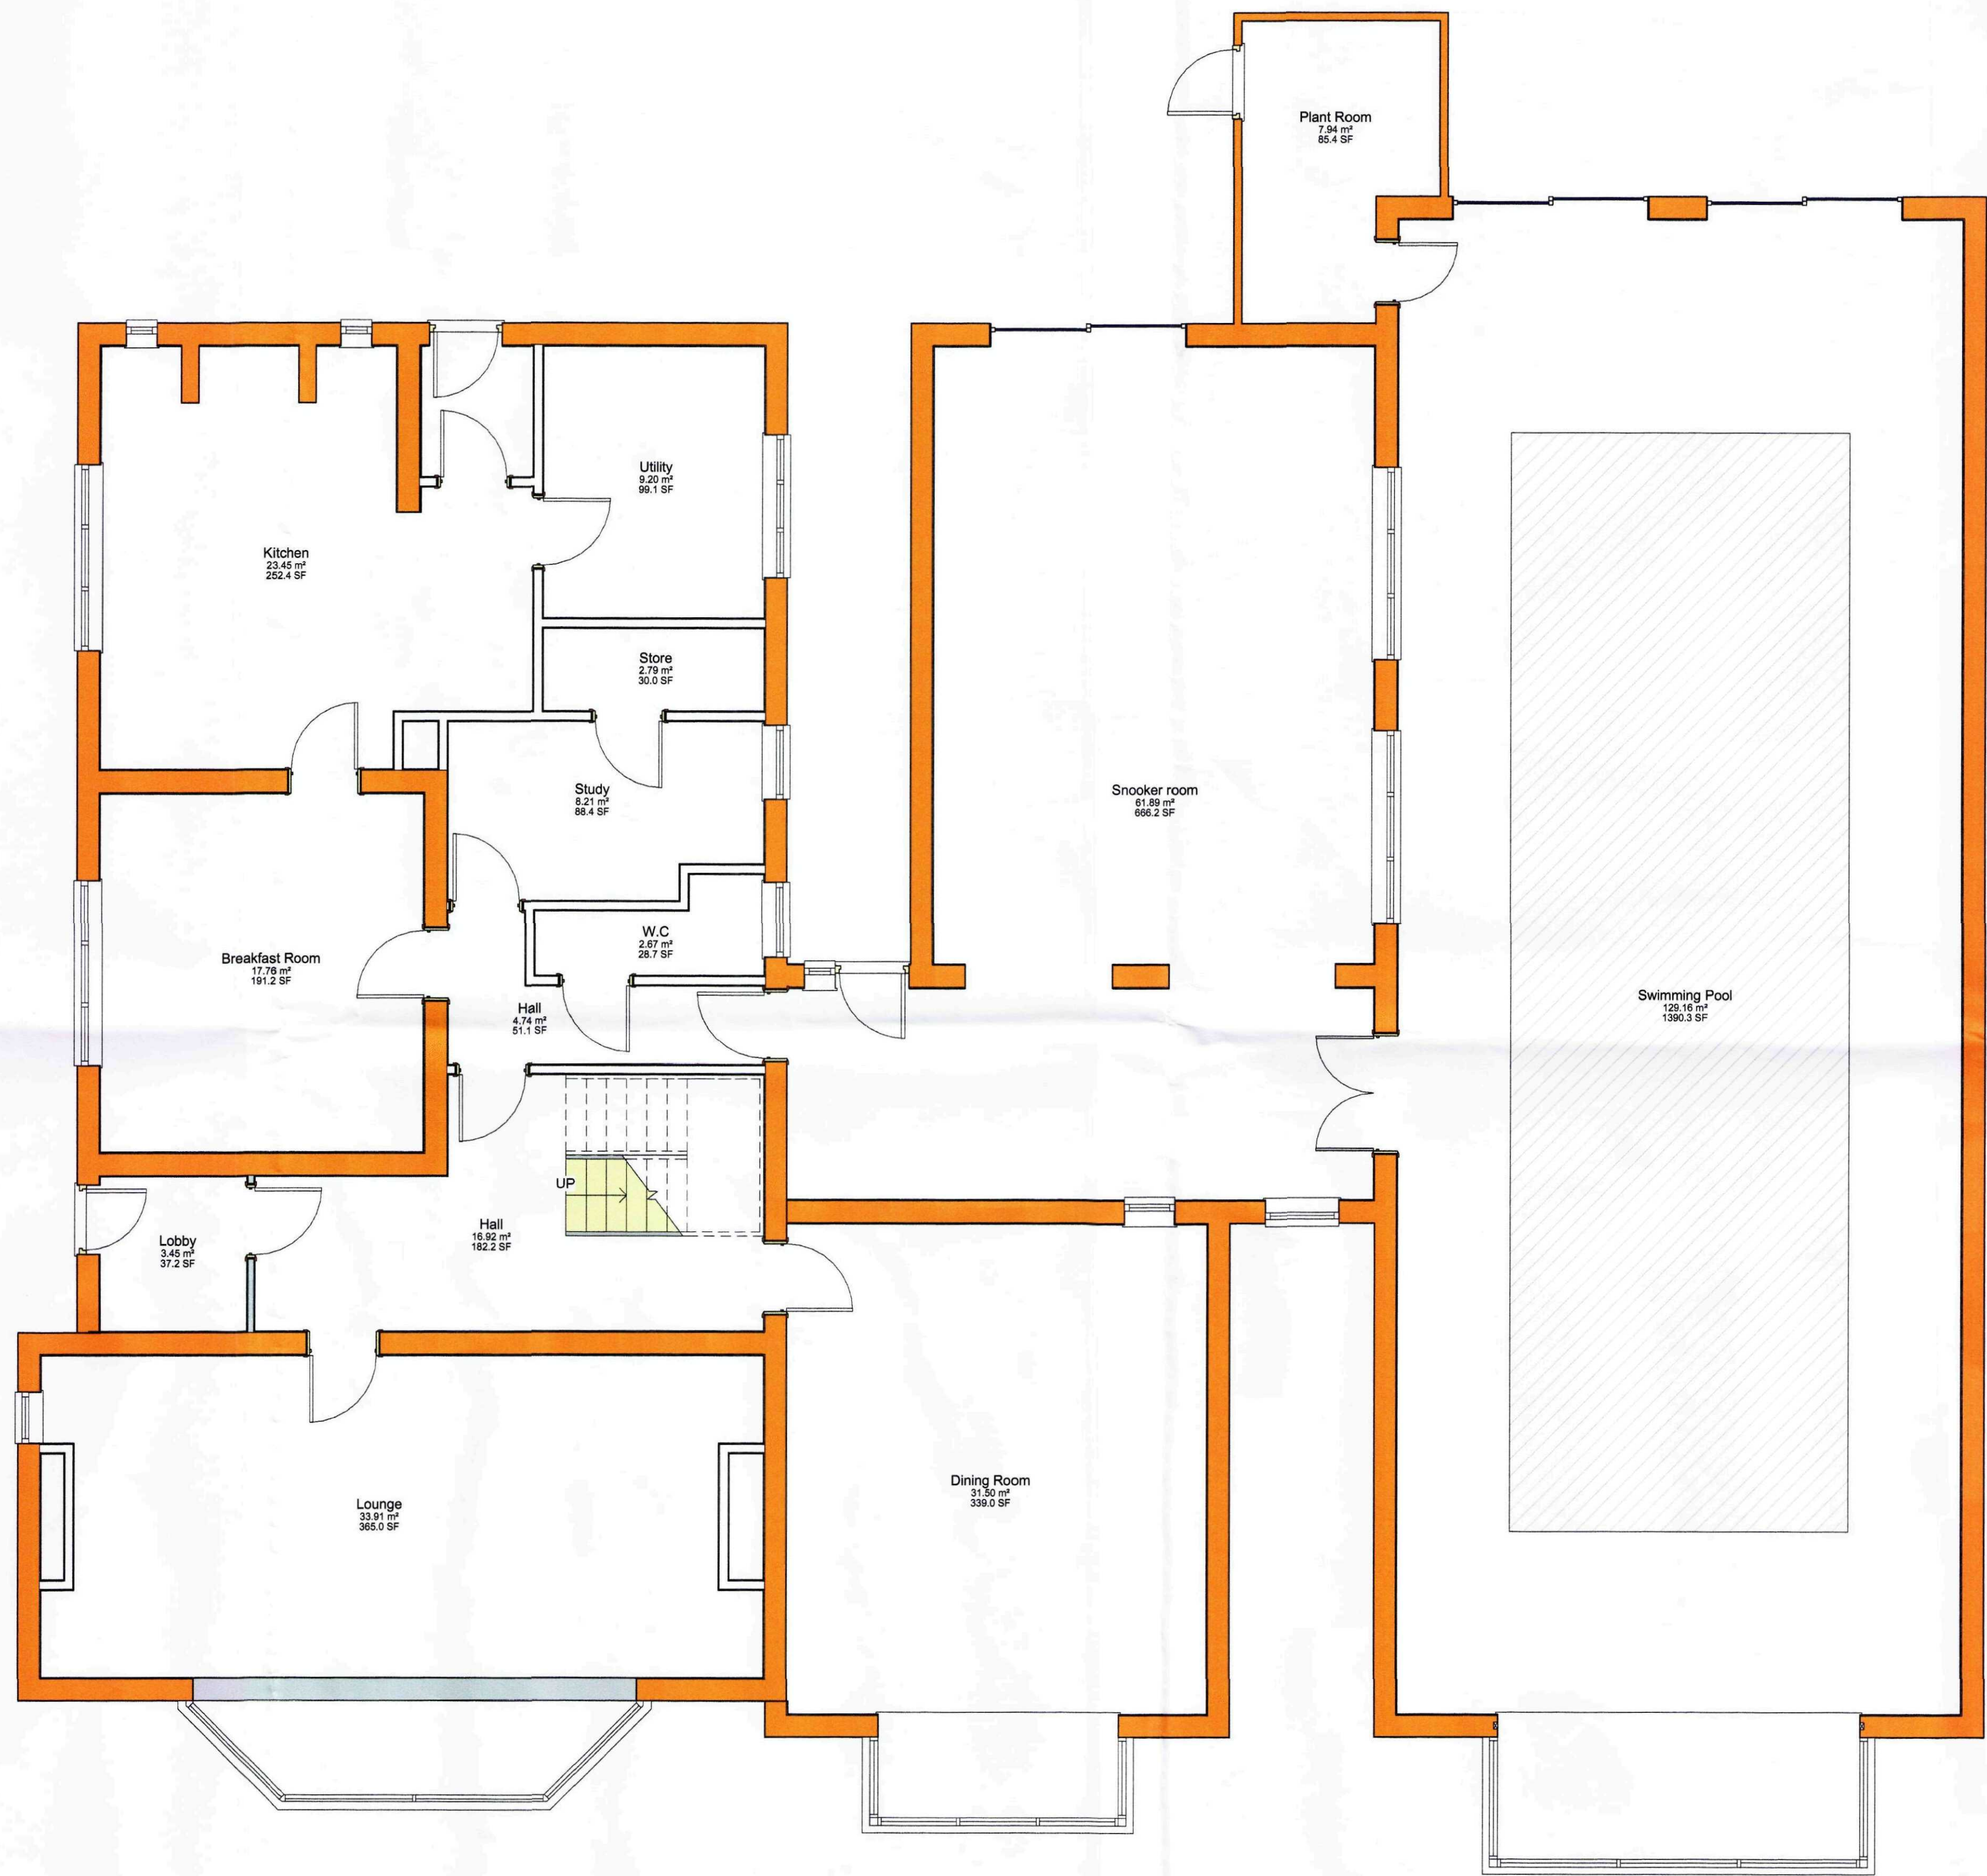

GENERAL CONDITIONS
Contractors are responsible for checking all dimensions on site when work commences and before ordering any materials. Any discrepancies should be brought to the attention of the Client for remedial action before commencing further.
All materials not specified to be of a standard suitable for the work proposed and be fit for purpose. All work to be in accordance with good building practice and all necessary BS codes for Workmanship on Building Sites.

Revisions
Client: Trinny's Ark Childcare
Site: Change of Use into Childrens Nursery

SHDC
Planning & Development
27 OCT 2010
Ref: 0907-10

Existing Grd Floor

remway
Design Ltd
2nd Floor - 5B Sheepmarket
Spalding
PE11 1BH
Tel : 01775 768 921
e-mail: enquiries@remwaydesign.co.uk

1 Grd Floor Existing
1 : 50

Due to areas of the structure being covered, unexposed or otherwise inaccessible the notes / specifications of existing materials are subject to confirmation of site when it is feasible to expose the relevant areas of construction.

Drp Size Drawing Number Revision:
a1 1947 - 03

Contractor to check all Dimensions on site prior to ordering materials / commencing work.Do Not Scale from this Drawing - If in doubt then please ask



1 1st Floor
1:50

Due to areas of the structure being covered, unexposed or otherwise inaccessible the notes / specifications of existing materials are subject to confirmation of site when it is feasible to expose the relevant areas of construction.

GENERAL CONDITIONS
Contractors are responsible for checking all dimensions on site when work commences and before ordering any materials Any discrepancies should be brought to the attention of the Client for remedial action before commencing further.
All materials not specified to be of a standard suitable for the work proposed and be fit for purpose All work to be in accordance with good building practise and all necessary BS codes for Workmanship on Building Sites.


Revisions
Client: Trinny's Ark Childcare
Site: Change of Use into Childrens Nursery
Drg Title: Existing First Floor

SHDC
Planning & Development
27 OCT 2010
Ref: 0907-10

remway
Design Ltd
2nd Floor - 5B Sheepmarket
Spalding
PE11 1BH
Tel : 01775 768 921
e-mail: enquiries@remwaydesign.co.uk

Drg Size	Drawing Number	Revision:
a1	1947 - 04	

Contractor to check all Dimensions on site prior to ordering materials / commencing work.Do Not Scale from this Drawing - If in doubt then please ask

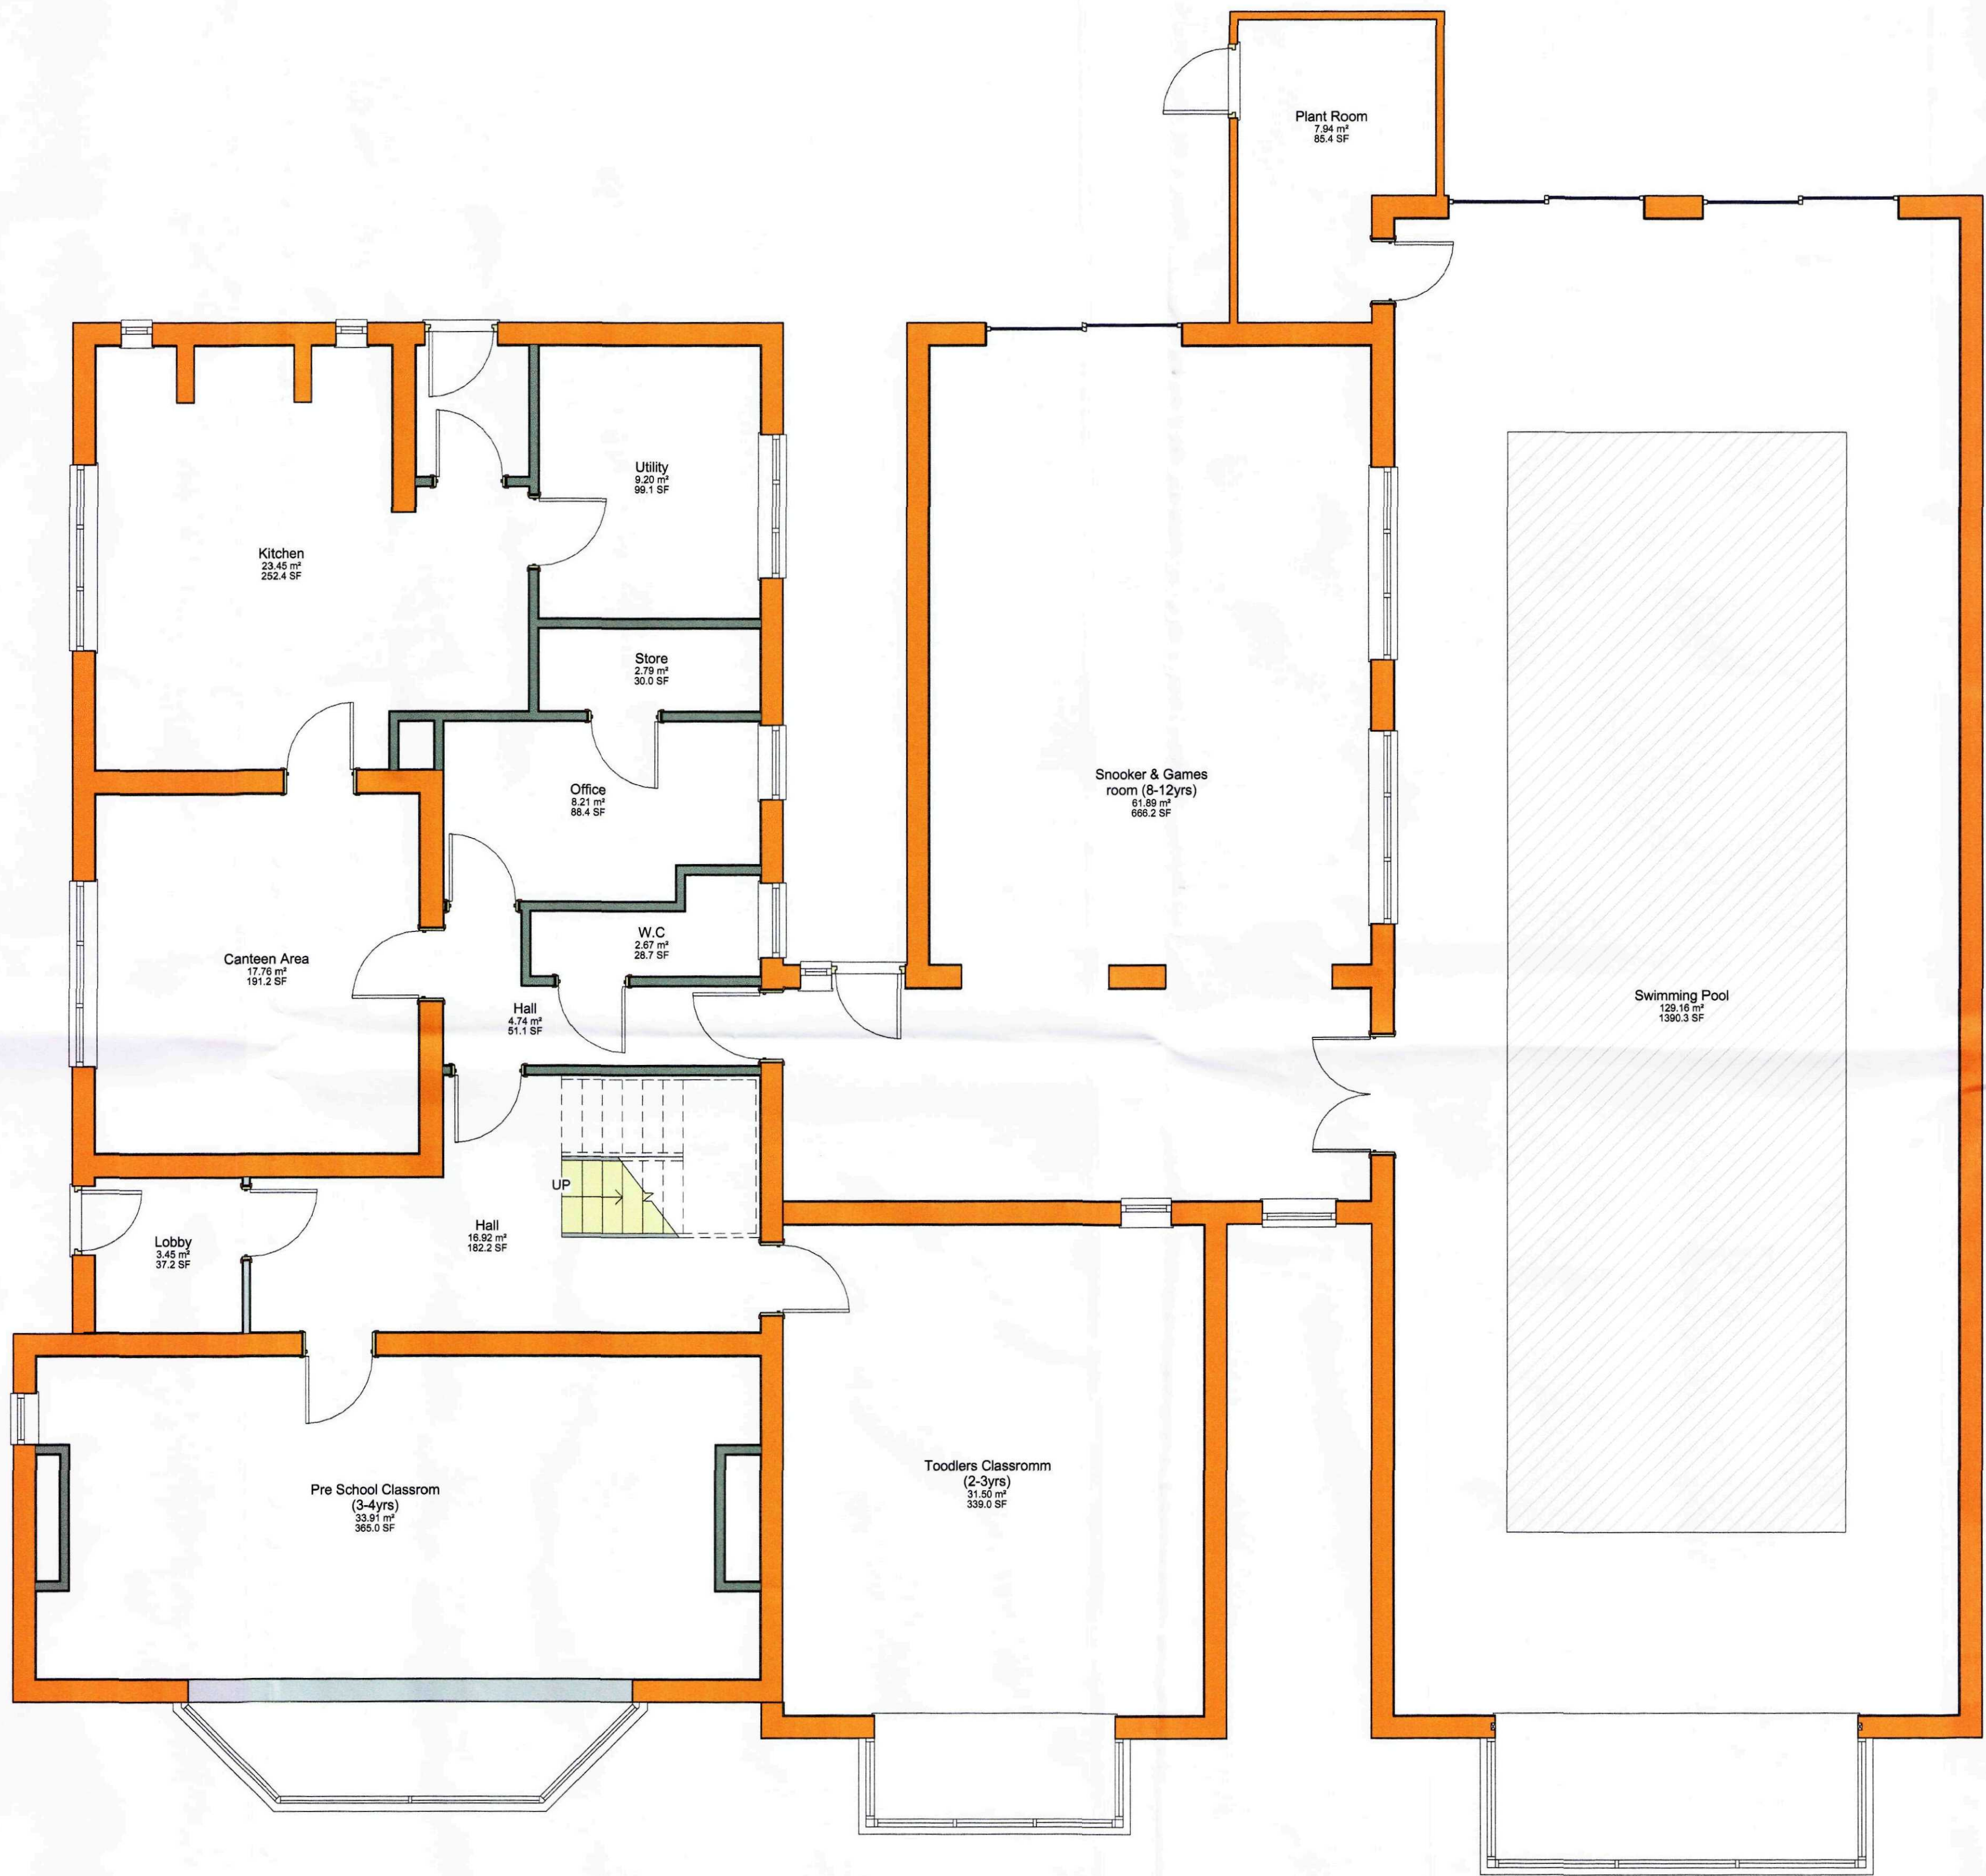

GENERAL CONDITIONS
Contractors are responsible for checking all dimensions on site when work commences and before ordering any materials. Any discrepancies should be brought to the attention of the Client for remedial action before commencing further.
All materials not specified to be of a standard suitable for the work proposed and be fit for purpose. All work to be in accordance with good building practice and all necessary BS codes for Workmanship on Building Sites.

Revisions	
Client:	Trinny's Ark Childcare
Site:	Change of Use into Childrens Nursery
Dwg Title:	Proposed Grd Floor

SHDC
Planning & Development
27 OCT 2010
Ref: 0907-10

1 Grd Floor Proposed
1 : 50

Due to areas of the structure being covered, unexposed or otherwise inaccessible the notes / specifications of existing materials are subject to confirmation of site when it is feasible to expose the relevant areas of construction.

remway
Design Ltd

2nd Floor - 5B Sheepmarket
Spalding
PE11 1BH
Tel : 01775 768 921
e-mail: enquiries@remwaydesign.co.uk

Dwg Size	Drawing Number	Revision:
a1	1947 - 05	

Contractor to check all Dimensions on site prior to ordering materials / commencing work.Do Not Scale from this Drawing - If in doubt then please ask



1 1st Floor Proposed
1 : 50

GENERAL CONDITIONS
Contractors are responsible for checking all dimensions on site when work commences and before ordering any materials. Any discrepancies should be brought to the attention of the Client for remedial action before commencing further.
All materials not specified to be of a standard suitable for the work proposed and be fit for purpose. All work to be in accordance with good building practice and all necessary BS codes for Workmanship on Building Sites.

Revisions

Client: Trinny's Ark Childcare

Site: Change of Use into
Childrens Nursery

Drg Title: Proposed First Floor

SHDC
Planning & Development
27 OCT 2010
Ref: 0907-10



2nd Floor - 5B Sheepmarket
Spalding
PE11 1BH
Tel : 01775 768 921
e-mail: enquiries@remwaydesign.co.uk

Drg Size	Drawing Number	Revision:
a1	1947 - 06	