


SCHEMATIC ELEVATION FOR VISUAL APPROVAL ONLY

DETERMINED
PLAN

SECTION A-A

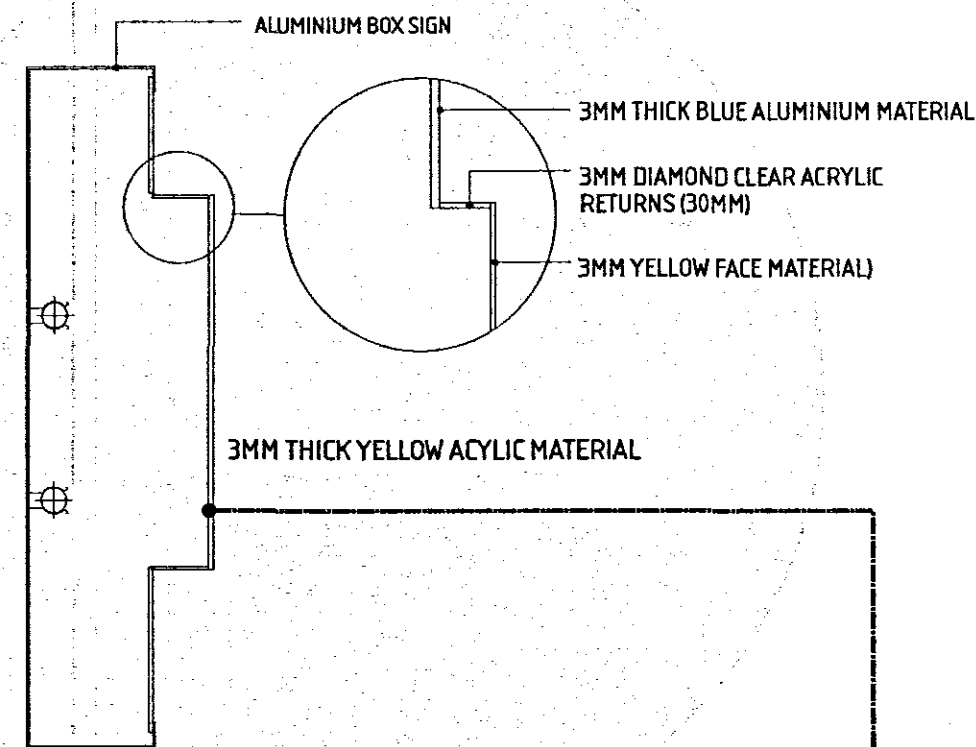

Aluminium back plate powder coated in Ral 5002 incorporating individual illuminated 3D lettering.

Perspex cast acrylic Ref: Reflex Blue 750
Corporate Blue Ref Ral 5002
3D lettering in Perspex cast acrylic
Ref: Yellow 229
Incorporating Diamond cut effect clear edges


Non-illuminated individual
lettering



EXISTING SHOP ELEVATION




PROPOSED SHOP ELEVATION



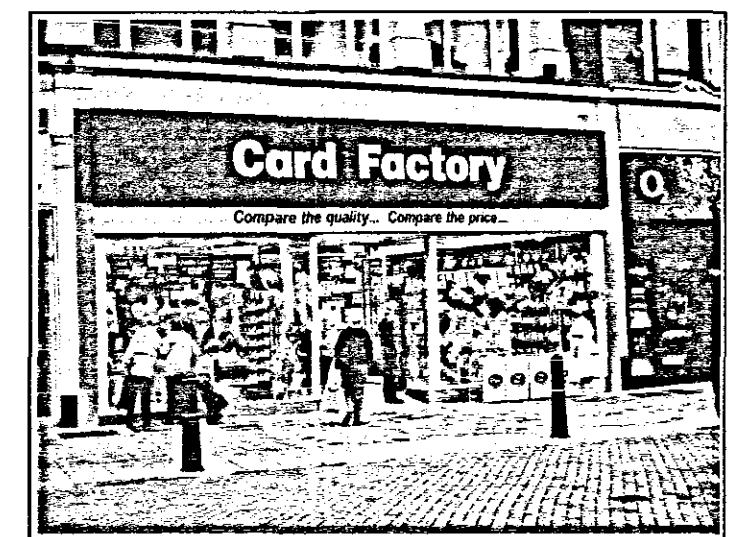


TYPICAL CORPORATE FRONTAGE AND
SIGNAGE ELEVATION

THE PROPOSED SHOPFRONT WILL
EMULATE THE EXISTING SHOPFRONT
SHOWN IN THIS PICTURE

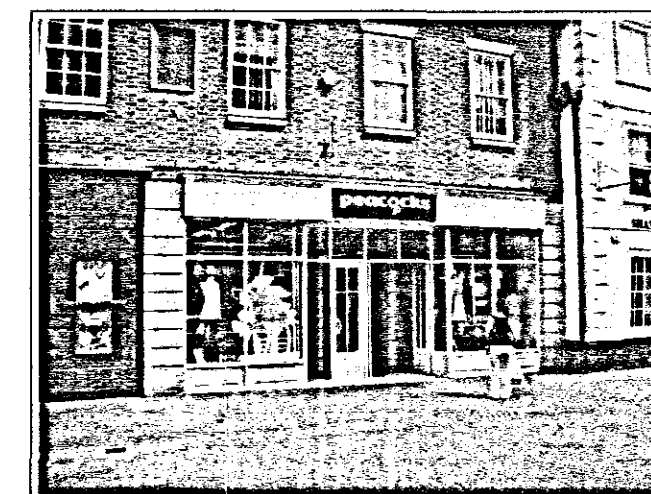

EXISTING RETAIL SHOPFRONT OF A RETAILER ON THE
OPPOSITE SIDE OF THE PRECINCT

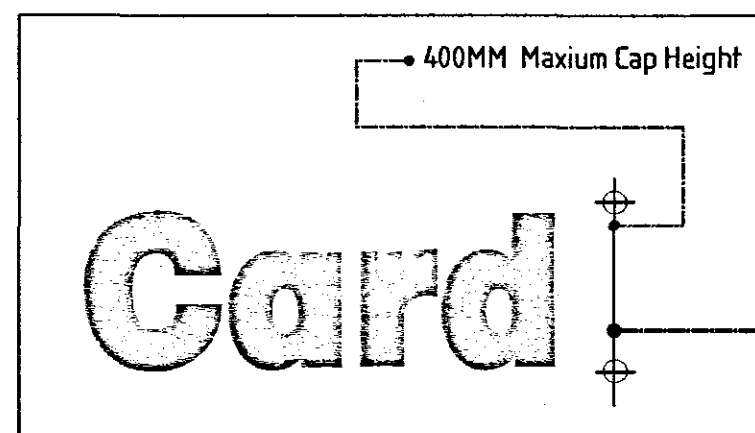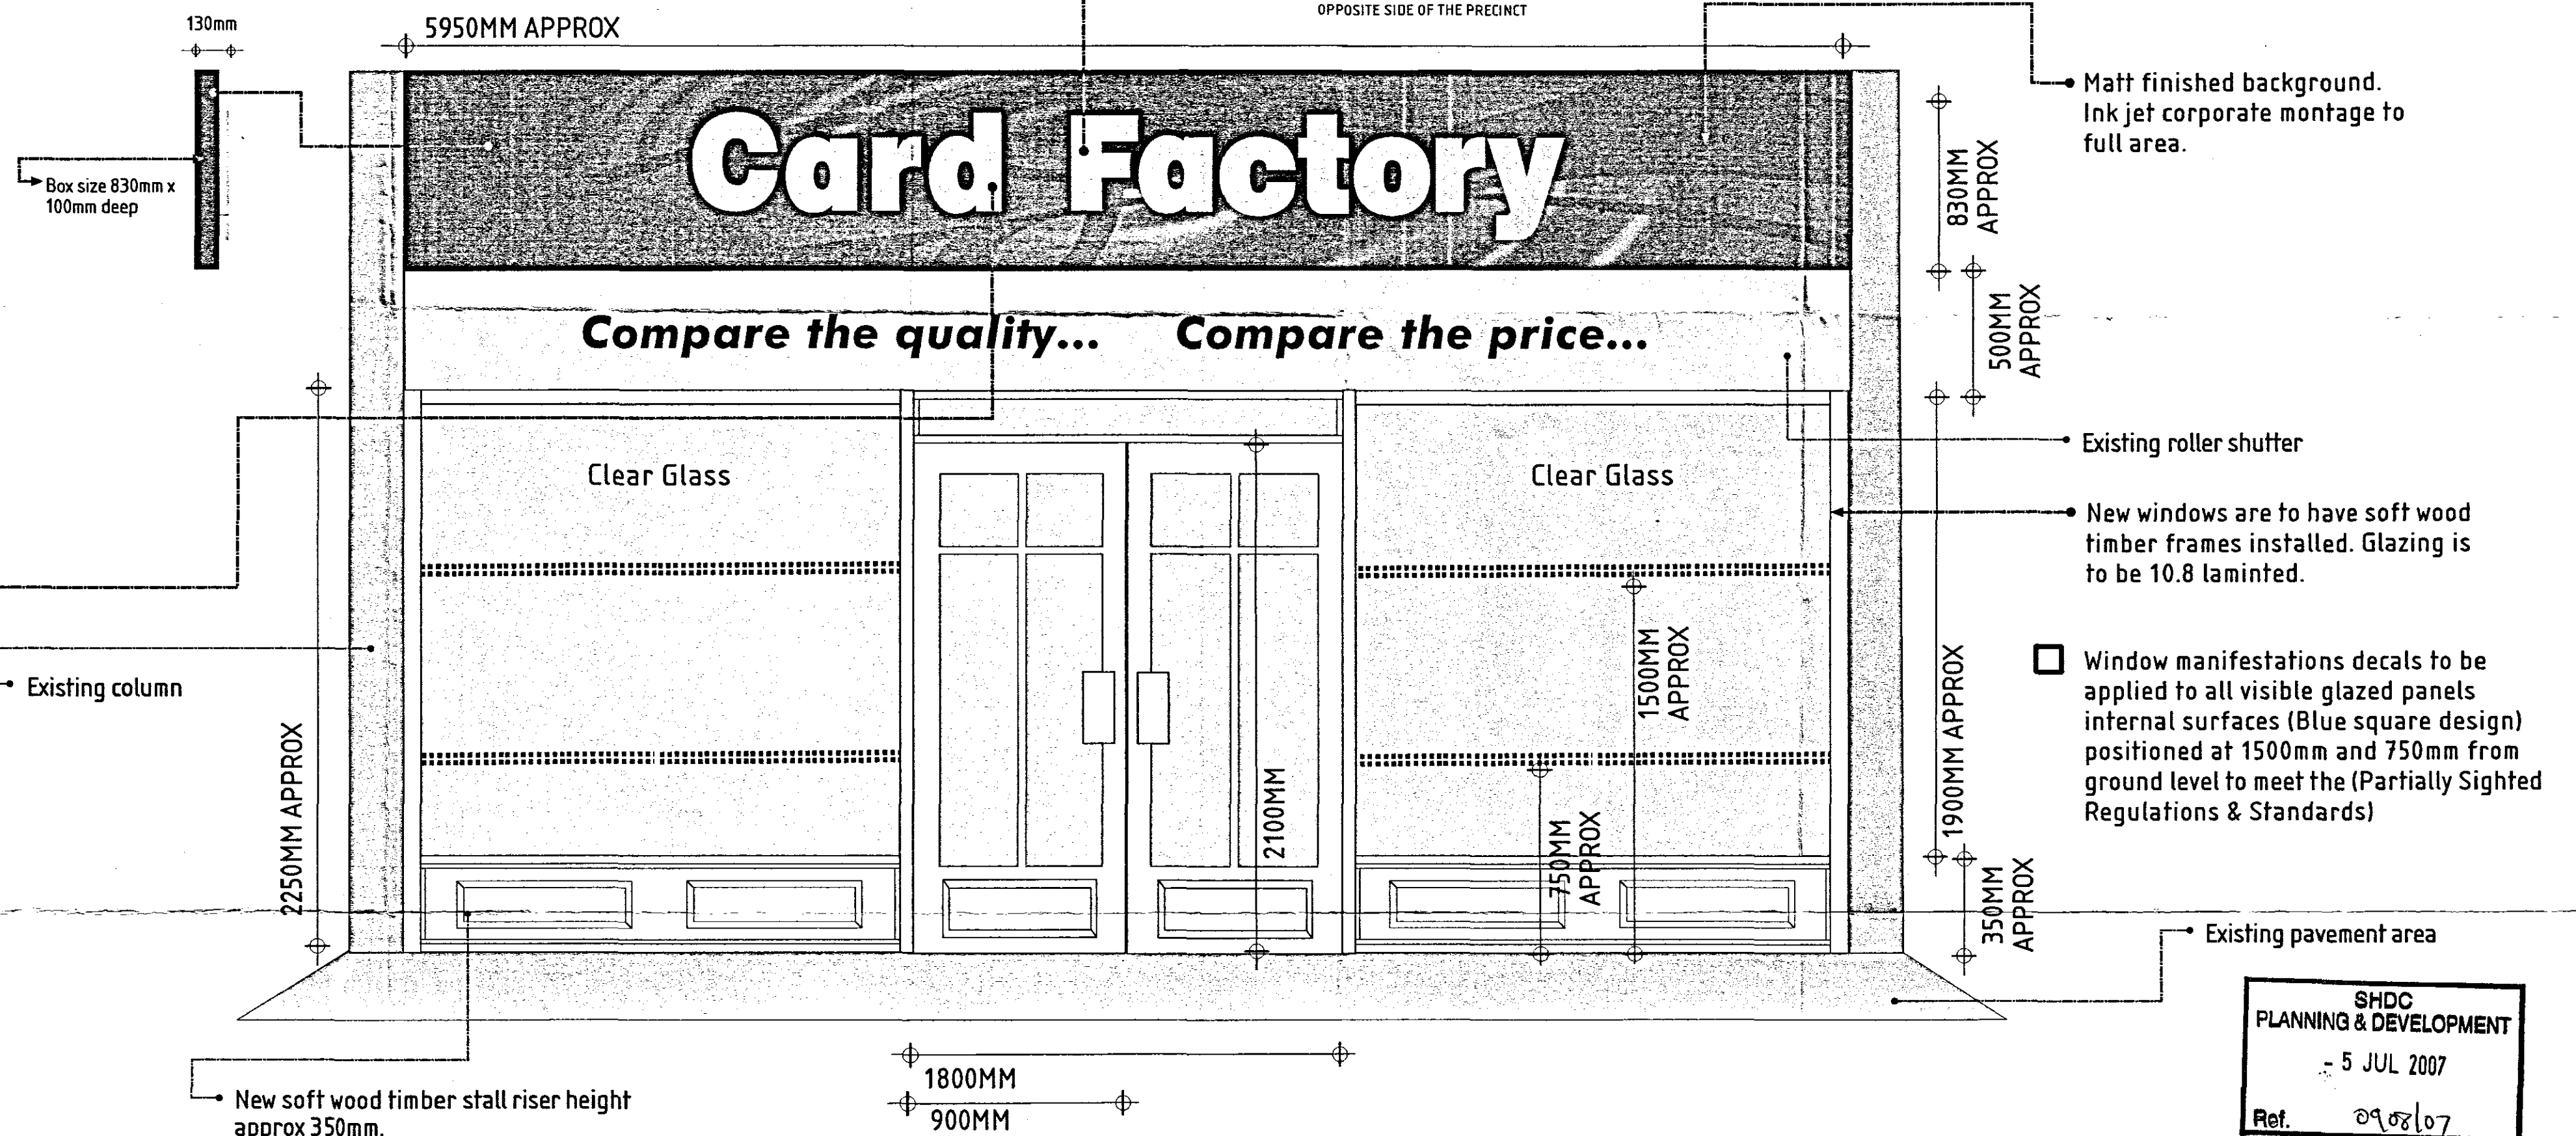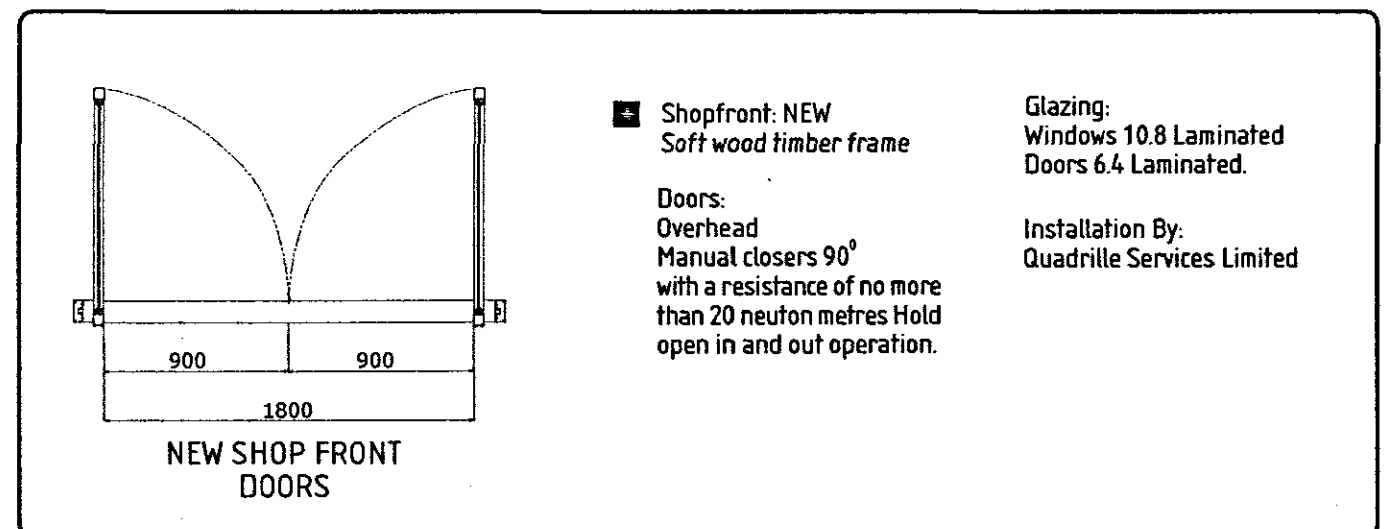

Warrant Number	
Applicant	Sportswill Ltd T/A Card Factory
Address	See below
Works Description	Non illuminated individual lettering only, mounted on an aluminium back panel New Shop front
Dated Presented	11/06/2007
Drawing Numbers	11062007
Drawing Enclosed	1 of 1 Drawings

NOTES:
WE HEREBY CERTIFY THAT THIS PLAN IS A TRUE COPY OF
THE PLAN REFERRED TO IN CONNECTION WITH THE APPLICATION
FOR BUILDING WARRANT PLANNING CONSENT AND APPROVAL

SIGNED: A. D. BARRACLOUGH

DATED: 11/06/2007

SHDC
PLANNING & DEVELOPMENT
- 5 JUL 2007
Ref. 0908/07

**Proposed shopfront and signage layout for the Card Factory, Greeting Card Retailer:
14 Market Place, SPALDING. PE11 1SL**

Card Factory

Concept design and schematic drawings prepared by A.D. Barracough 11/06/2007 DRAWING NO 11062007

The original of this drawing is copyright and contains confidential information. It is the property of Sportswill Ltd. Trading as Card Factory, without whose permission may not be copied, shown or handed to a third party or otherwise used. Century House Brunel Road, Wakefield 41 Ind Park, West Yorkshire WF2 0XG

Tel: 01924 877842 Mobile: 07855 837532 Mail: barracough@ukonline.co.uk

SCALE 1:20 1000mm

Due to the method of reproduction these plans may not be exact when using a calibrated scale rule, as a guide use the indicated bar which was shown on the original drawing at 1000mm