


SCHEMATIC ELEVATION FOR VISUAL APPROVAL ONLY

SECTION A-A

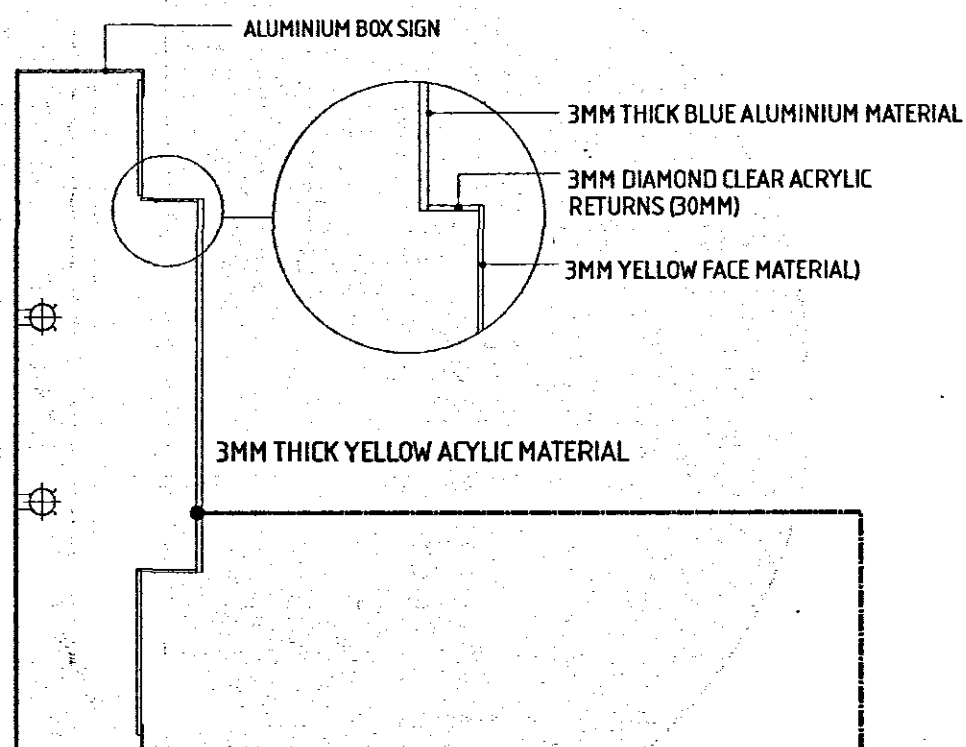

Aluminium back plate powder coated in Ral 5002 incorporating individual illuminated 3D lettering.

Perspex cast acrylic Ref: Reflex Blue 750
Corporate Blue Ref Ral 5002
3D lettering in Perspex cast acrylic
Ref: Yellow 229
Incorporating Diamond cut effect clear edges

Non-illuminated individual lettering




EXISTING SHOP ELEVATION



PROPOSED SHOP ELEVATION



TYPICAL CORPORATE FRONTAGE AND SIGNAGE ELEVATION

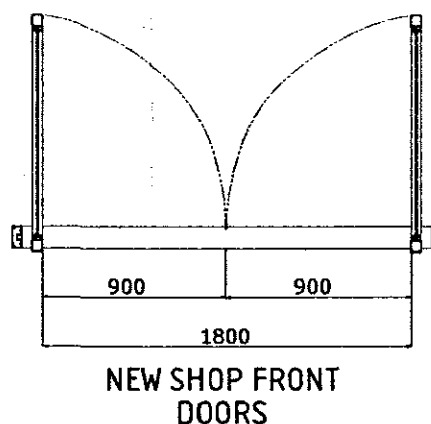


Shopfront: NEW
Soft wood timber frame

Doors:
Overhead
Manual closers 90°
with a resistance of no more
than 20 newton metres Hold
open in and out operation.

Glazing:
Windows 10.8 Laminated
Doors 6.4 Laminated.

Installation By:
Quadrille Services Limited

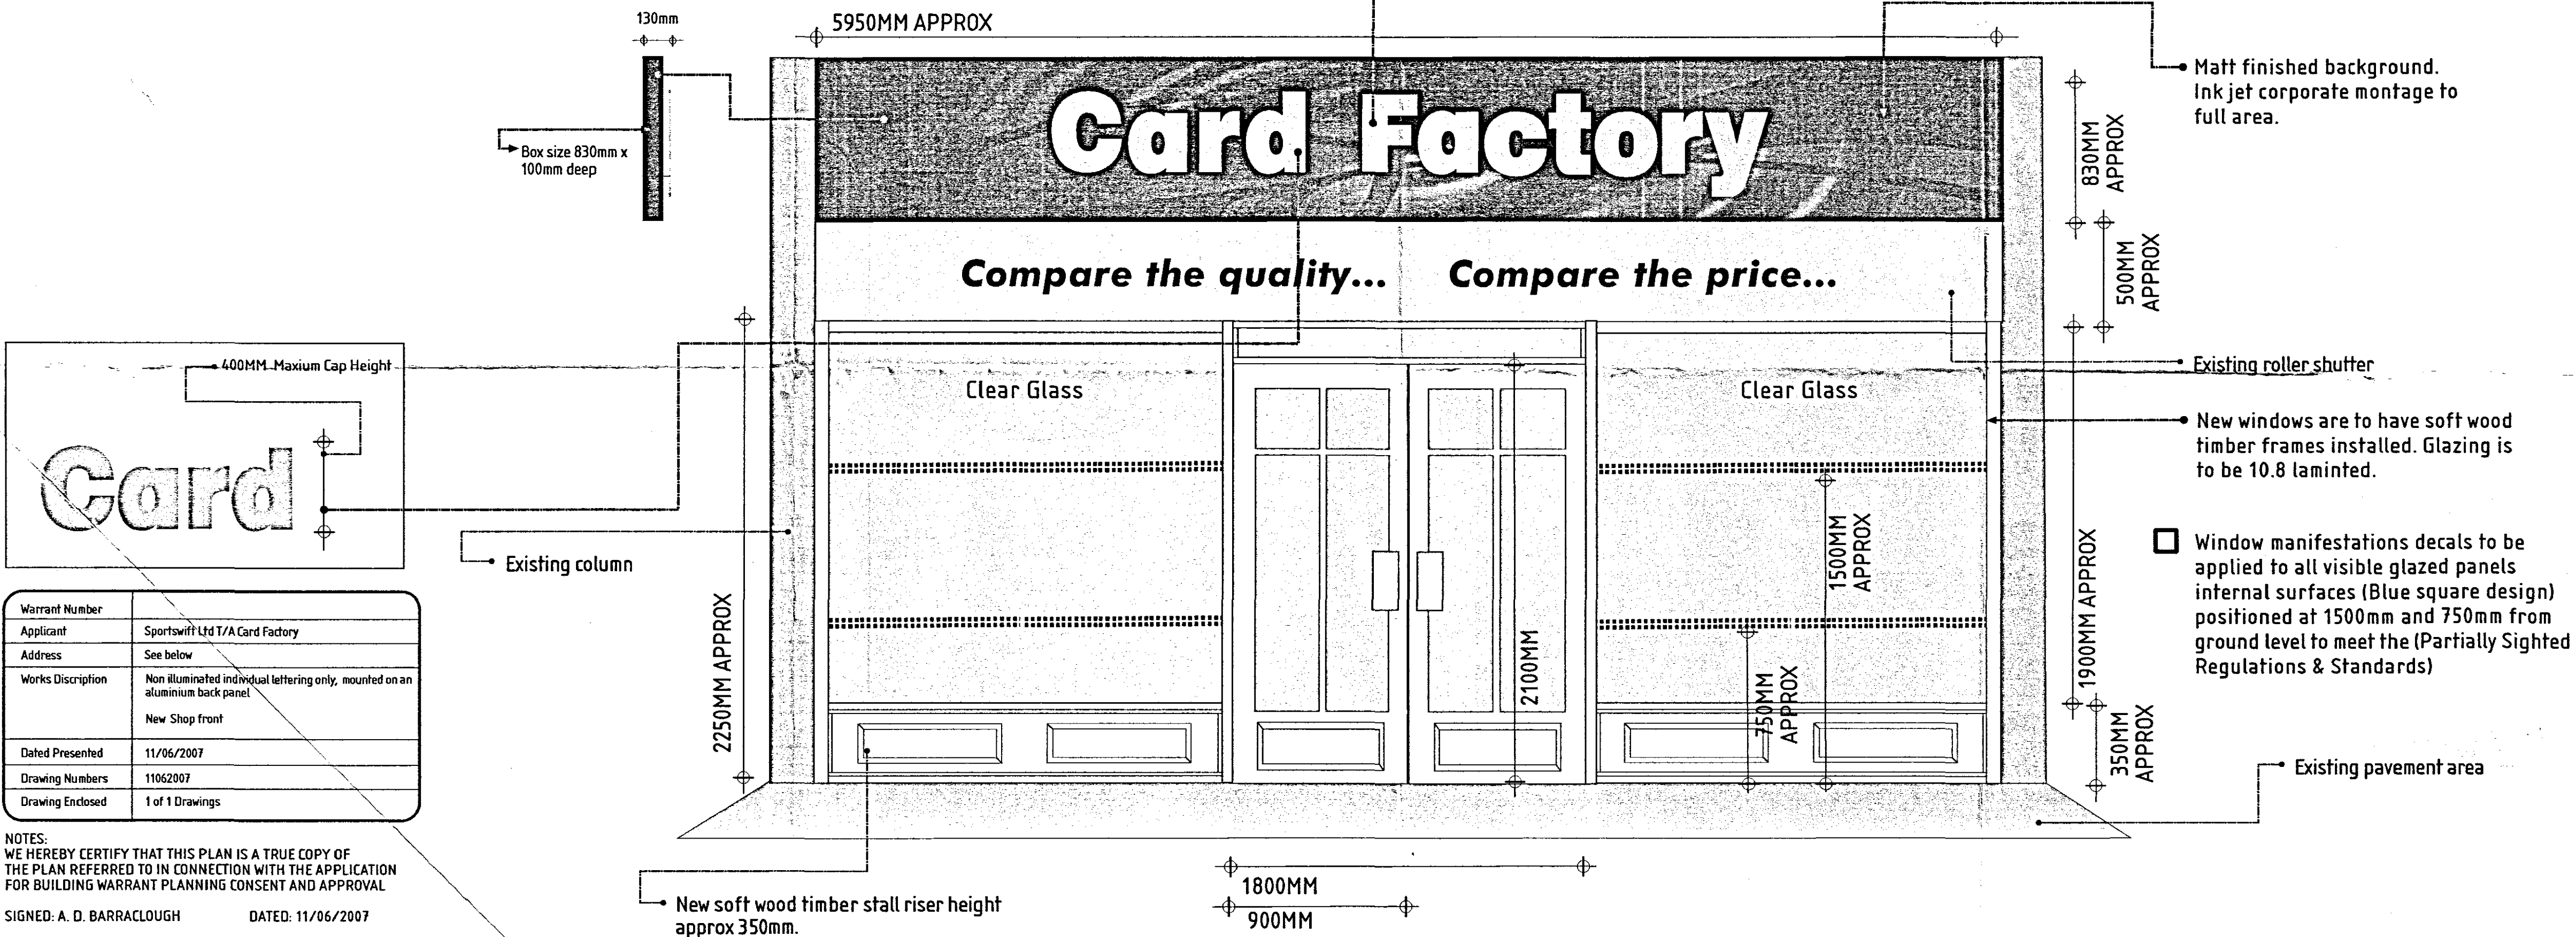

Proposed shopfront and signage layout for the Card Factory, Greeting Card Retailer:
14 Market Place, SPALDING. PE11 1SL

Card Factory

Concept design and schematic drawings prepared by A.D. Barracough 11/06/2007 DRAWING NO 11062007

The original of this drawing is copyright and contains confidential information. It is the property of Sportsworld Ltd. Trading as Card Factory, without whose permission may not be copied, shown or handed to a third party or otherwise used. Century House Brunel Road, Wakefield 41 Ind Park, West Yorkshire WF2 0XG

Tel: 01924 877842 Mobile: 07855 837532 Mail: barracough@ukonline.co.uk

SCALE 1:20

1000mm

Due to the method of reproduction these plans may not be exact when using a calibrated scale rule, as a guide use the indicated bar which was shown on the original drawing at 1000mm