

SPALDING

PLAN 'B'


■ STATUTORILY LISTED BUILDING.

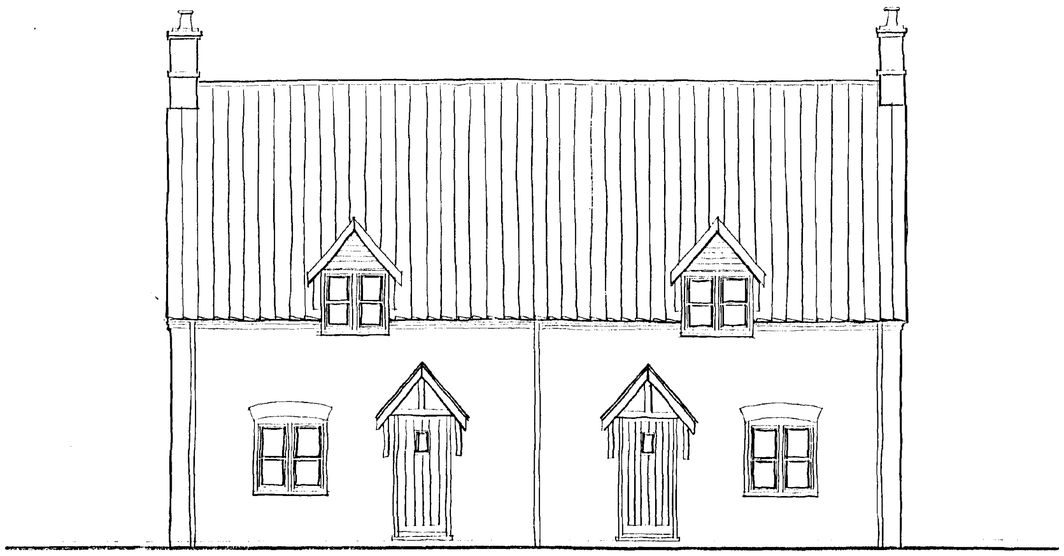


FRONT ELEVATION

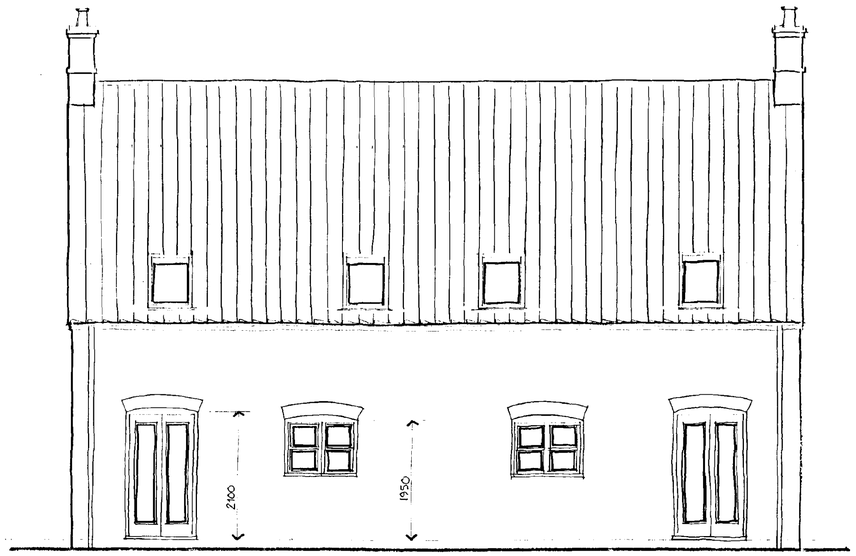


REAR ELEVATION

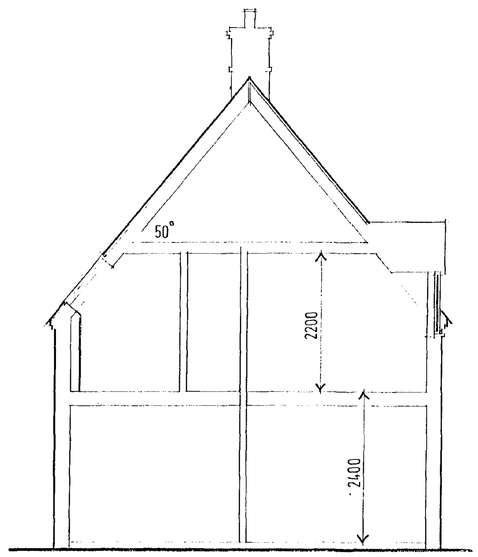


SECTION

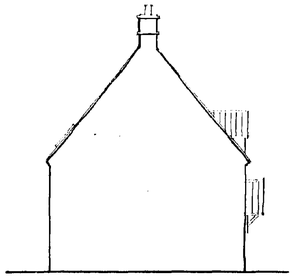


side (plot 2)

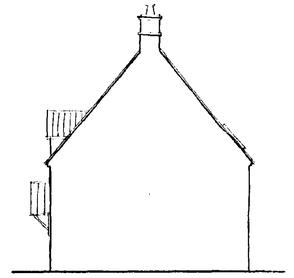

side (plot 1)

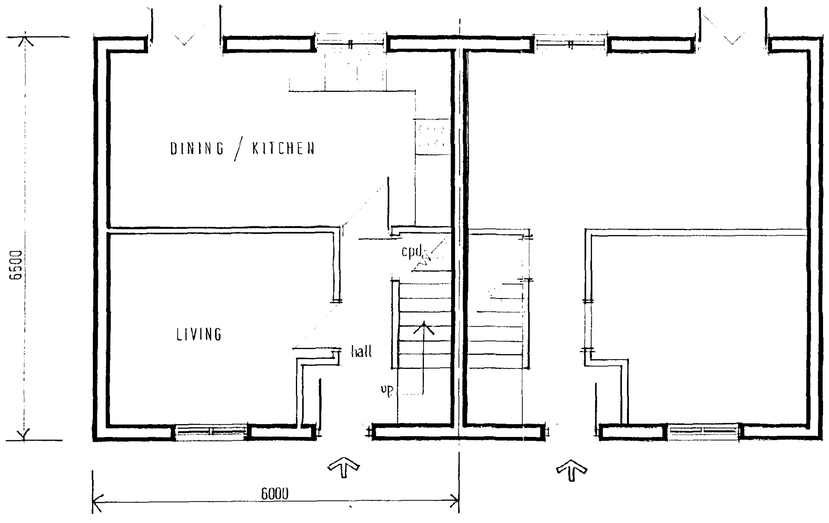

GROUND

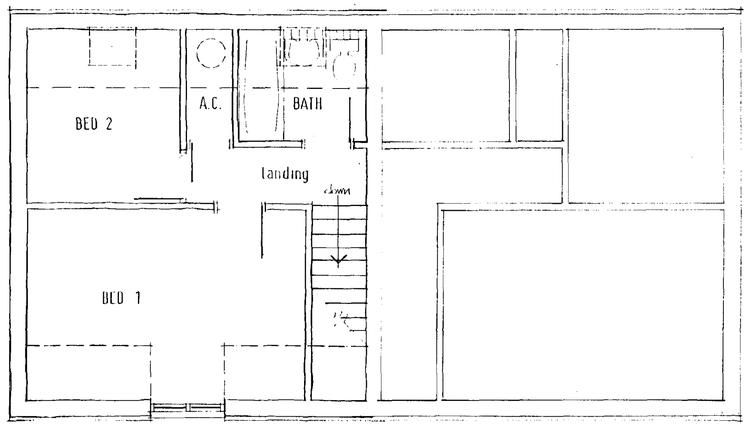

FIRST

ANGEL INN

NEW BUILD

PLOT 1	(2B)	66.5m²
PLOT 2	(2b)	66.5M²

SOUTH HOLLAND DC
HOUSING & PLANNING
24 SEP 1996
Ref: 0870/96

Broadgate Builders

Broadgate Builders (Spalding) Ltd
Broadgate House, Weston Hills,
Spalding, Lincolnshire, PE12 6DB.
Telephone: (01406) 380532 Fax: (01406) 380014

PROJECT TITLE

RESIDENTIAL DEVELOPMENT
No's 34-36 DOUBLE STREET
SPALDING **REVISED SCHEME**
HOUSING PARTNERSHIP
South Holland District Council & Longhurst Housing Assoc.

DRAWING

Plots 1&2
FLOOR LAYOUTS
ELEVATIONS
SECTION

DETAILED PLAN

REV	DESCRIPTION	DATE	BY
	REVISED SCHEME - FRENCH DOORS RELOCATED TO REAR ELEVATION		
	KITCHEN WINDOW ENLARGED TO 1200 WIDE	09.96	AJF

SOUTH HOLLAND DC
HOUSING & PLANNING
01 OCT 1996
Ref: 0870/96


SCALE 1:50 / 1:100

DRAWN Alan J. Finch

DATE 09/96


DRAWING No. 9602A/002R

This drawing is copyright and may not be altered, traced, copied, photographed or used for any purpose other than that for which it is issued without consent of Broadgate Builders (Spalding) Ltd.

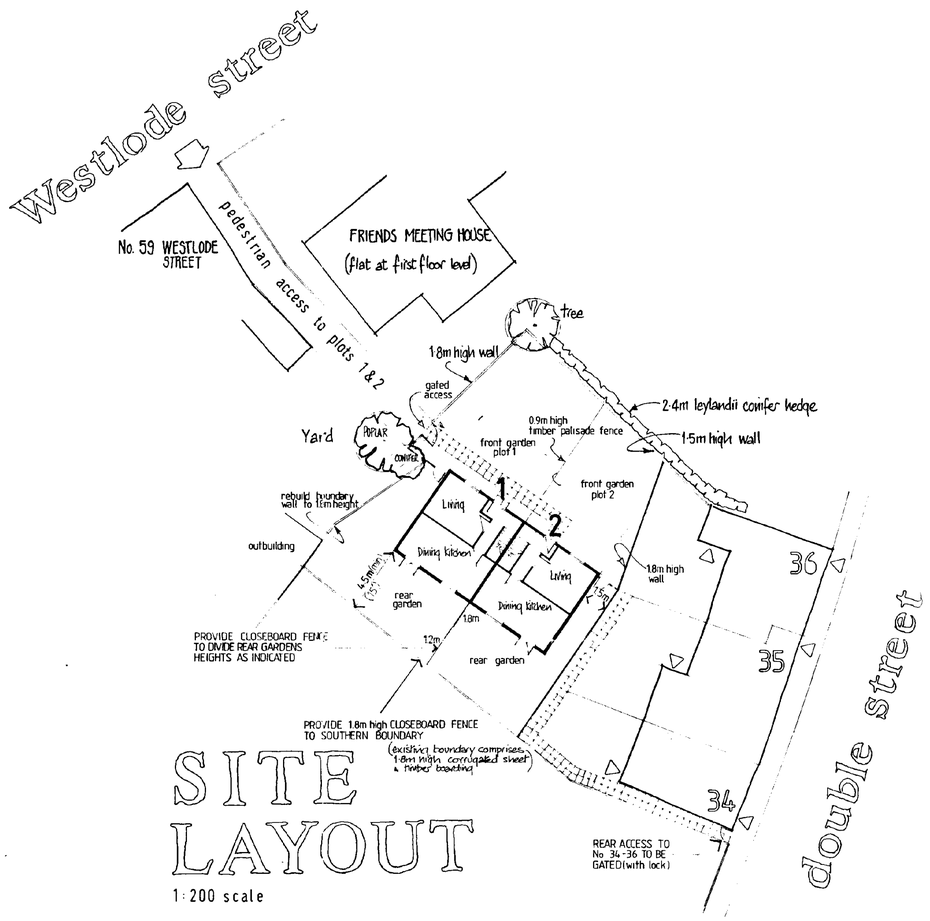

SITE LAYOUT

1:200 scale

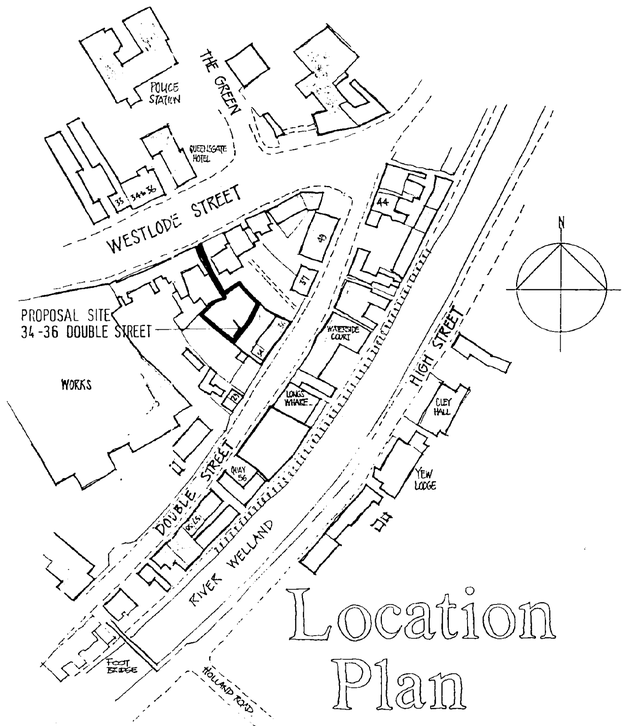

Location Plan

RECEIVED
SOUTH HOLLAND DISTRICT COUNCIL
HOUSING & PLANNING
01 OCT 1996
Ref. CRW/96

Broadgate Builders

Broadgate Builders (Spalding) Ltd
Broadgate House, Weston Hills,
Spalding, Lincolnshire, PE12 6DB.
Telephone: (01406) 380532 Fax: (01406) 380014

PROJECT TITLE

RESIDENTIAL DEVELOPMENT
No's 34-36 DOUBLE STREET
SPALDING

HOUSING PARTNERSHIP
South Holland District Council & Longhurst Housing Association

DRAWING


LOCATION PLAN
SITE LAYOUT (REVISED SCHEME)

REV.	DESCRIPTION	DATE	BY
	REVISED SCHEME - ONE UNIT DELETED TO REAR OF SITE ORIGINAL APPLICATION REFUSED (ref R96/0550/96)	23.9.96	ajf

SCALE 1:2500/1:200 DRAWN Alan J. Finch.

DATE 09/96 DRAWING No. 96024/001/R

THE PLAN REFERRED TO

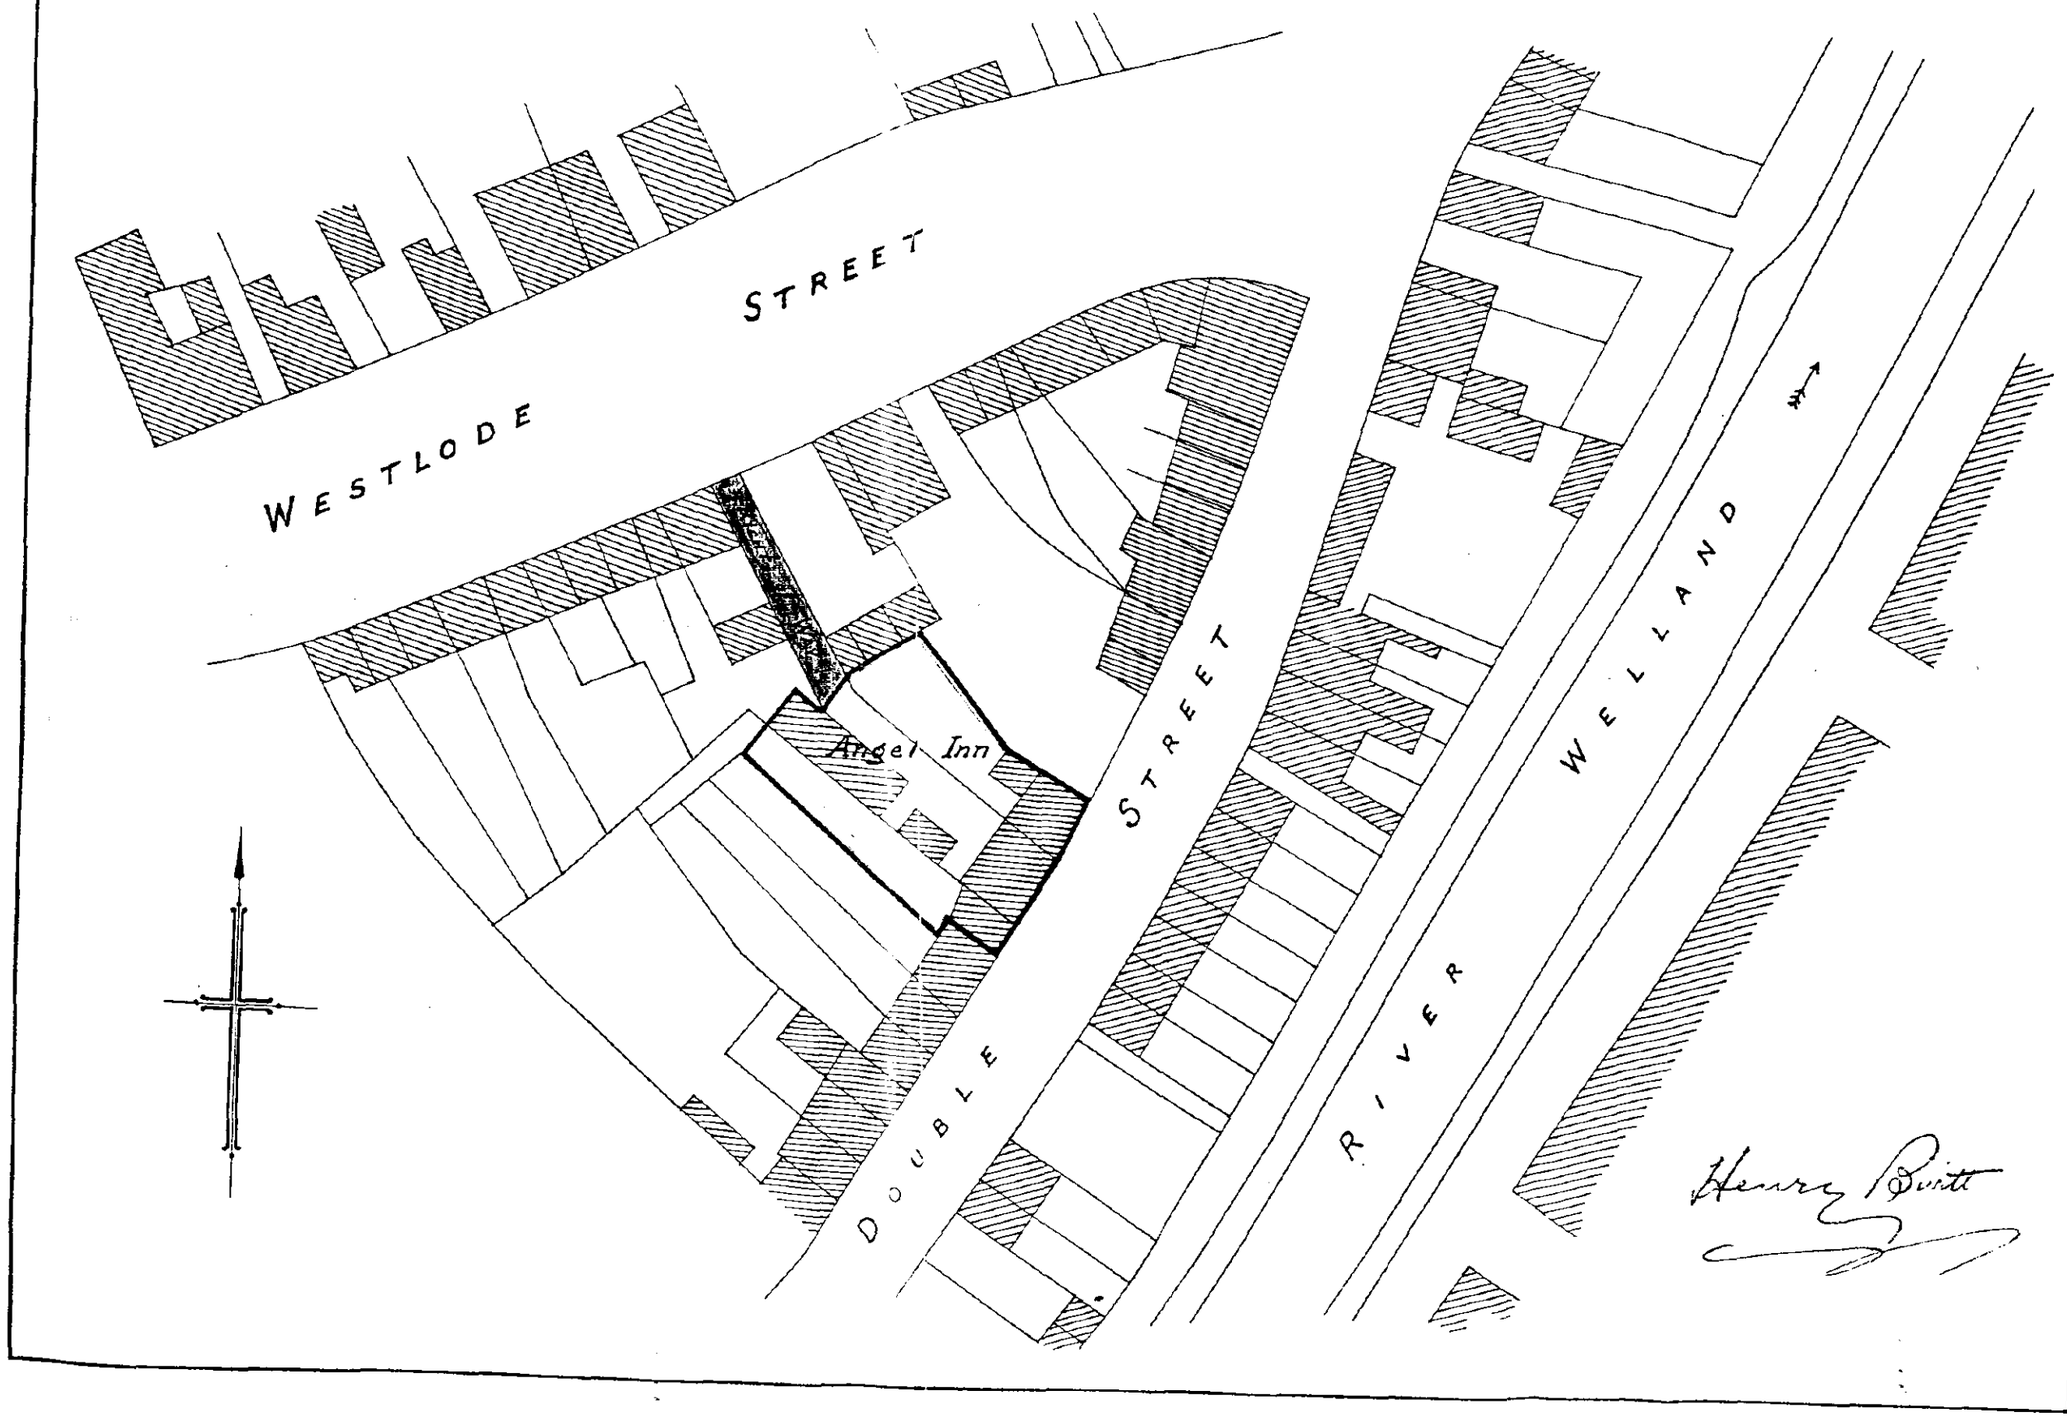

SOUTH HOLLAND DC
HOUSING & PLANNING
18 OCT 1996
Ref:

AN AGREEMENT made the Twenty third day of October One thousand nine hundred and seventy three BETWEEN WINIFRED PRESTON of 4 Maple Grove Spalding in the County of Lincoln and HARRY BOWDEN of 3 Broad Street Spalding in the County of Lincoln (hereinafter called "the First Owners") of the one part and FRED SMITH of End House 13 Augusta Close Grimsby Lincolnshire and HENRY BURTT of Dowsby near Bourne Lincolnshire

duly authorised on behalf of the Society of Friends (hereinafter called "the Second Owners") of the other part

WHEREAS:

1. The First Owners are seised in fee simple in possession free from incumbrances of the land and property known as 59 Westlode Street Spalding aforesaid which for the purposes of identification only is edged red on the plan annexed hereto (hereinafter referred to as "the first property") which first property includes an access road or way giving access to the rear of the first property to and from Westlode Street which access road or way is for the purposes of identification only coloured brown on the said plan and is hereinafter referred to as "the access road"

2. The Second Owners are seised in fee simple in possession free from incumbrances of the land and property known as The Friends Meeting House situate in Westlode Street Spalding aforesaid (hereinafter called "the second property") which second property adjoins the first property and is delineated on the said plan annexed hereto and thereon edged green

3. When the Meeting House building and boundary walls comprising the second property were constructed upon the second property by the second owners the second owners constructed a gateway in the western boundary wall of the second property between the points marked 'A' and 'B' on the said plan annexed hereto for the purpose of access to and from the second property from and to Westlode Street aforesaid which access can

kept by K. Baker for Applt. 18/10/96

SOUTH HOLLAND DC
HOUSING & PLANNING
18 OCT 1996
Ref:

deriving title under them respectively

AS WITNESS the hands of the parties hereto the day and year first before written

SIGNED by the said WINIFRED PRESTON) Winifred Preston.
in the presence of Marion Jacques)

PLAN REFERRED TO.
PARISH OF SPALDING.

~~NOTE:- LINE OF OLD BOUNDARY SHEWN IN RED~~

