



Do not scale directly from this drawing. All discrepancies are to be brought to the attention of the below office.


The copyright to this drawing is owned by Studio 11 Architecture.

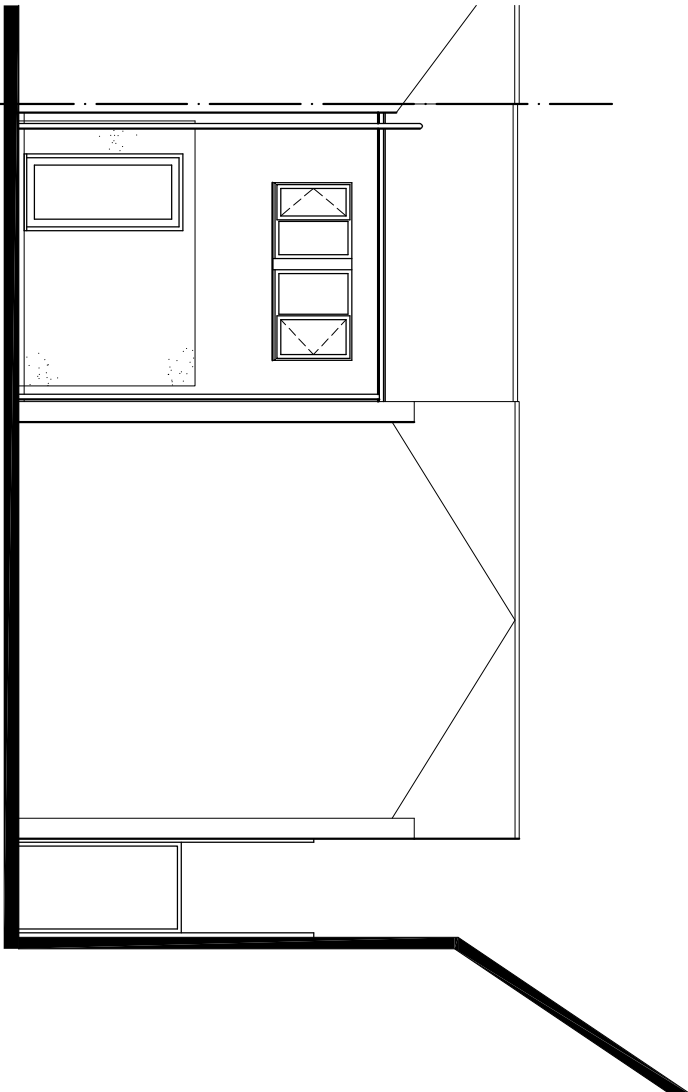


North-West Elevation

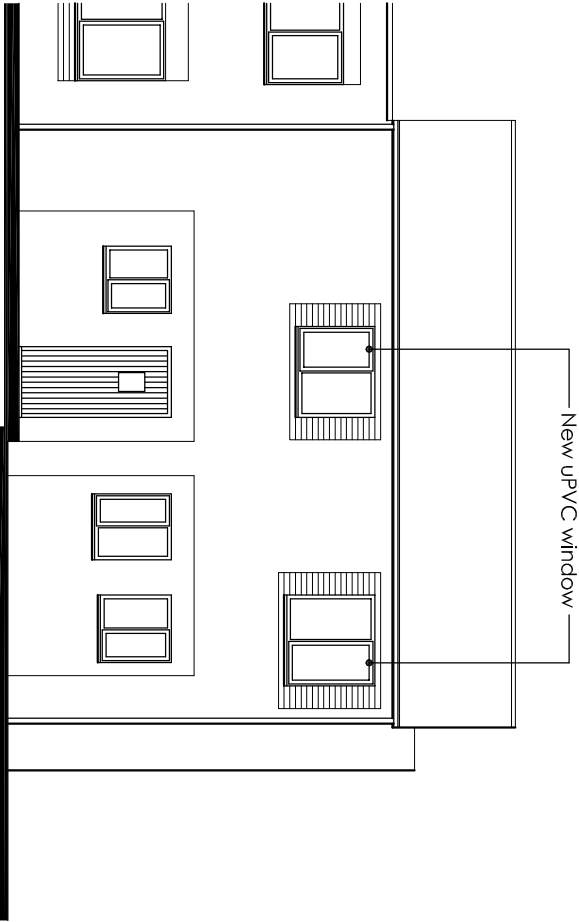


North-East Elevation

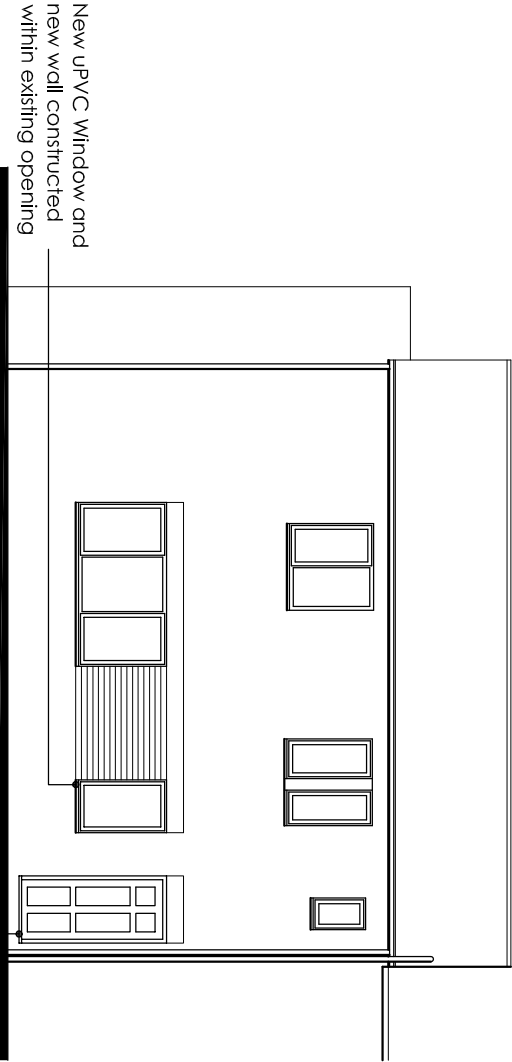


South-West Elevation

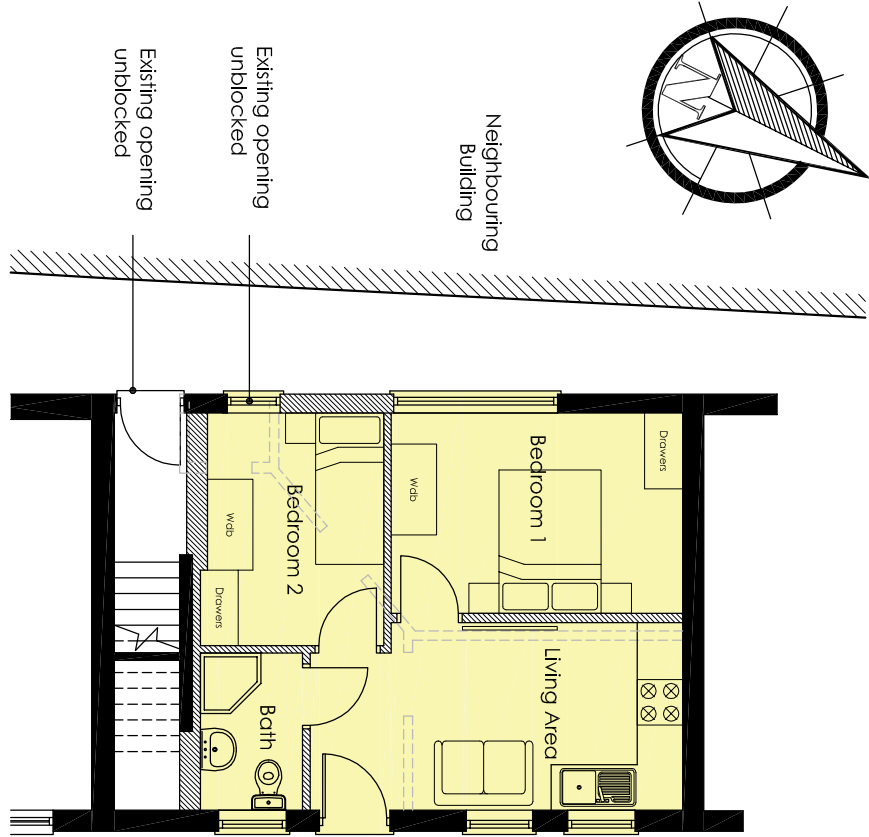

Ground Floor Plan

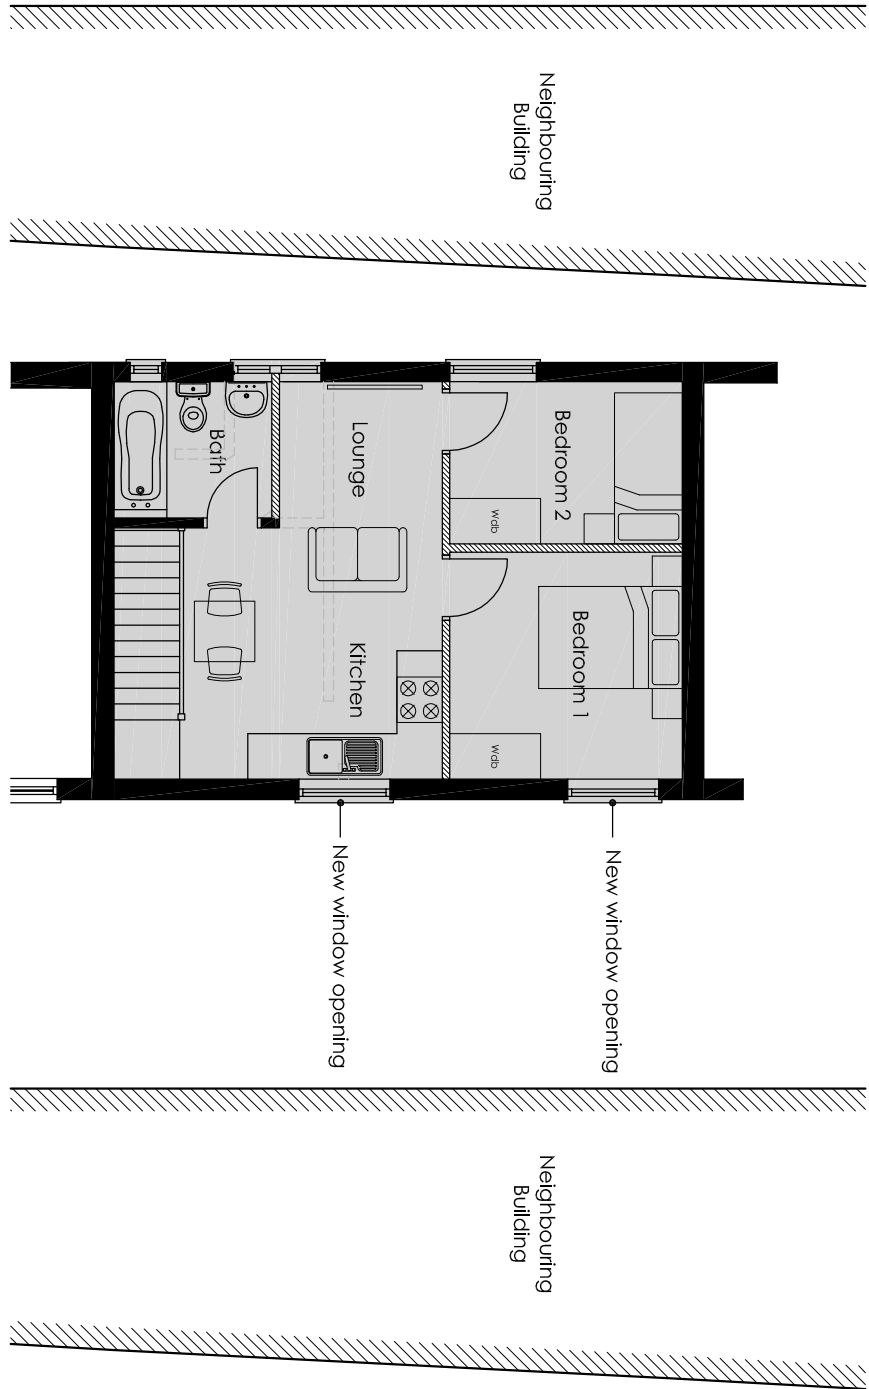

First Floor Plan

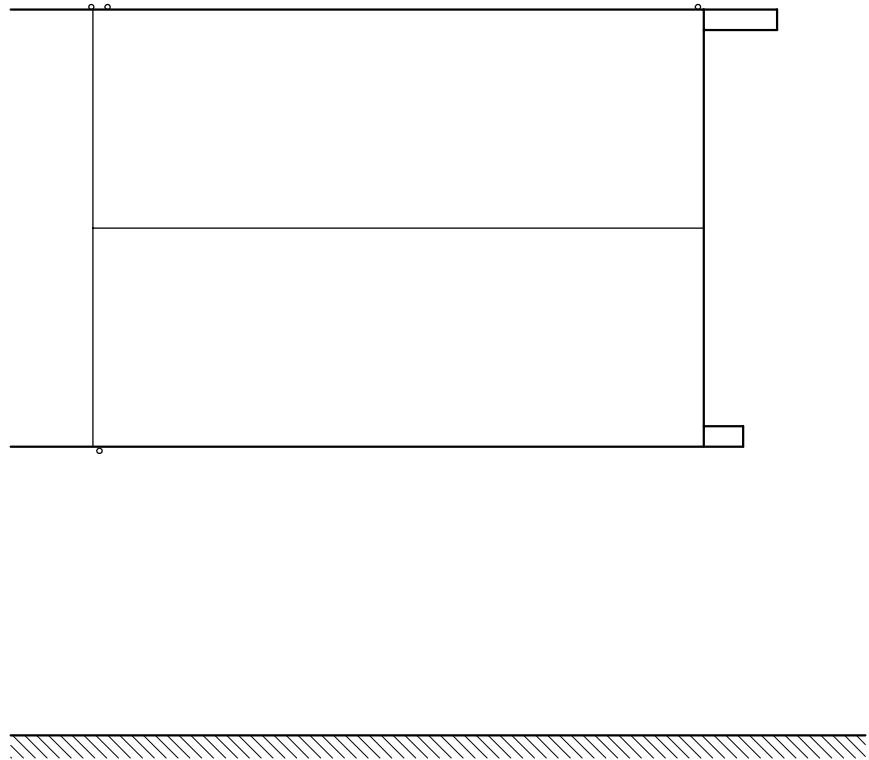

Roof Plan

REVISION	DATE	DRAWN	DESCRIPTION
A	10/09/2018	JMG	Presentation amendments and North point added.

STUDIO11
architecture

THE BOATHOUSE, HARBOUR SQUARE,
NENE PARADE, WISBECH,
CAMBRIDGESHIRE, PE13 3BH

T: 01745 467339
E: design@studio11architecture.co.uk
W: www.studio11architecture.co.uk

CLIENT Solarcap Ltd

PROJECT Proposed Conversion to 5
Bond Street Court, Winsover
Road, Spalding

DRAWING Proposed Floor Plans and Elevations

DRAWN	PROJECT DESIGNER	PROJECT DIRECTOR
BCP	KB	KB

DATE	SCALE	PAPER SIZE
14.08.2018	1:100	A2

DRAWING NUMBER 448.PD.01

Working in partnership with Ralph Channon Associates & Eleven Consultants