


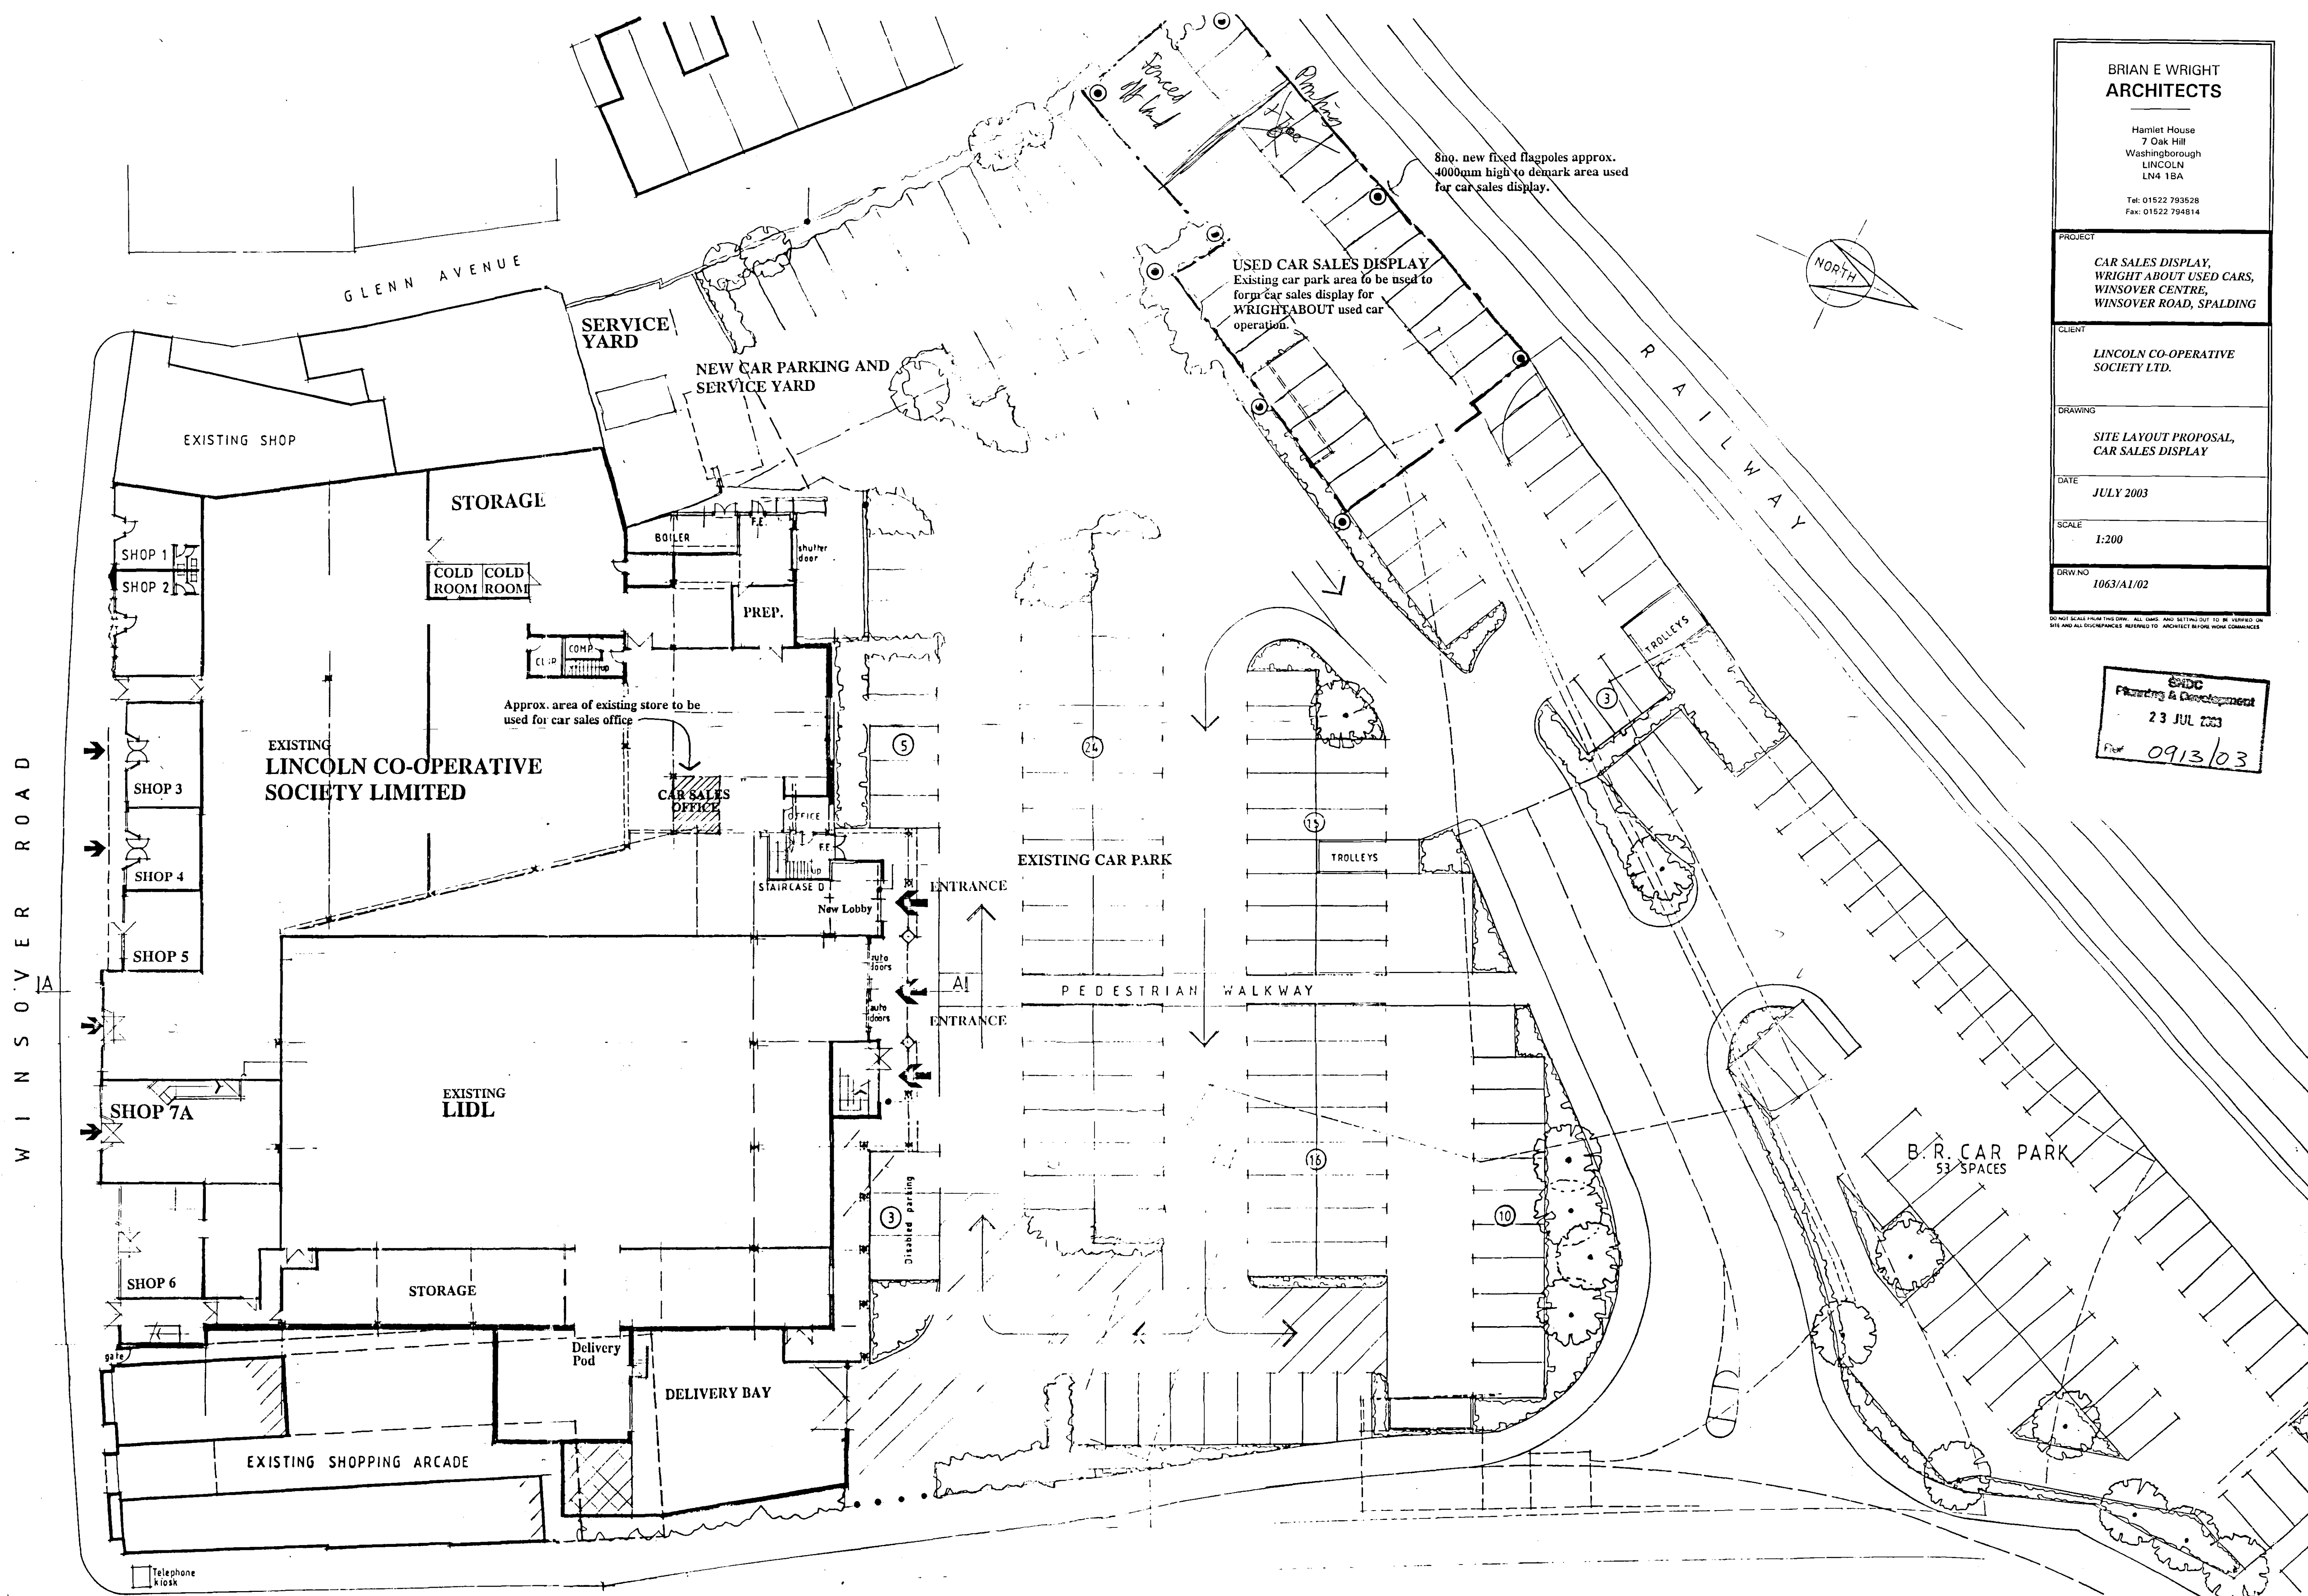

BRIAN E WRIGHT ARCHITECTS Hamlet House 7 Oak Hill Washingborough LINCOLN LN4 1BA Tel: 01522 793528 Fax: 01522 794814	
PROJECT	CAR SALES DISPLAY, WRIGHT ABOUT USED CARS, WINSOVER CENTRE, WINSOVER ROAD, SPALDING
CLIENT	LINCOLN CO-OPERATIVE SOCIETY LTD.
DRAWING	SITE LAYOUT PROPOSAL, CAR SALES DISPLAY
DATE	JULY 2003
SCALE	1:200
DRW NO	1063/A1/02

DO NOT SCALE FROM THIS DRAWING. ALL DIMS. AND SETTING OUT TO BE VERIFIED ON SITE AND ALL DISCREPANCIES REFERRED TO ARCHITECT BEFORE WORK COMMENCES

SDC
Planning & Development
23 JUL 2003
File: 0913/03