
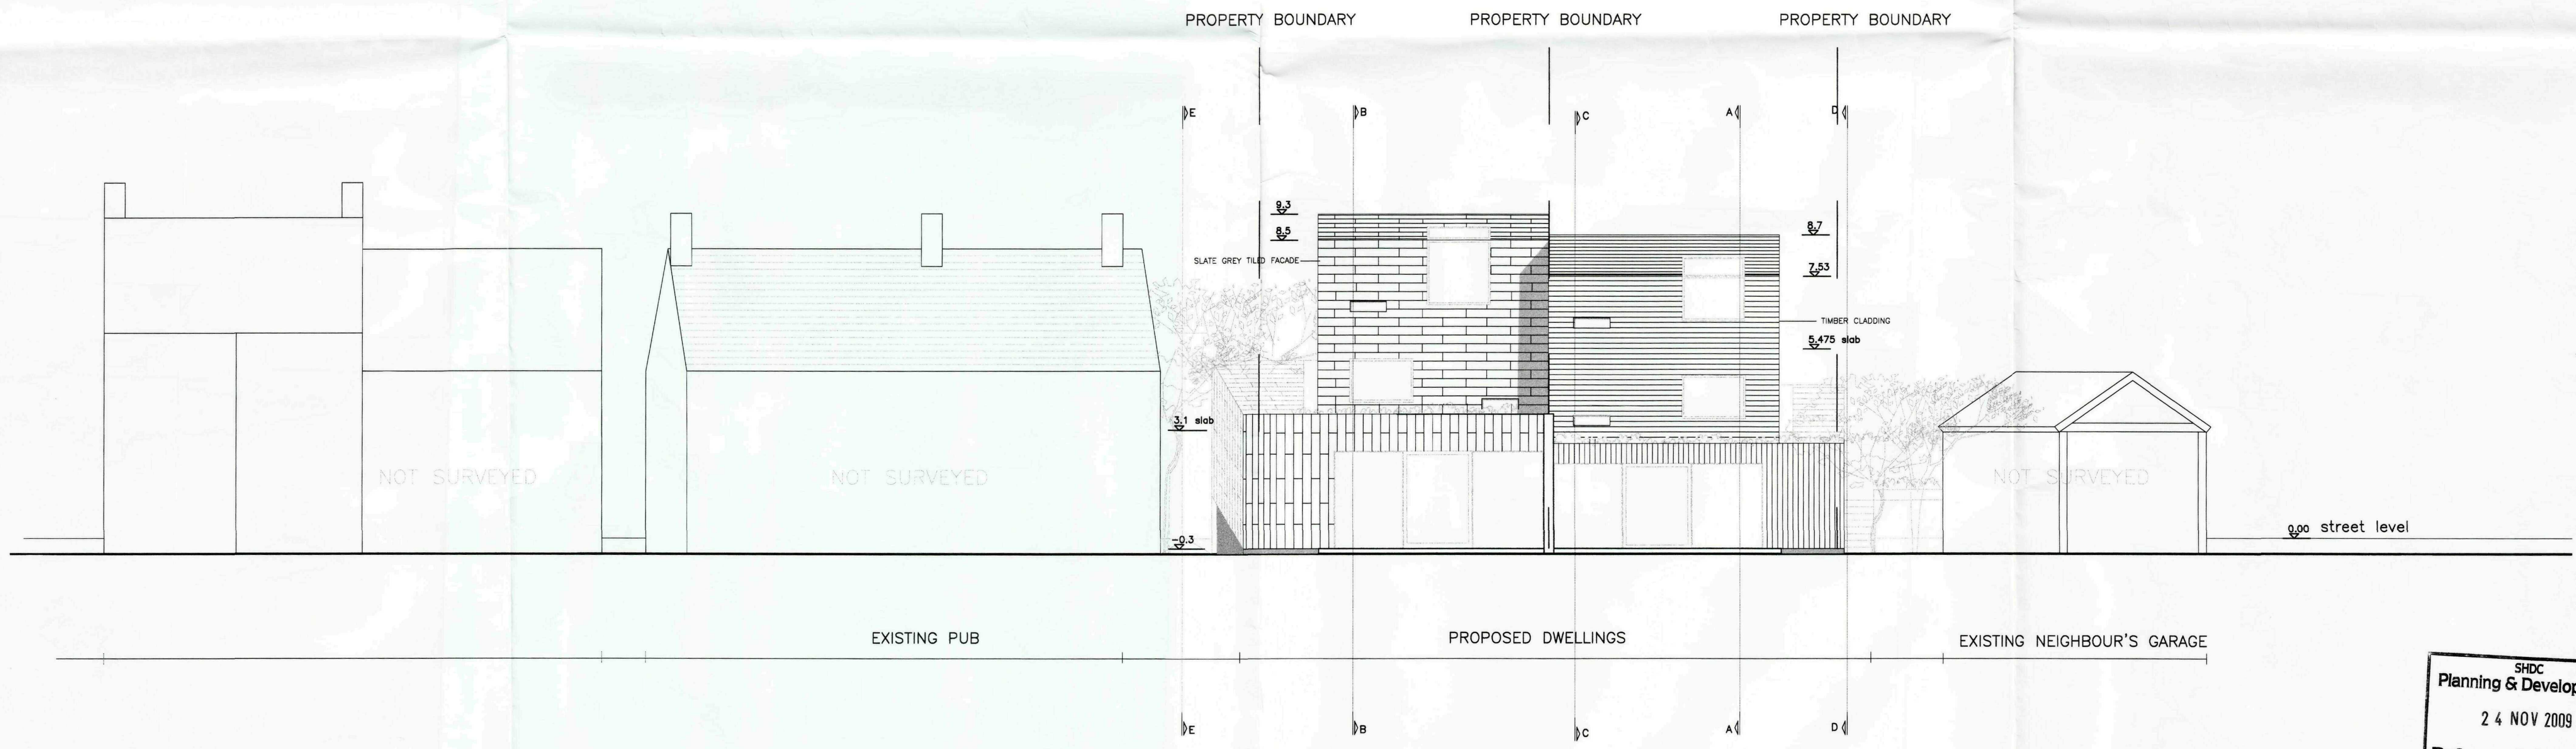


PROPOSED

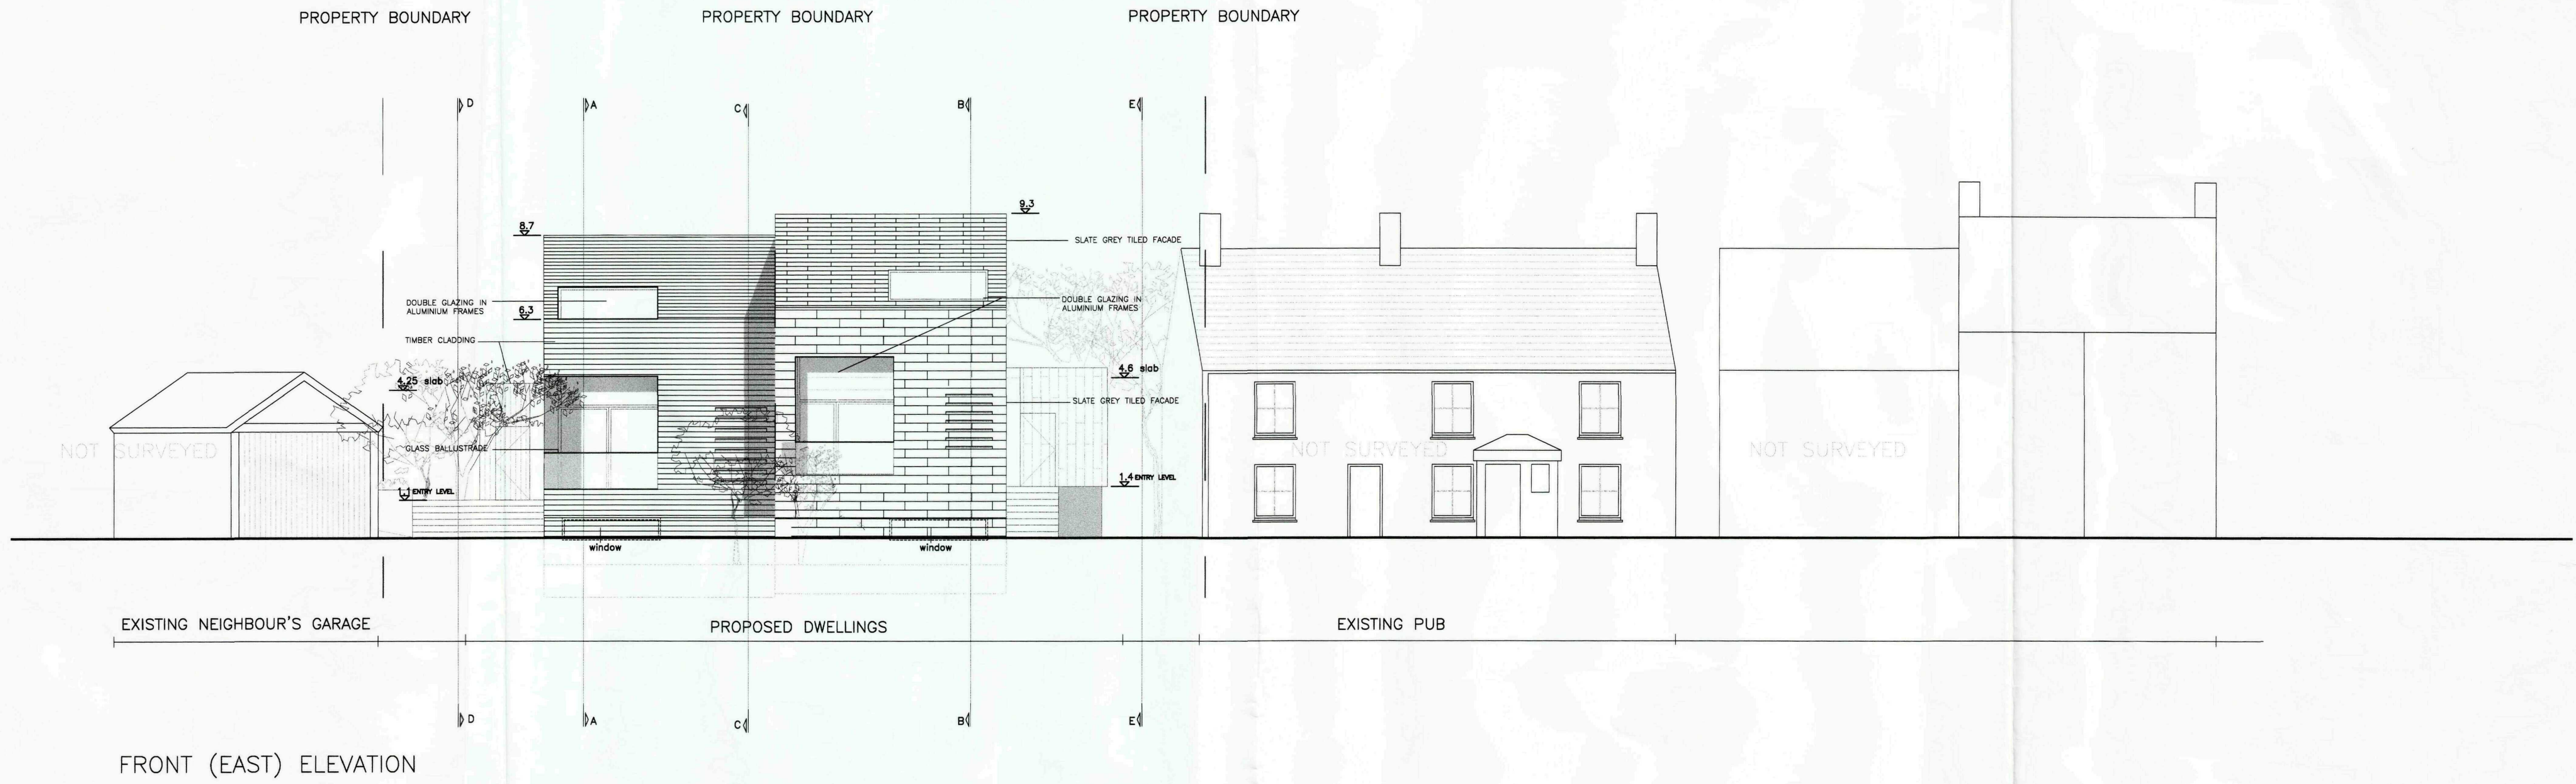

SHDC
Planning & Development
24 NOV 2009
Ref: 0917-99

REVISIONS:
[-] Issued for Comment 08.10.09
[A] Issued for Comment 23.10.09
[B] Issued for Planning 10.11.09

Client	CRITERION ASSET	Project	GOLDEN BALL PUBLIC HOUSE
Scale	1/100 @ A1 1/200 @ A3	Drawn by	JJ
Project No.	0686	Checked by	SR
Date	OCTOBER 2009	Drawing No.	0686-C11
		Rev	B

bdAr architects
designers
Ground Floor South
Staple Inn Buildings
London WC1V 7PZ
t: +44 (0)207 043 3551
f: +44 (0)207 043 3552
www.bdar.co.uk