


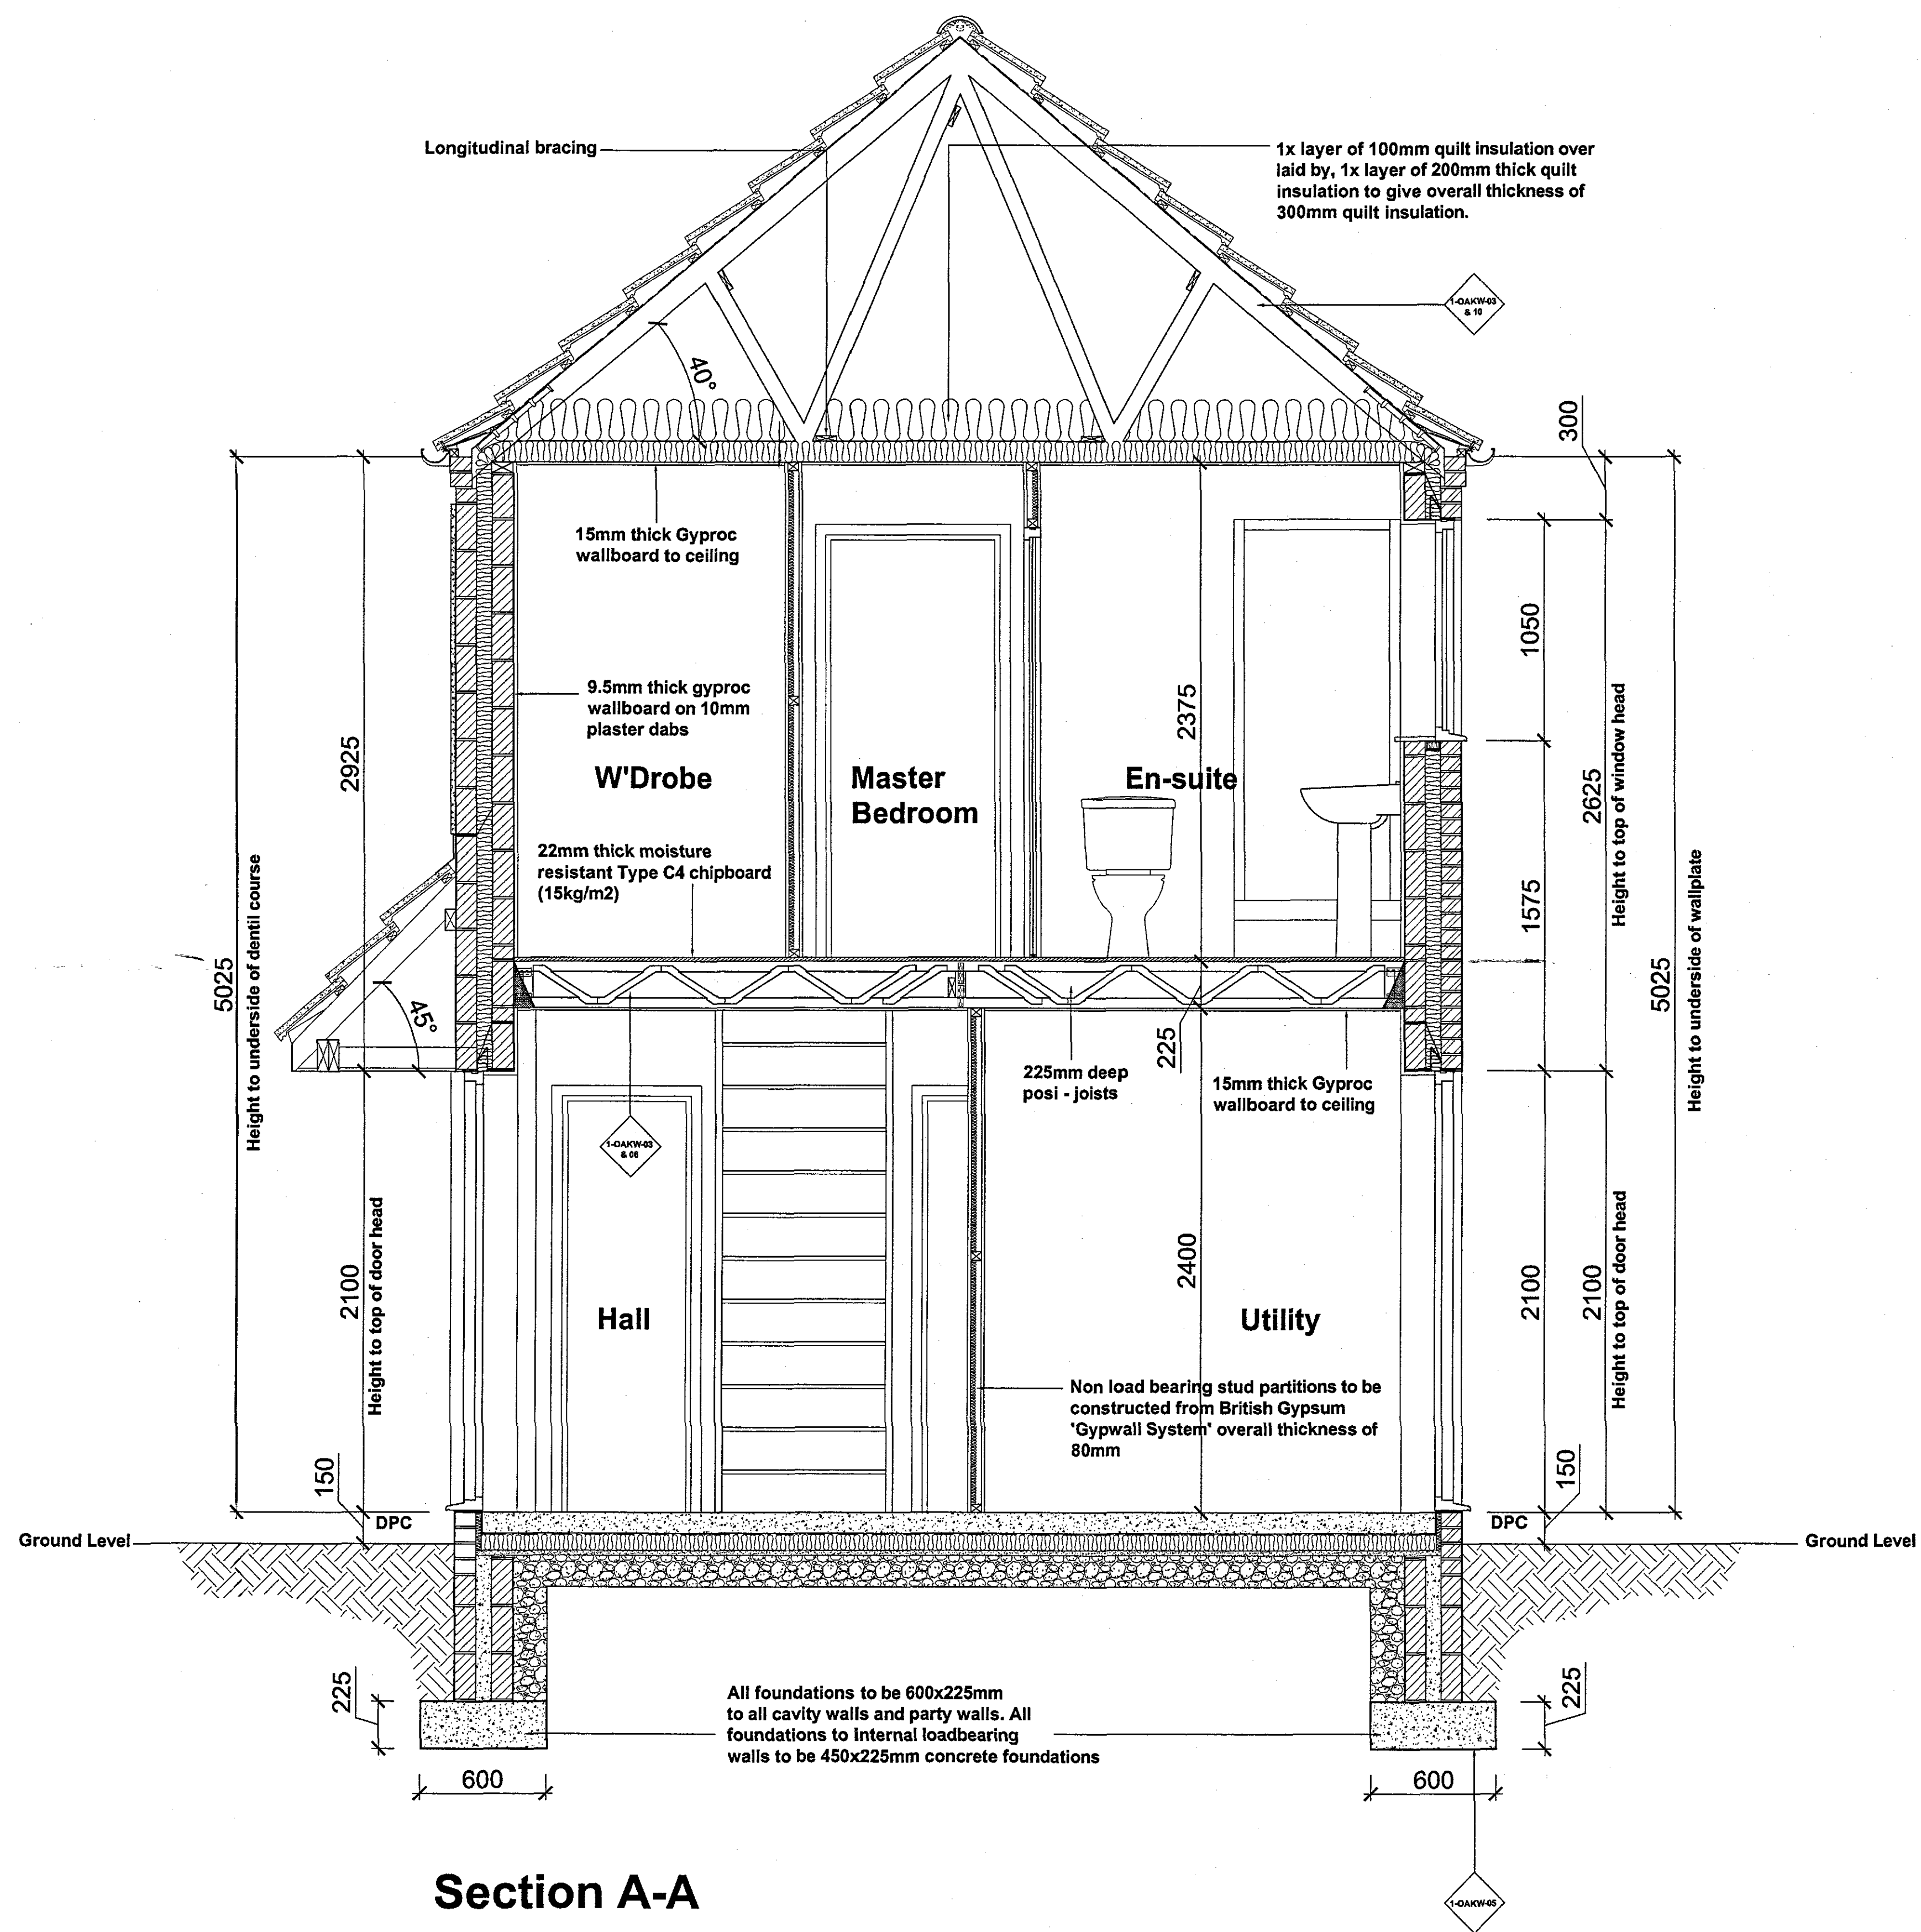

Section A-A

NOTES


Do not scale directly from this drawing. All discrepancies are to be brought to the attention of the below office.

The copyright to this drawing is owned by Allison Homes Eastern Limited.

All drawings are to be read in conjunction with the relevant standard details and Allison Homes standard construction notes.

For file references defined with a circle refer to the relevant standard detail.

For file references defined with a diamond refer to the relevant housetype drawing.

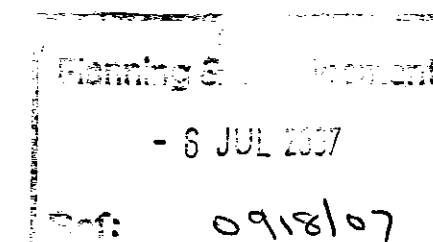

DESCRIPTION	DATE
REVISIONS	
HOUSETYPE	The Oakwood
DRAWING	Section A-A
SCALE	1:20 @ A1
DATE	16/08/06
DRAWN	DKW
CHECKED	
DRAWING NO.	1-OAKW-04/1



Holland Place, Warendene Park, Pinchbeck, Spalding,
Lincolnshire, PE11 3DN
T: (01775) 724701 F: (01775) 762153
Allison Homes Eastern Limited is a Kier Residential Company.