


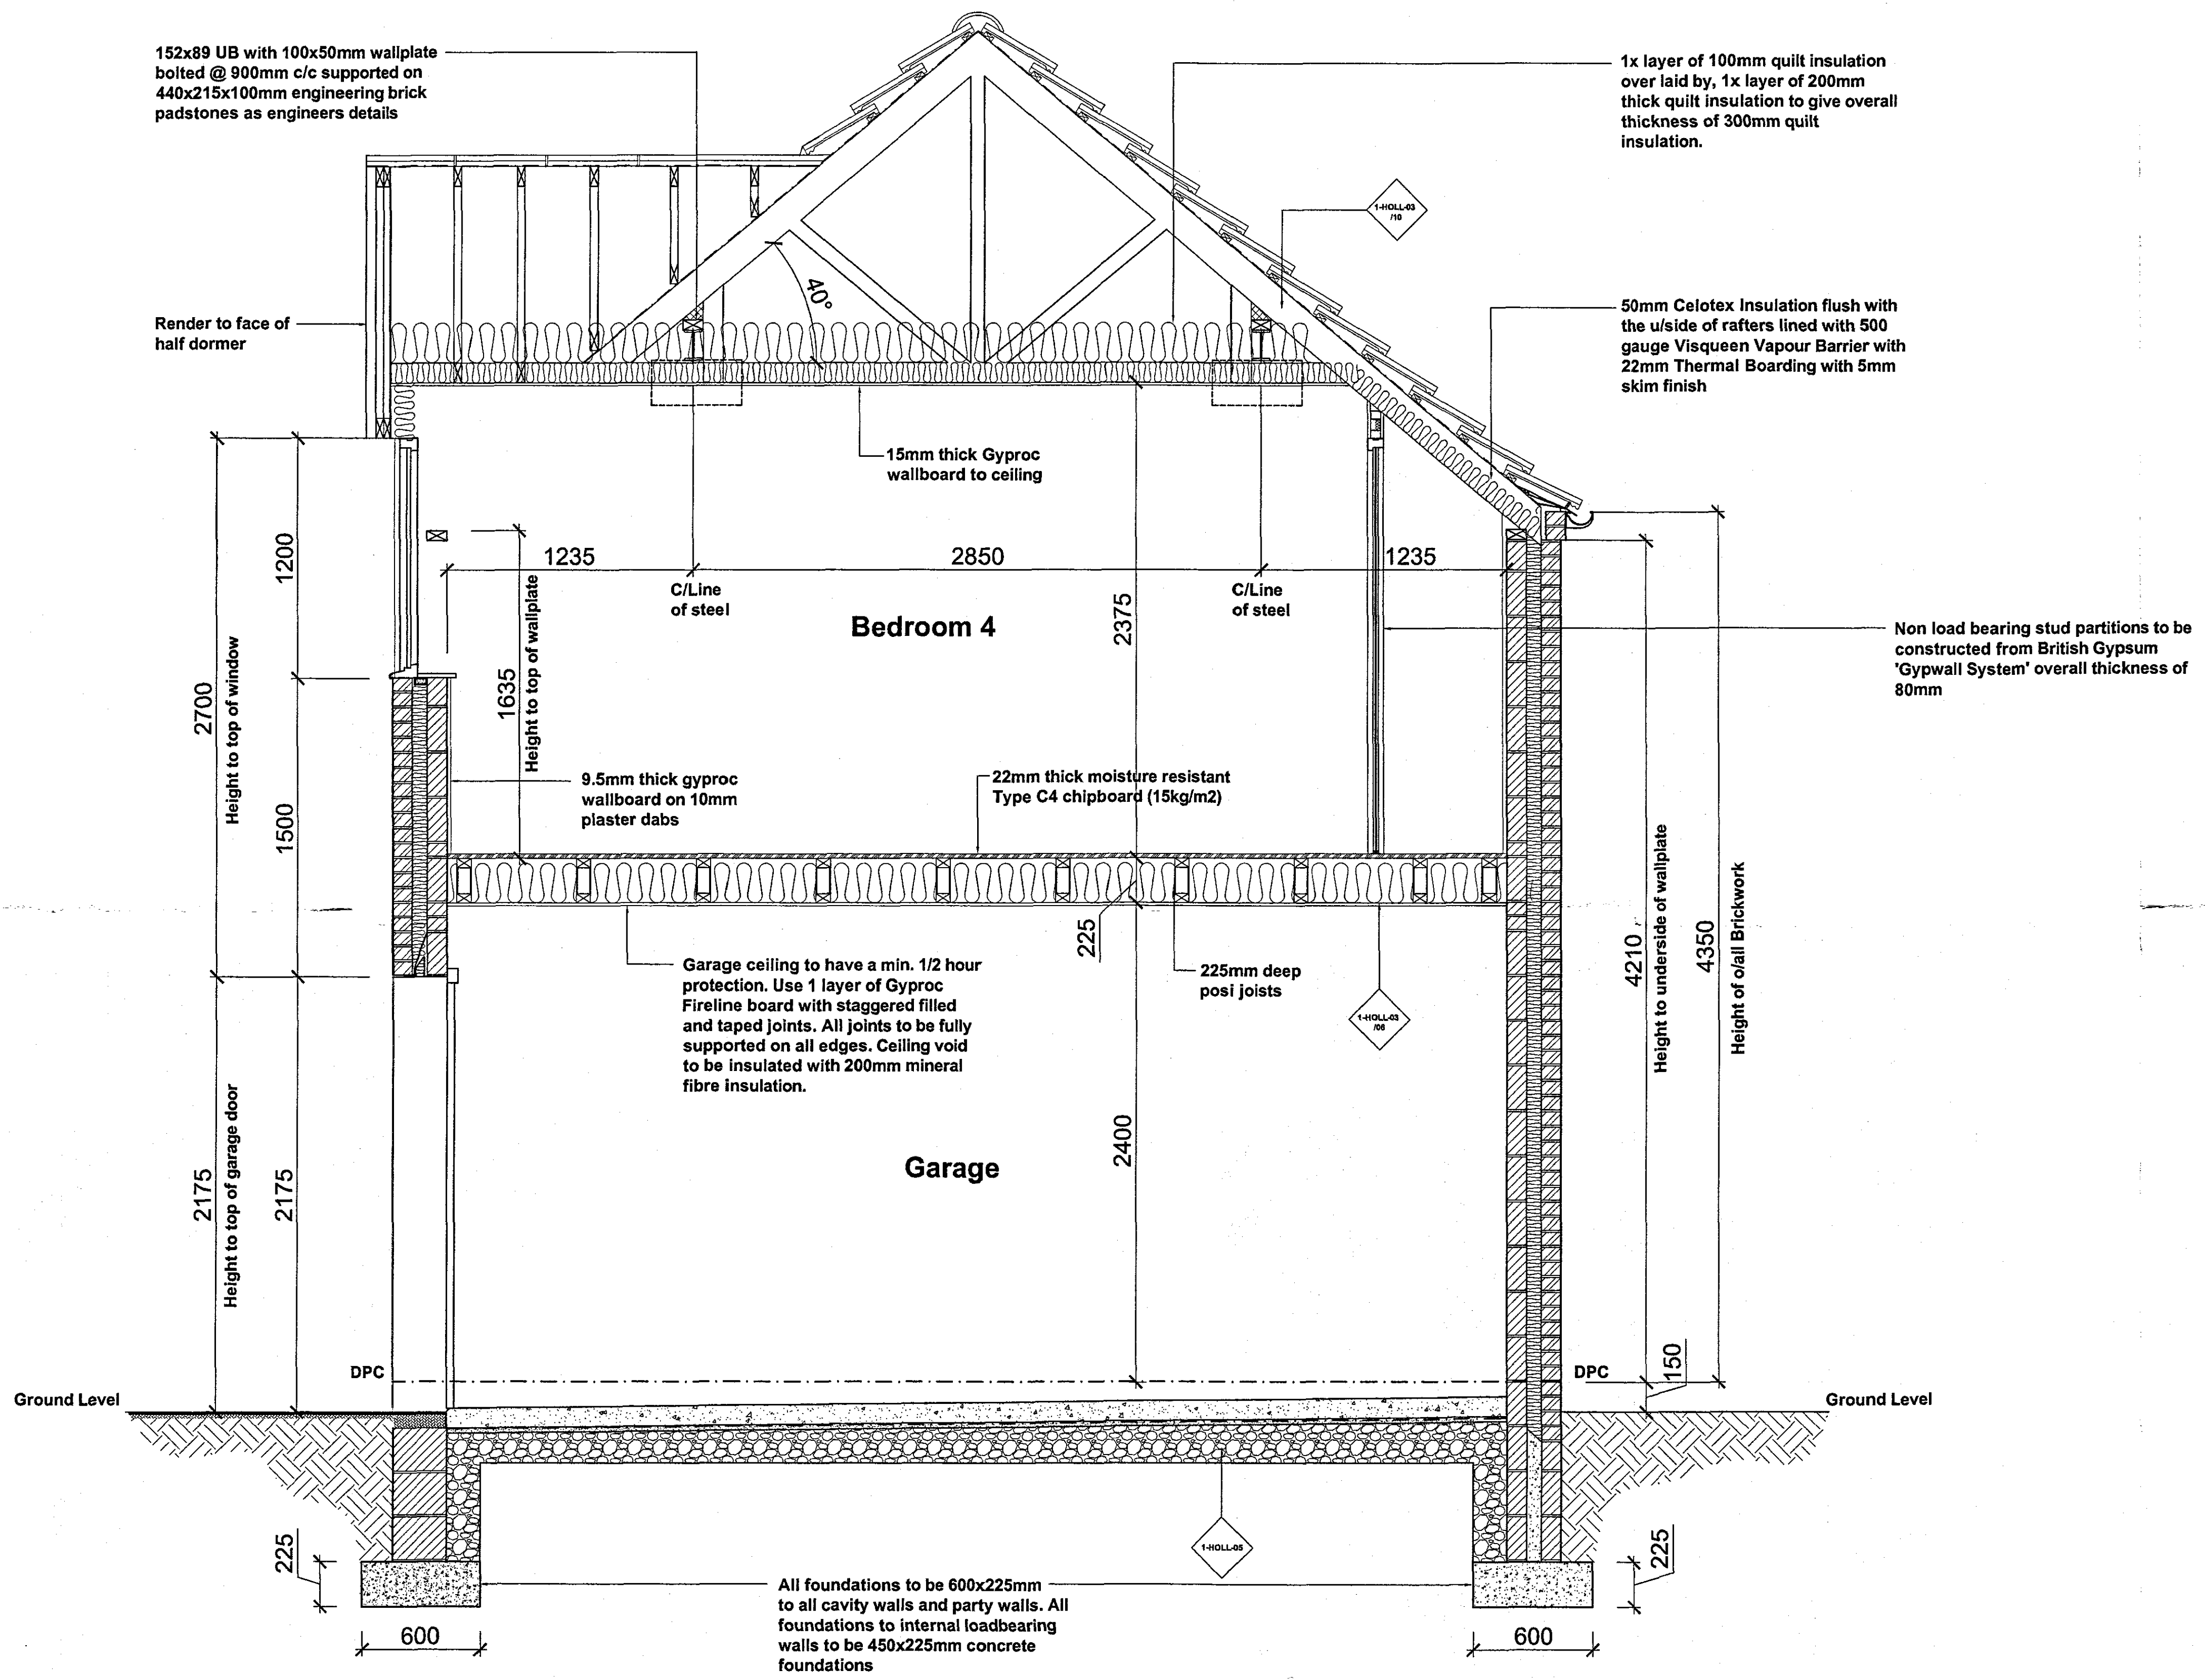

Section A-A

NOTES

Do not scale directly from this drawing. All discrepancies are to be brought to the attention of the below office.

The copyright to this drawing is owned by Allison Homes Eastern Limited.

All drawings are to be read in conjunction with the relevant standard details and Allison Homes standard construction notes.

X(03)-001 For file references defined with a circle refer to the relevant standard detail.

V(3H)-854 For file references defined with a diamond refer to the relevant house type drawing.

Planning & Development
- 6 JUL 2007
Ref: 0 918 107

A	DKW	Steel setting out amended	01/02/07
		DESCRIPTION	DATE

REVISIONS

HOUSE TYPE	The Holly		
DRAWING	Section A-A		
SCALE	1:20 @ A1	DRAWING NO.	1-HOLL-04/1
DATE	05.05.06		
DRAWN	RDL/LRP		
CHECKED	<i>[Signature]</i>		

DETERMINED PLAN

ALLISON Homes

Holland Place, Warden Park, Poch Beck, Spalding,
Lincolnshire, PE11 3DN
T: (01775) 724701 F: (01775) 762153
Allison Homes Eastern Limited is a Kier Residential Company.