

The Alton Internal Door Schedule

<u>Door Code</u>	<u>Door Description</u>	<u>Door Size</u>
	Lounge	838 x 1981mm
	W.C.	838 x 1981mm
	Lounge Cup'd	838 x 1981mm
	Kitchen	838 x 1981mm
	Bedroom 1	762 x 1981mm
	Airing Cupboard	610 x 1981mm
	Bedroom 1 Wardrobes	2x 600 x 1981mm
	Bedroom 2	762 x 1981mm
	Bedroom 2 Wardrobes	2x 600 x 1981mm
0	Bedroom 3	762 x 1981mm
1	Bathroom	762 x 1981mm

NOTES

Do not scale directly from this drawing. All discrepancies are to be brought to the attention of the below office..

The copyright to this drawing is owned by Allison Homes Eastlam Limited.

All drawings are to be read in conjunction with the relevant standard details and Allison Homes standard construction notes.

 X(03)-001 For file references defined with a circle refer to the relevant standard detail.

 V-3H-454 For file references defined with a diamond refer to the relevant house-type drawing.

 External Brickwork Wall (2 Storey)
100mm Facing Brickwork (103mm SW/m sq)
75mm Cavity Fully Filled with Insulation
100mm Blockwork (2.8N/m sq)
9.5mm Wallboard on Dabs

 External Render Wall
20mm Monocoque Render
100mm Blockwork (2.8N/m sq)
75mm Cavity Fully Filled with Insulation
100mm Blockwork (2.8N/m sq)
9.5mm Wallboard on Dabs

 External Brickwork Wall (2 & Half Storey and Above)
100mm Facing Brickwork (103mm SW/m sq)
75mm Cavity Fully Filled with Insulation
100mm Blockwork (7N/m sq)
9.5mm Wallboard on Dabs

 Party Wall
9.5mm Wallboard (8 kg/m³) sq on Dabs
8mm Gyproc Sound Coat
100mm Blockwork (7N/m sq, 1350 to 1600kg/m³ c.b.)
75mm Clear Cavity
100mm Blockwork (7N/m sq, 1350 to 1600kg/m³ c.b.)
8mm Gyproc Sound Coat
9.5mm Wallboard (8 kg/m³) sq on Dabs

 Internal Blockwork Wall
9.5mm Wallboard on Dabs
100mm Blockwork
9.5mm Wallboard on Dabs

 Internal Stud Wall
15mm Wallboard
50mm British Gypsum Gypsum
15mm Wallboard

 Structural Stud Wall
9.5mm Wallboard

The above wall legend is for identification purposes only and reference should be made to the Allison Homes standard construction notes for full guidance on wall constructions.

 Above Worktop Tiling

 Splashback Tiling min 450mm above Sanitary,ware

 Half Height Tiling to Window Sill Level or 1200mm in
Bathrooms without a window. No Skirting Required to walls.

 Full Height Tiling. No Skirting Required to walls.

Development
- 6 JUL 2007
0918107

[illegible]

FLOOR AREA	763	Square feet
	70.9	Square metres


HOUSETYPE		The Alton	
DRAWING		Floor Plans	
SCALE	1:50 @ A1	DRAWING NO.	1-ALTO-01
DATE	03/11/05		
DRAWN	RDL		
CHECKED		<i>Lee B. D.</i>	

DETERMINES
PLAN

ALLISON
— Homes —

Holland Place, Warendree Park, Pinchbeck, Spalding,
Lincolnshire. PE11 3ZN
T: (01775) 724701 F: (01775) 762153
Allison Homes Eastern Limited is a Kier Residential Company.

*** = Window to be removed when garage attached or in a terrace unit**

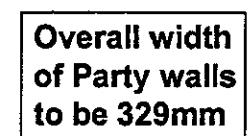

First Floor Plan

