


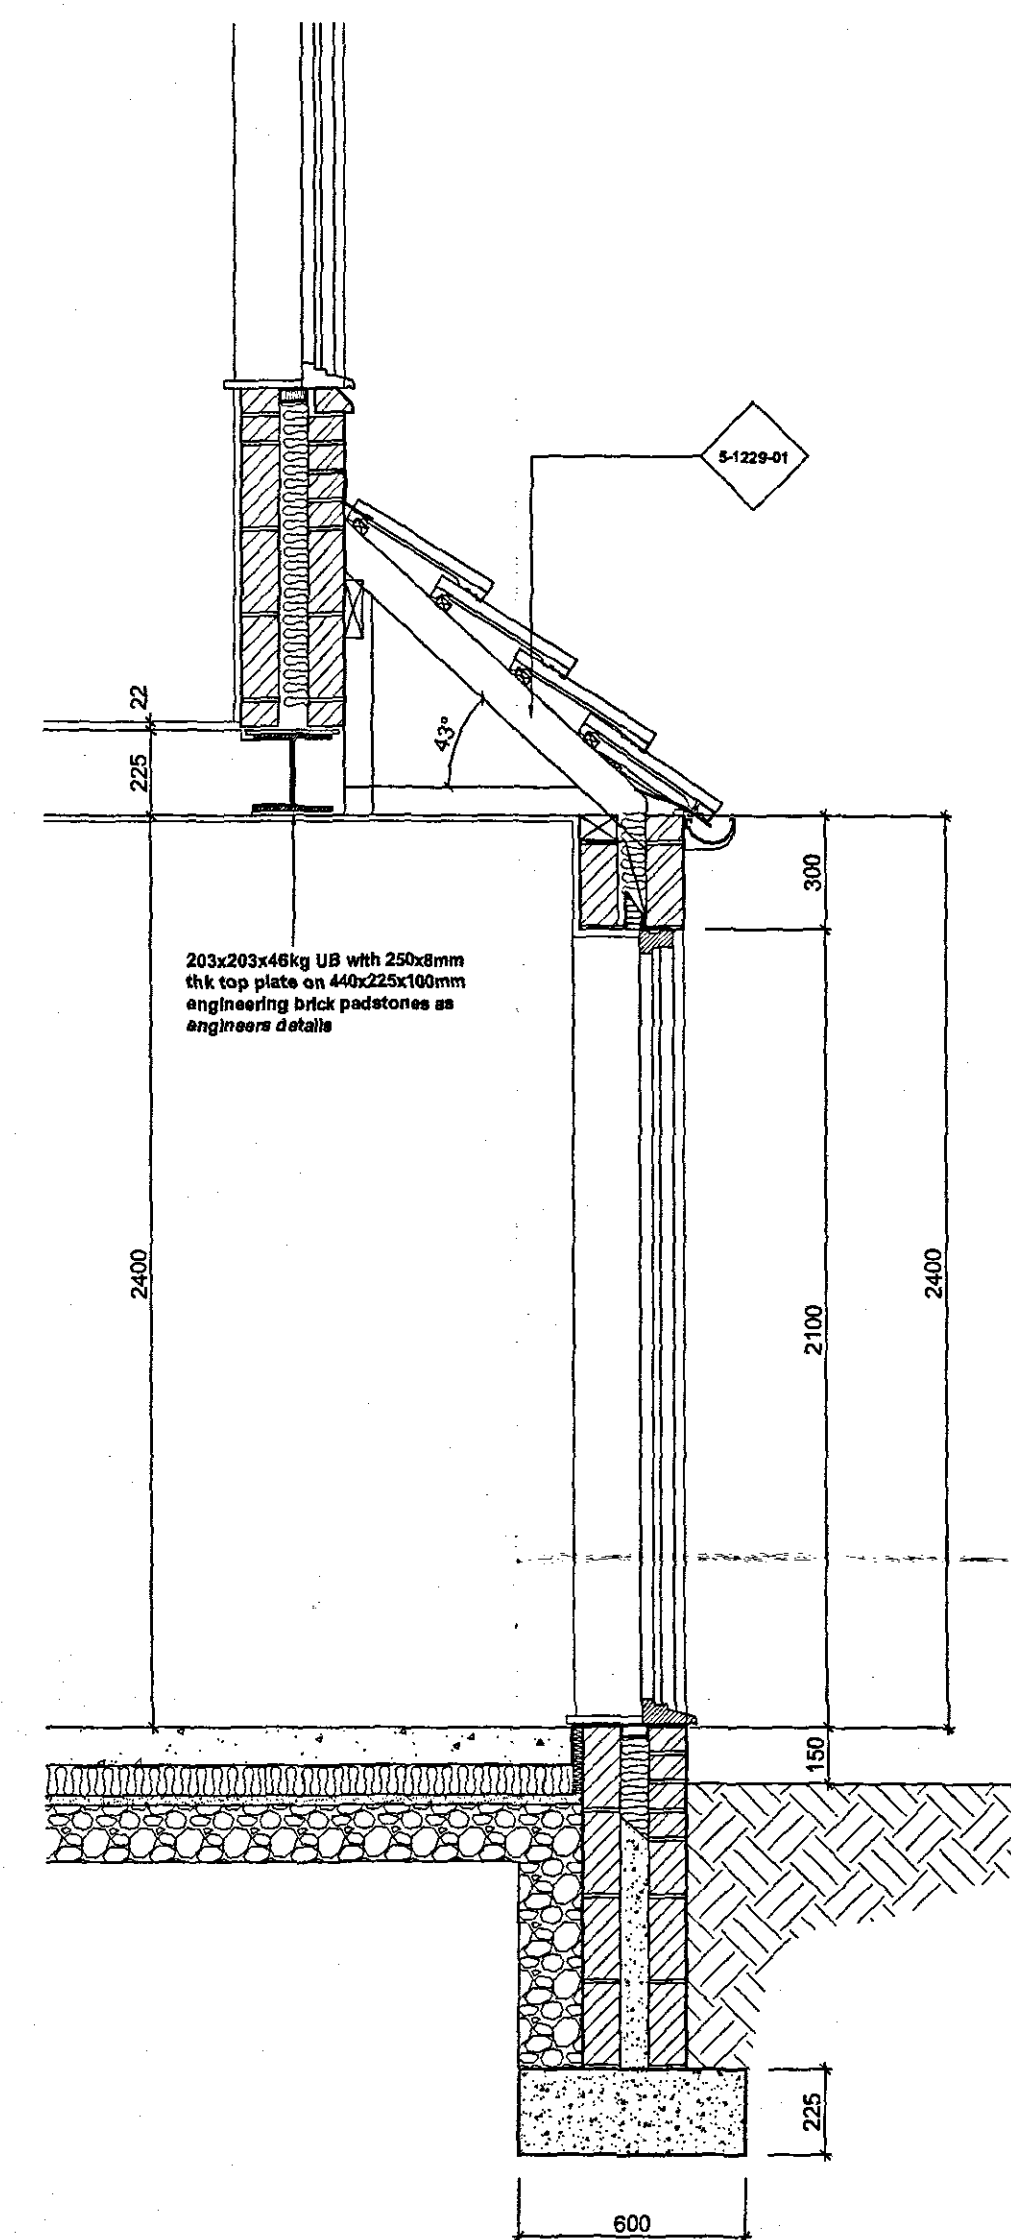

Section A-A

 V-3H-854 For file references defined with a diamond refer to the relevant house type drawing.

Holland Place, Warendree Park, Pinchbeck, Spalding,
Lincolnshire. PE11 3ZN
T: (01775) 724701 F: (01775) 762153
Allison Homes Eastern Limited is a Kier Residential Company.