


NOTES

Do not scale directly from this drawing. All discrepancies are to be brought to the attention of the below office.
The copyright to this drawing is owned by Allison Homes Eastern Limited.
All drawings are to be read in conjunction with the relevant standard details and Allison Homes standard construction notes.

- For file references defined with a circle refer to the relevant standard detail.
For file references defined with a diamond refer to the relevant house type drawing.

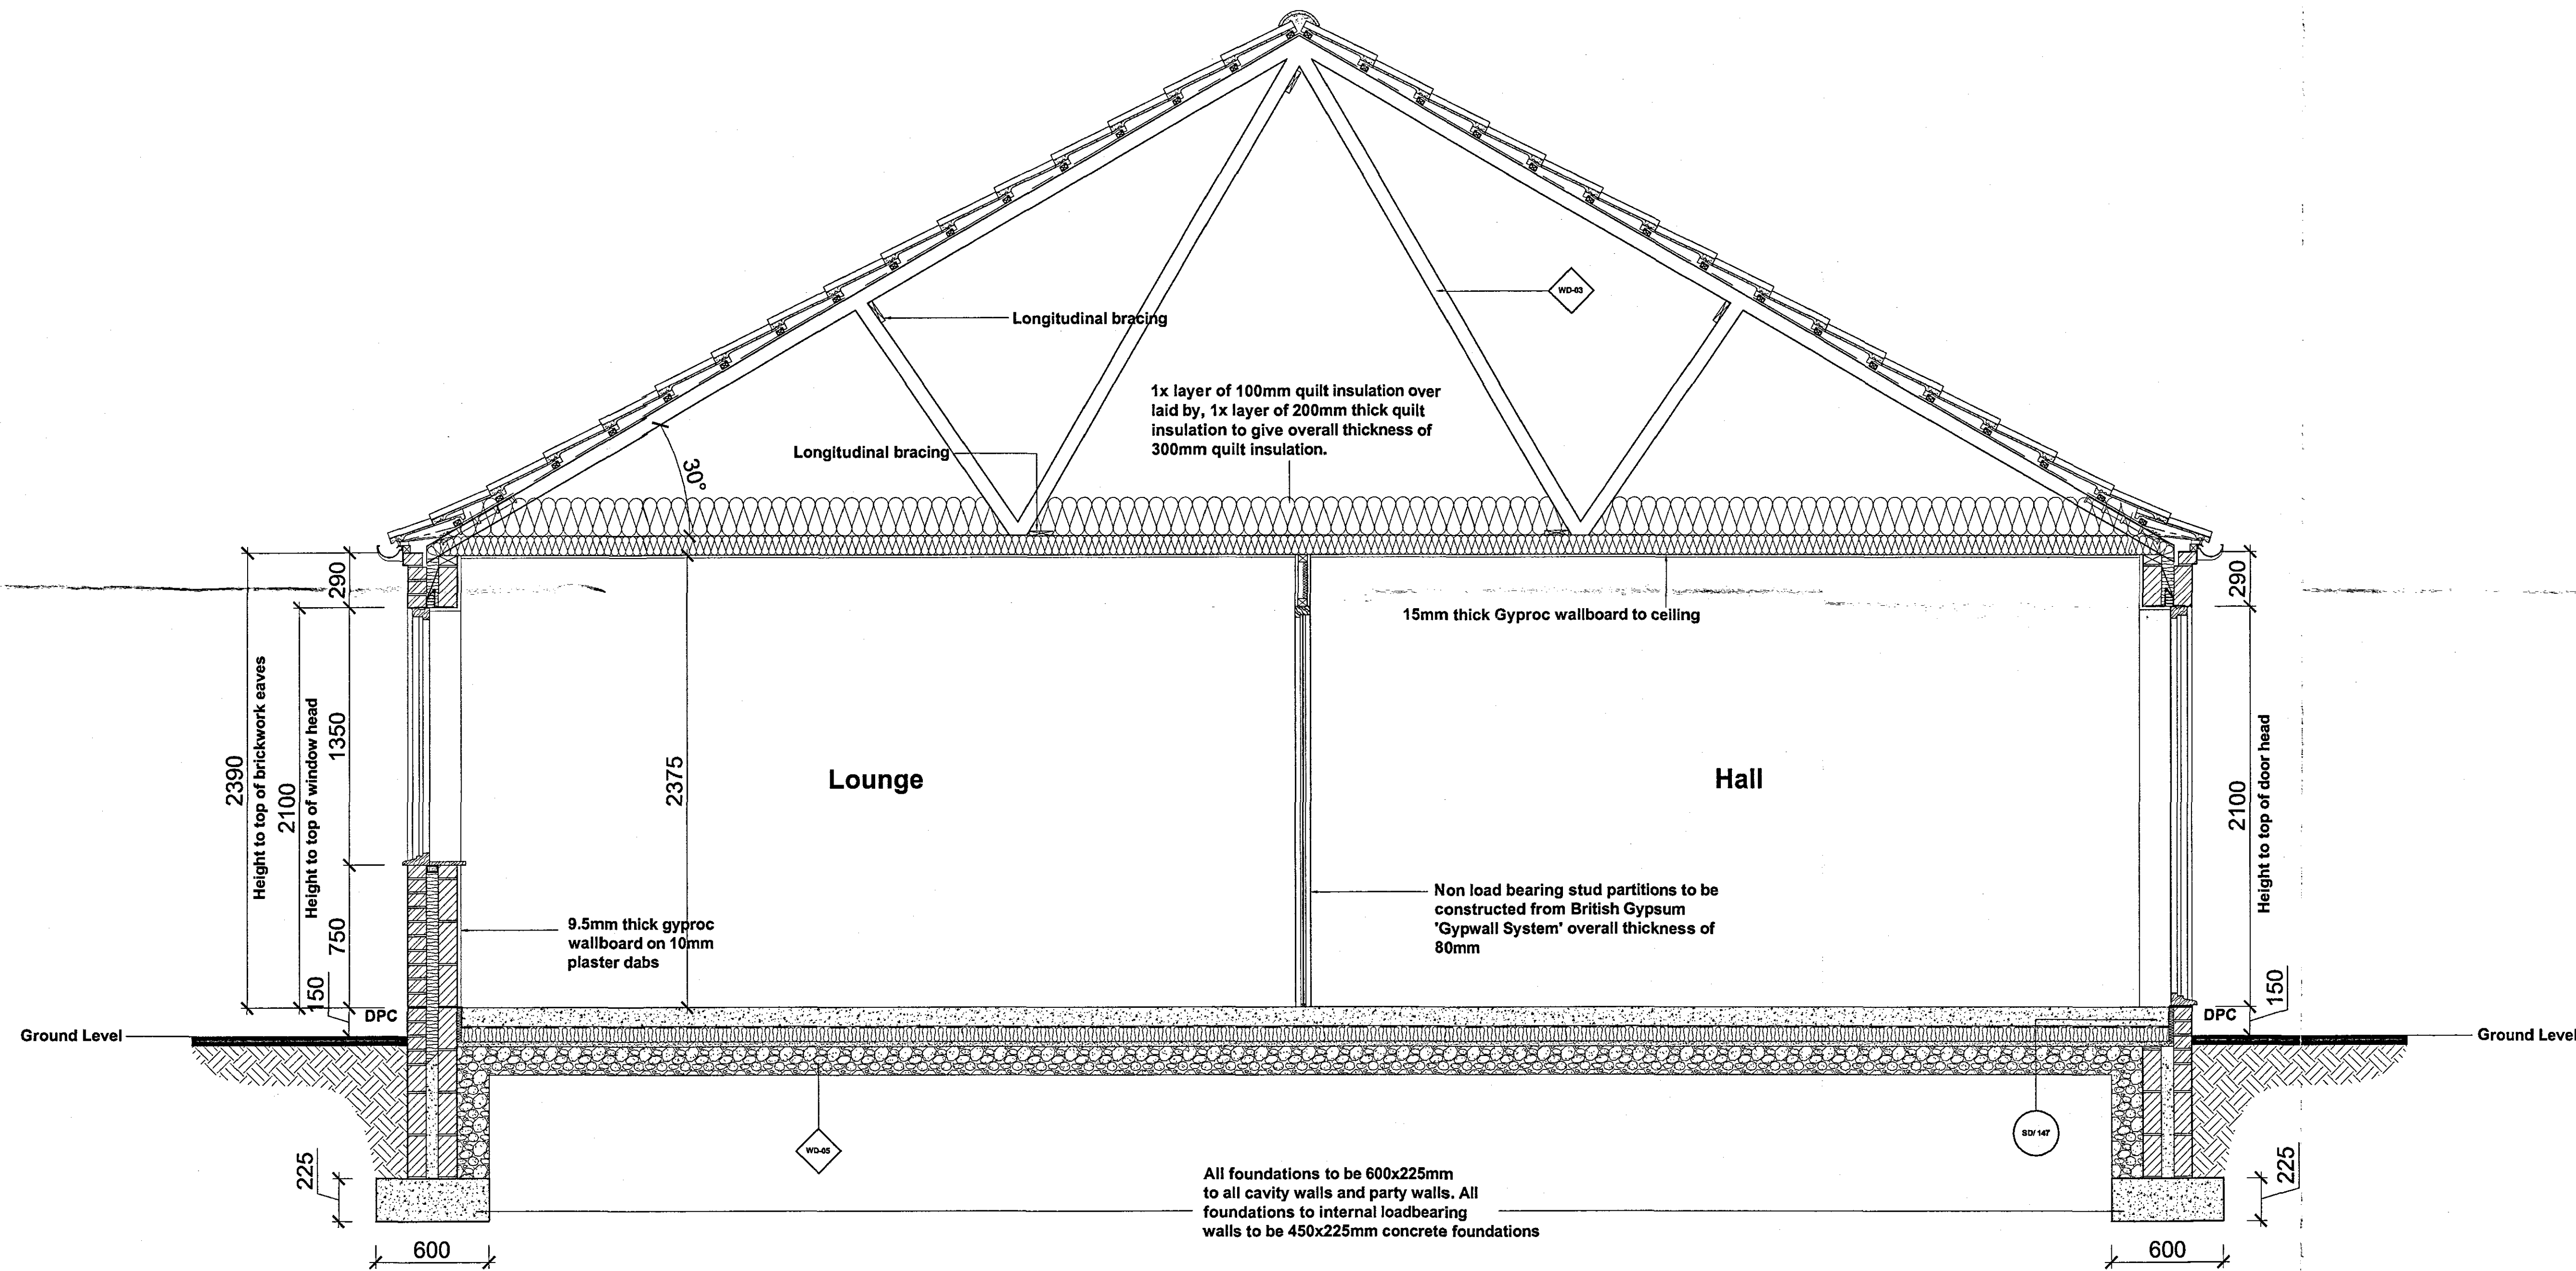

Section A-A

Planning Development
- 6 JUL 2007
Ref: 0918107

DESCRIPTION	DATE

REVISIONS

HOUSETYPE	The Unit F	
DRAWING	Section A-A	
SCALE	1:20 @ A1	DRAWING NO.
DATE	25/11/05	1-UNIF-04
DRAWN	RDC	
CHECKED	JUL 07	

DETERMINED
PLAN
ALLISON
Homes

Holland Place, Wandersley Park, Pinchbeck, Spalding,
Lincolnshire, PE11 3ZN
T: (01775) 724014 F: (01775) 752153
Allison Homes Eastern Limited