

NOTES

Do not scale directly from this drawing. All discrepancies are to be brought to the attention of the below office.

The copyright to this drawing is owned by Allison Homes Eastern Limited.

All drawings are to be read in conjunction with the relevant standard details and Allison Homes standard construction notes.

For file references defined with a circle refer to the relevant standard detail.

For file references defined with a diamond refer to the relevant house type drawing.

SHDC
Development
- 6 JUL 2007
0918107

DESCRIPTION	DATE

REVISIONS

HOUSE TYPE **The Hamilton**

DRAWING **Section A-A**


SCALE 1:20 @ A1
DATE 13/06/06
DRAWN Resi Dev/LRP
CHECKED

DRAWING NO. **1-HAMI-04**

**DETERMINED
PLAN**

**ALLISON
Homes**

Holland Place, Wardenhoe Park, Pinchbeck, Spalding,
Lincolnshire, PE11 3ZN
T: (01775) 724701 F: (01775) 752153
Allison Homes Eastern Limited is a Kier Residential Company.

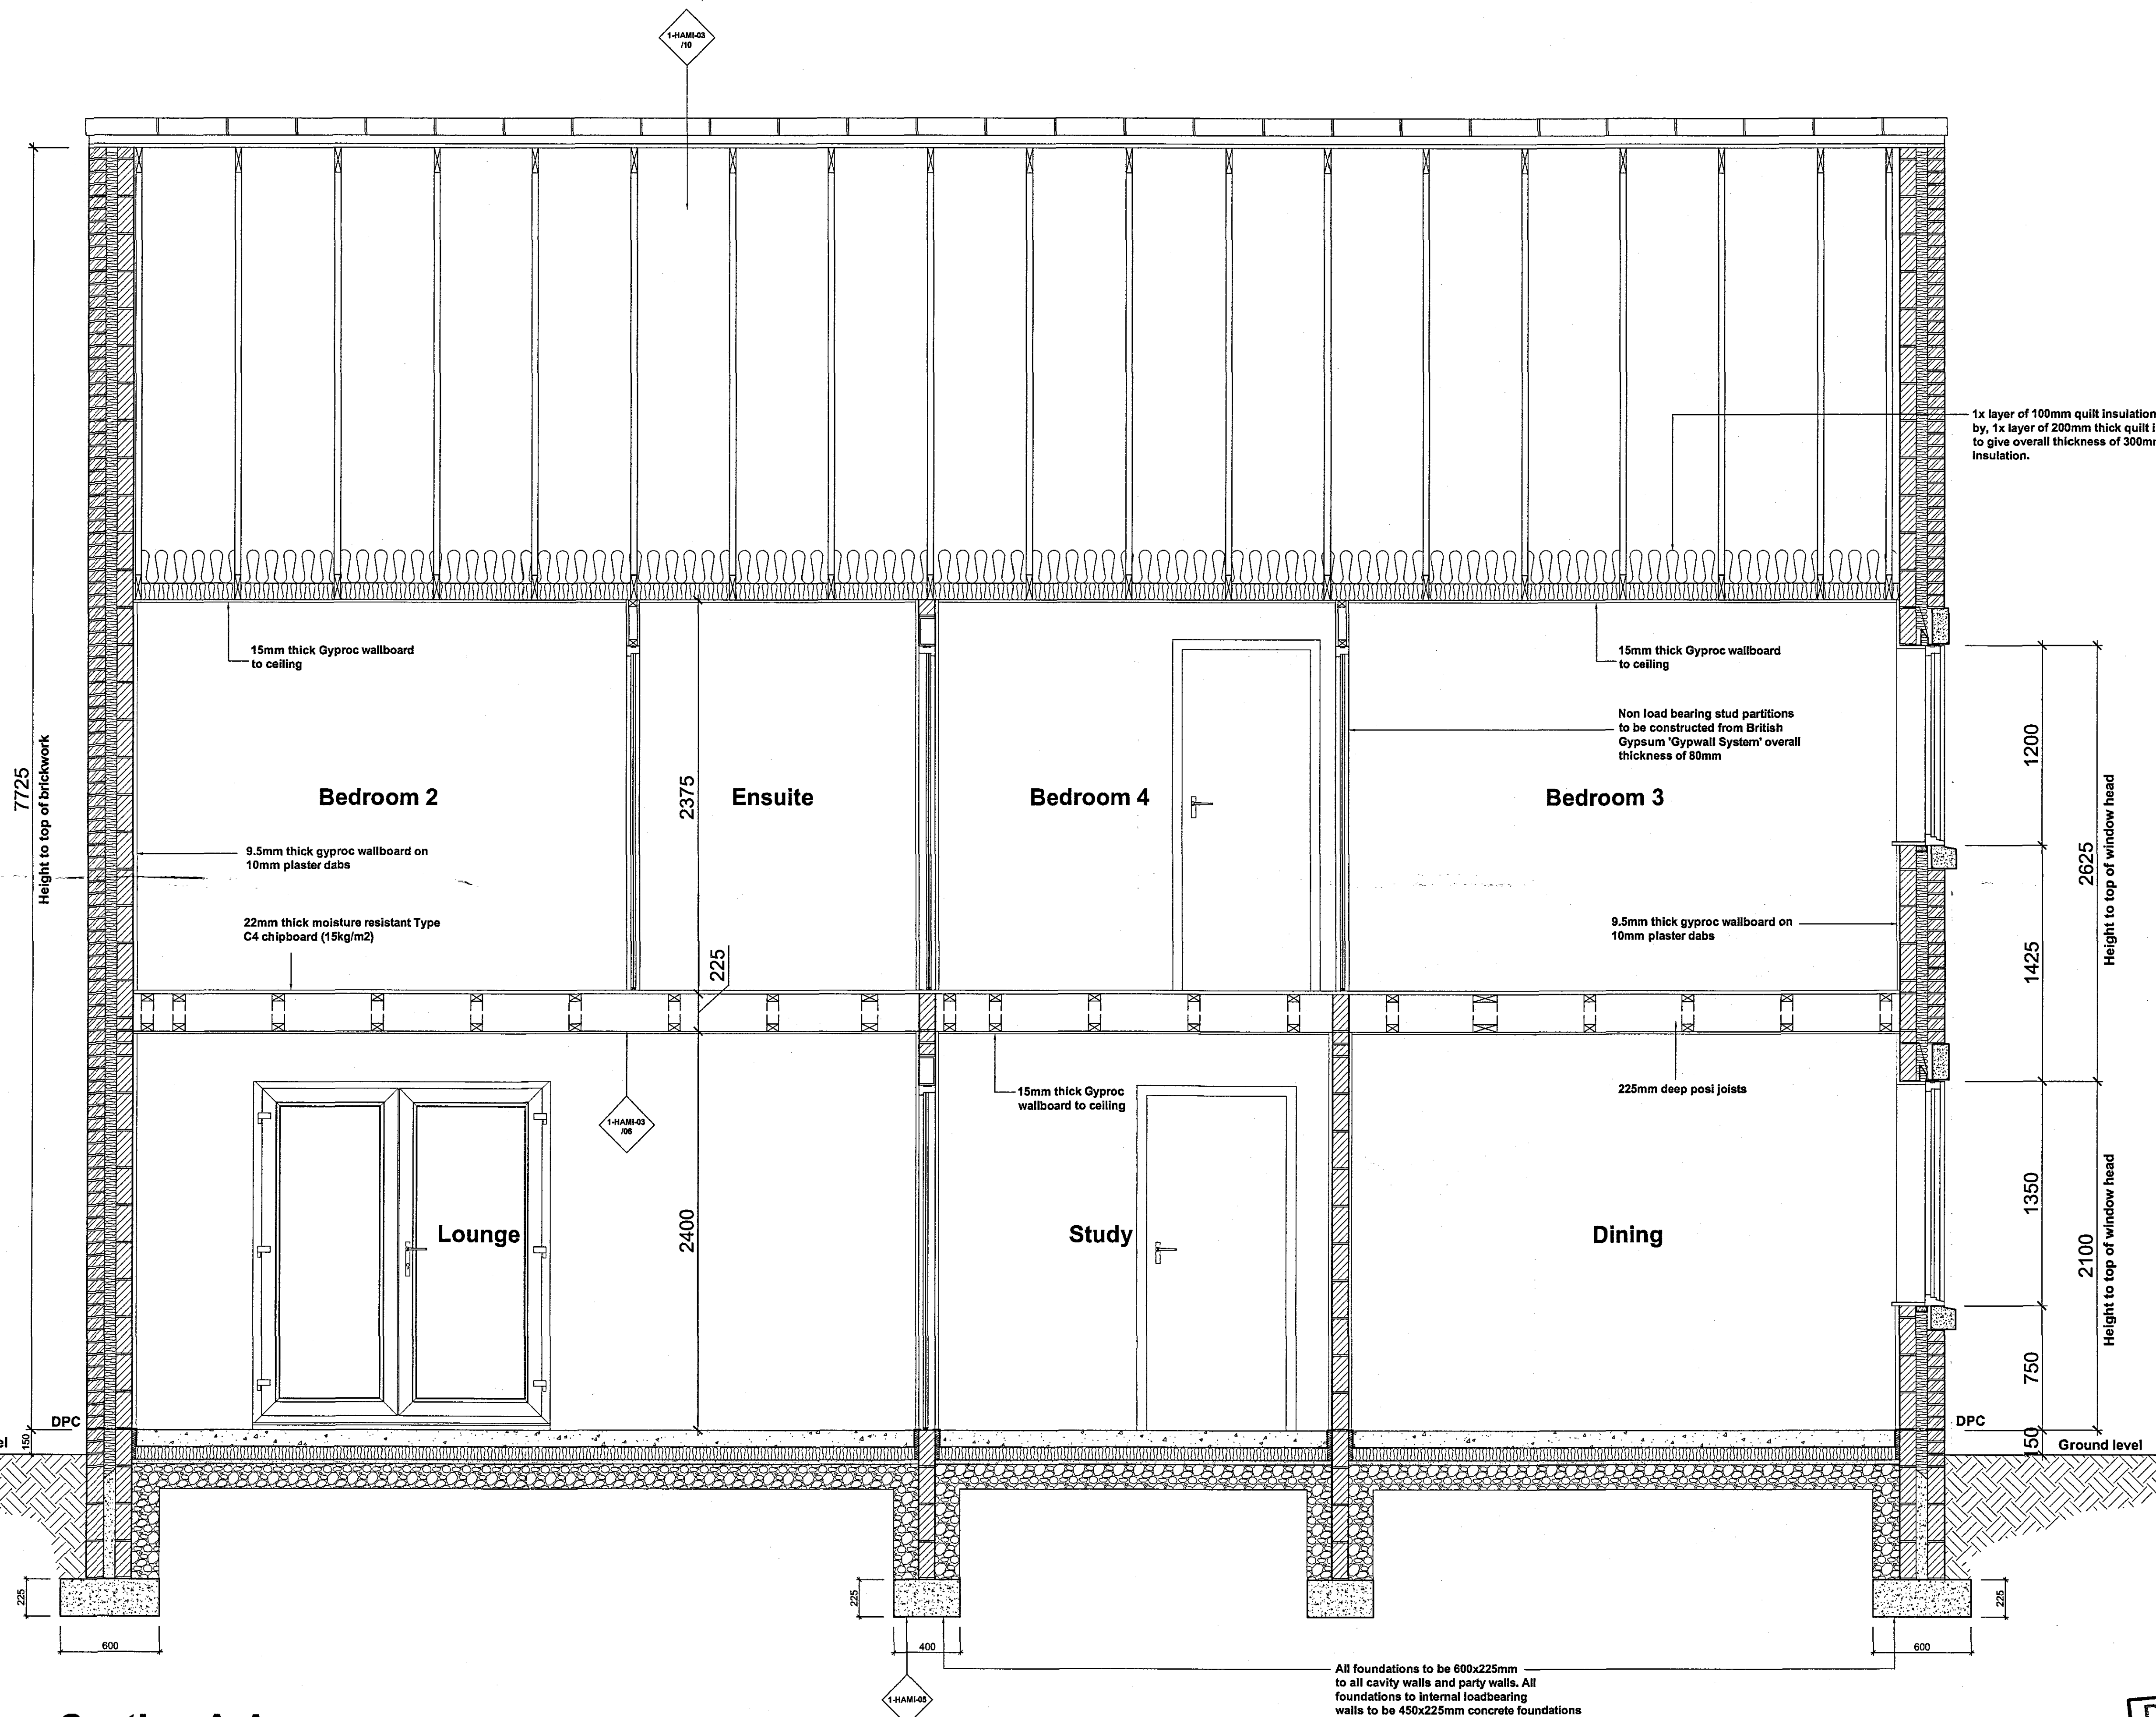

Section A-A