


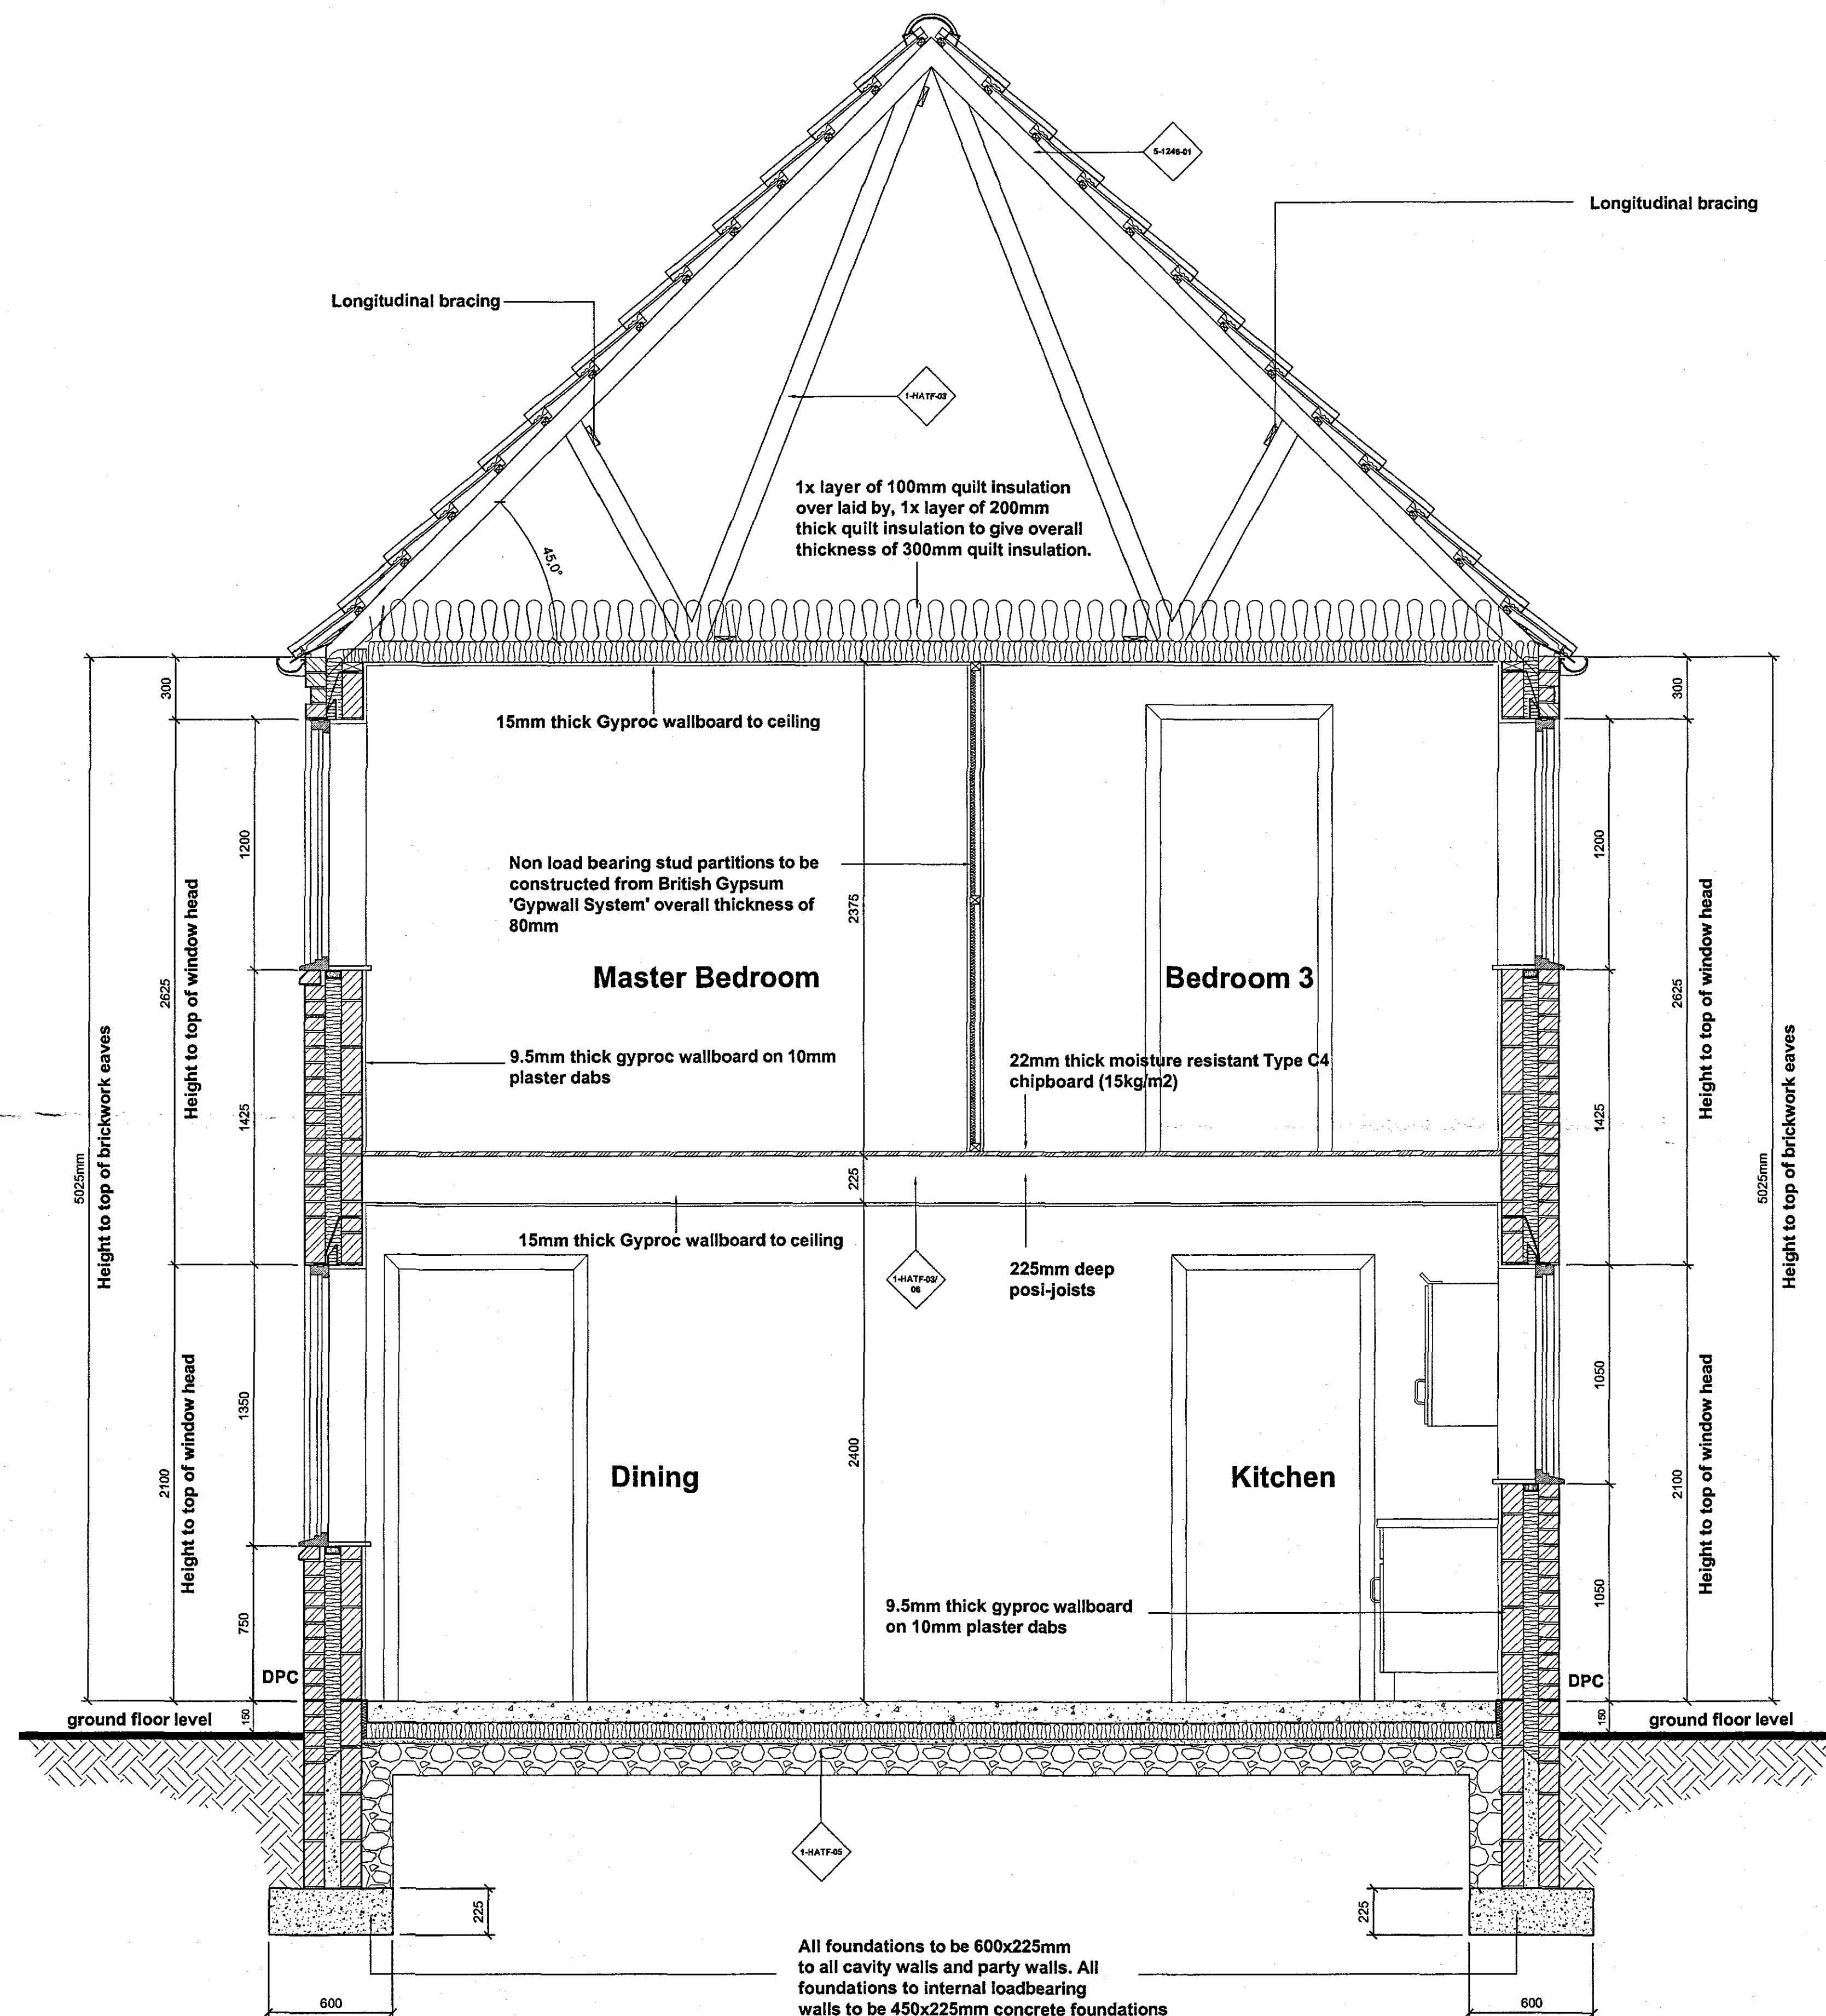

Section A-A

NOTES

Do not scale directly from this drawing. All discrepancies are to be brought to the attention of the below office.
The copyright to this drawing is owned by Allison Homes Eastern Limited.
All drawings are to be read in conjunction with the relevant standard details and Allison Homes standard construction notes.

For file references defined with a circle refer to the relevant standard detail.
For file references defined with a diamond refer to the relevant house type drawing.

5-PC
Planning & Development
- 6 JUL 2007
Ref: 0918107

A	LP	Drawing reference tags added	30/03/06
		DESCRIPTION	DATE

REVISIONS

HOUSE TYPE	The Hatfield		
DRAWING	Section A-A		
SCALE	1:50 @ A1	DRAWING NO.	1-HATF-04
DATE	03/11/05		
DRAWN	RDL		
CHECKED	<i>feld</i>		

**DETERMINED
PLAN**

**ALLISON
Homes**

Holland Place, Wardenhoe Park, Finchback, Spalding,
Lincolnshire, PE11 3DN
T: (01775) 724701 F: (01775) 762153
Allison Homes Eastern Limited is a Kier Residential Company.