


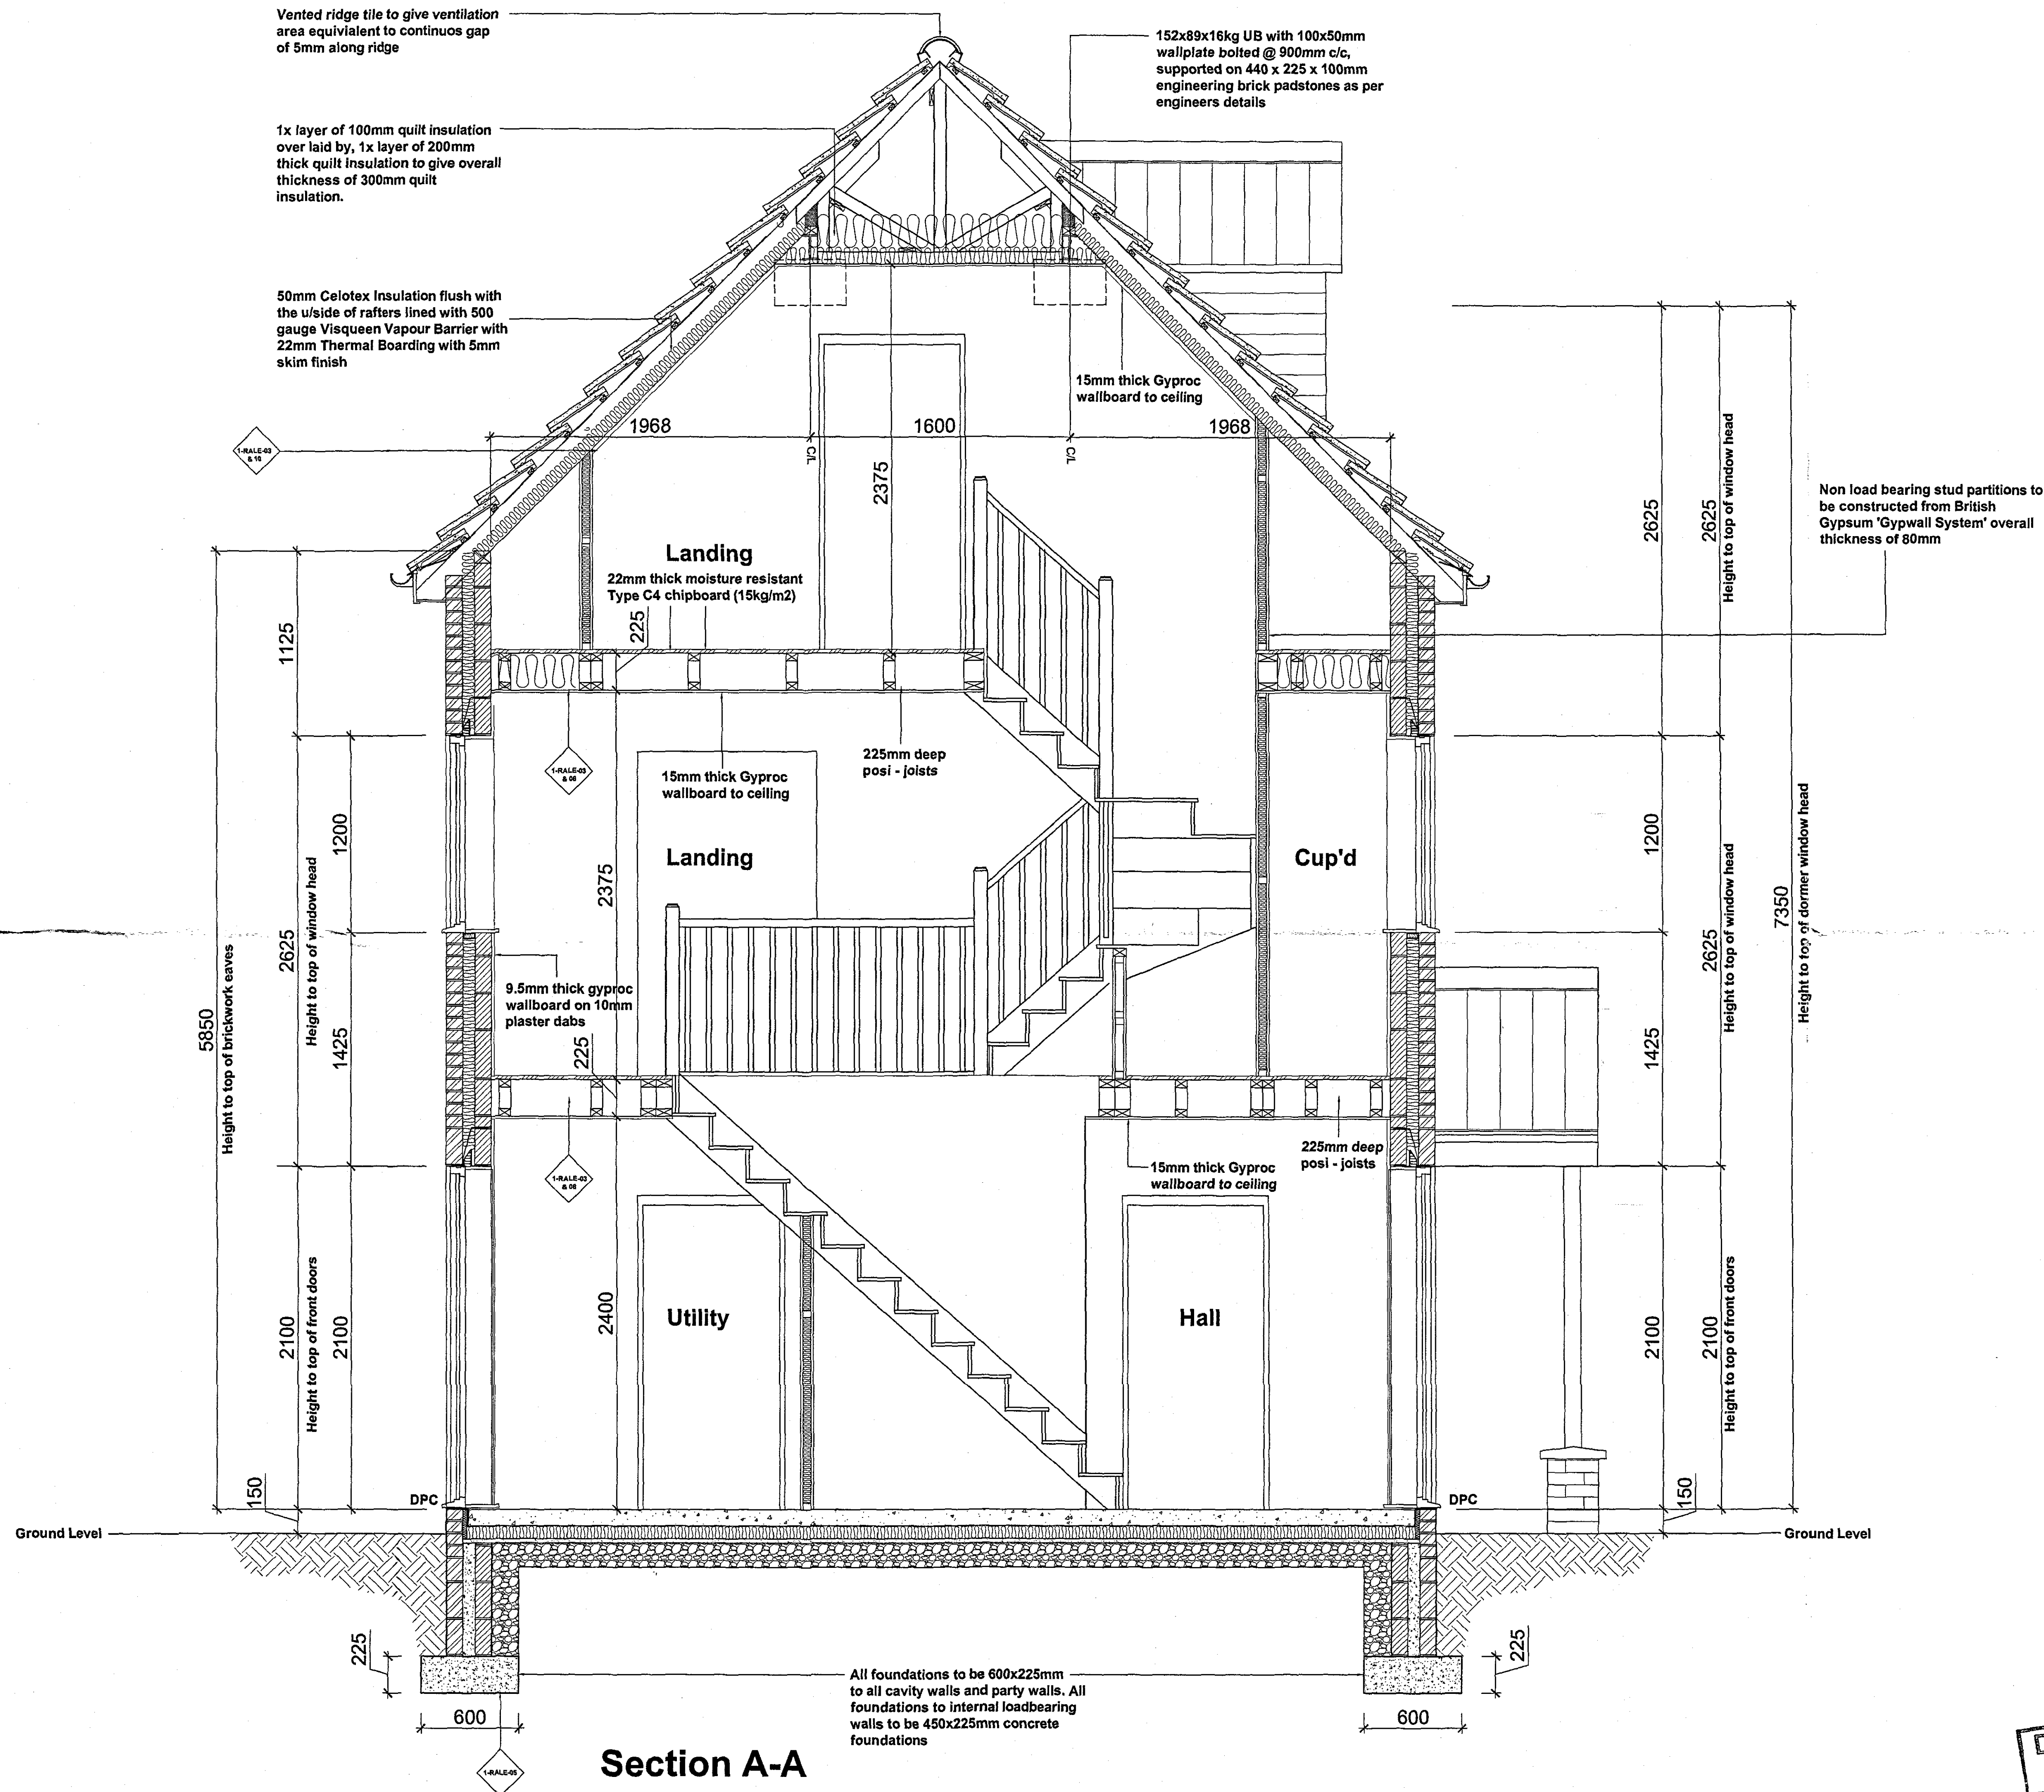

NOTES

Do not scale directly from this drawing. All discrepancies are to be brought to the attention of the below office.

The copyright to this drawing is owned by Allison Homes Eastern Limited.

All drawings are to be read in conjunction with the relevant standard details and Allison Homes standard construction notes.

For file references defined with a circle refer to the relevant standard detail.

For file references defined with a diamond refer to the relevant house type drawing.

Planning Consent
- 6 JUL 2007
Ref: 0918107

DESCRIPTION	DATE

REVISIONS

HOUSE TYPE	The Raleigh
DRAWING	Section A-A
SCALE	1:20 @ A1
DATE	16/08/06
DRAWN	Resi Dev / DKW
CHECKED	
DRAWING NO.	1-RALE-04

DETERMINED ALLISON PLAN

Holland Place, Wardenree Park, Pinchbeck, Spalding,
Lincolnshire, PE11 3ZN
T: (01775) 724701 F: (01775) 762153
Allison Homes Eastern Limited is a Kier Residential Company.