


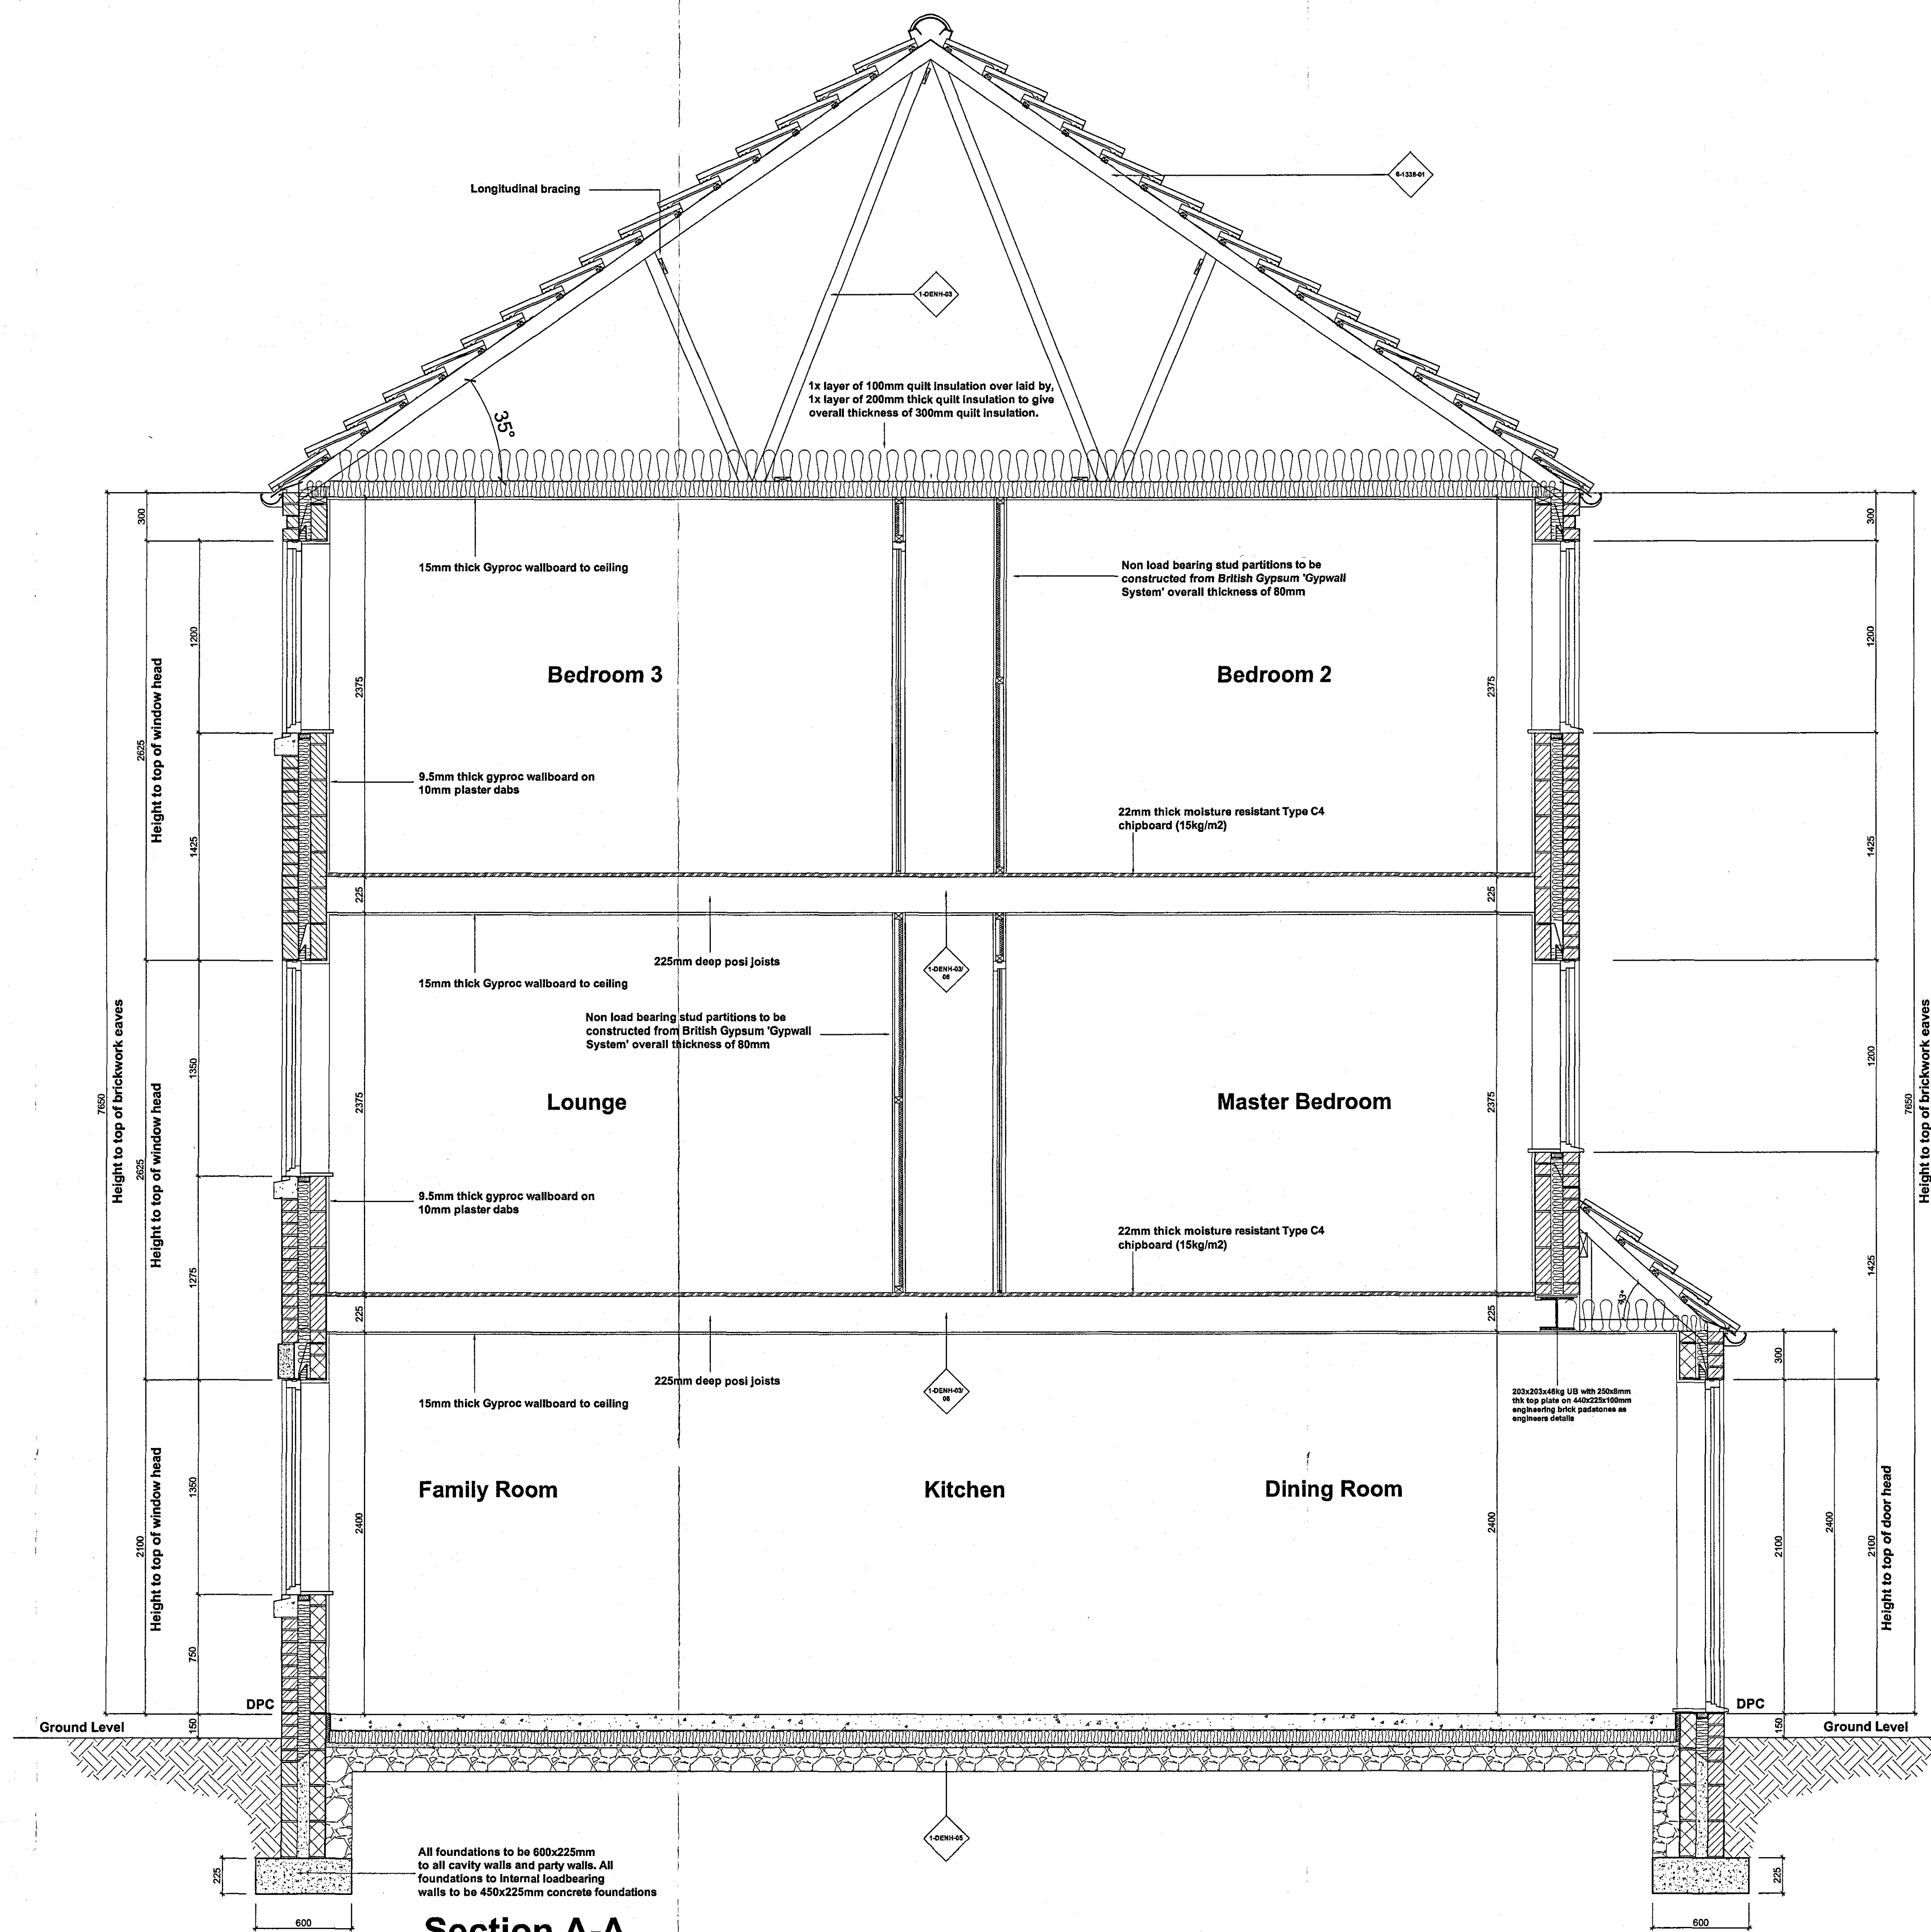

Section A-A

NOTES

Do not scale directly from this drawing. All discrepancies are to be brought to the attention of the below office.
The copyright in this drawing is owned by Allison Homes Eastern Limited.
All drawings are to be read in conjunction with the relevant standard details and Allison Homes standard construction notes.

For file references defined with a circle refer to the relevant standard detail.

For file references defined with a diamond refer to the relevant house type drawing.

Planning Development
- 6 JUL 2007
Ref: 03/8107

A LP Drawing reference tags added 30/03/06

DESCRIPTION DATE

REVISIONS

HOUSE TYPE The Denham

DRAWING Sections

SCALE 1:20 @ A0 DRAWING NO.

DATE 12/12/2005 1-DENH-04

DRAWN JPT

CHECKED

DETERMINED
PLAN

ALLISON
Homes

Holland Place, Warrington Park, Procton, Spalding,
Lincolnshire PE11 5DZ
T: 01773 747001 F: 01773 762153
Allison Homes Eastern Limited is a Kier Residential Company.