


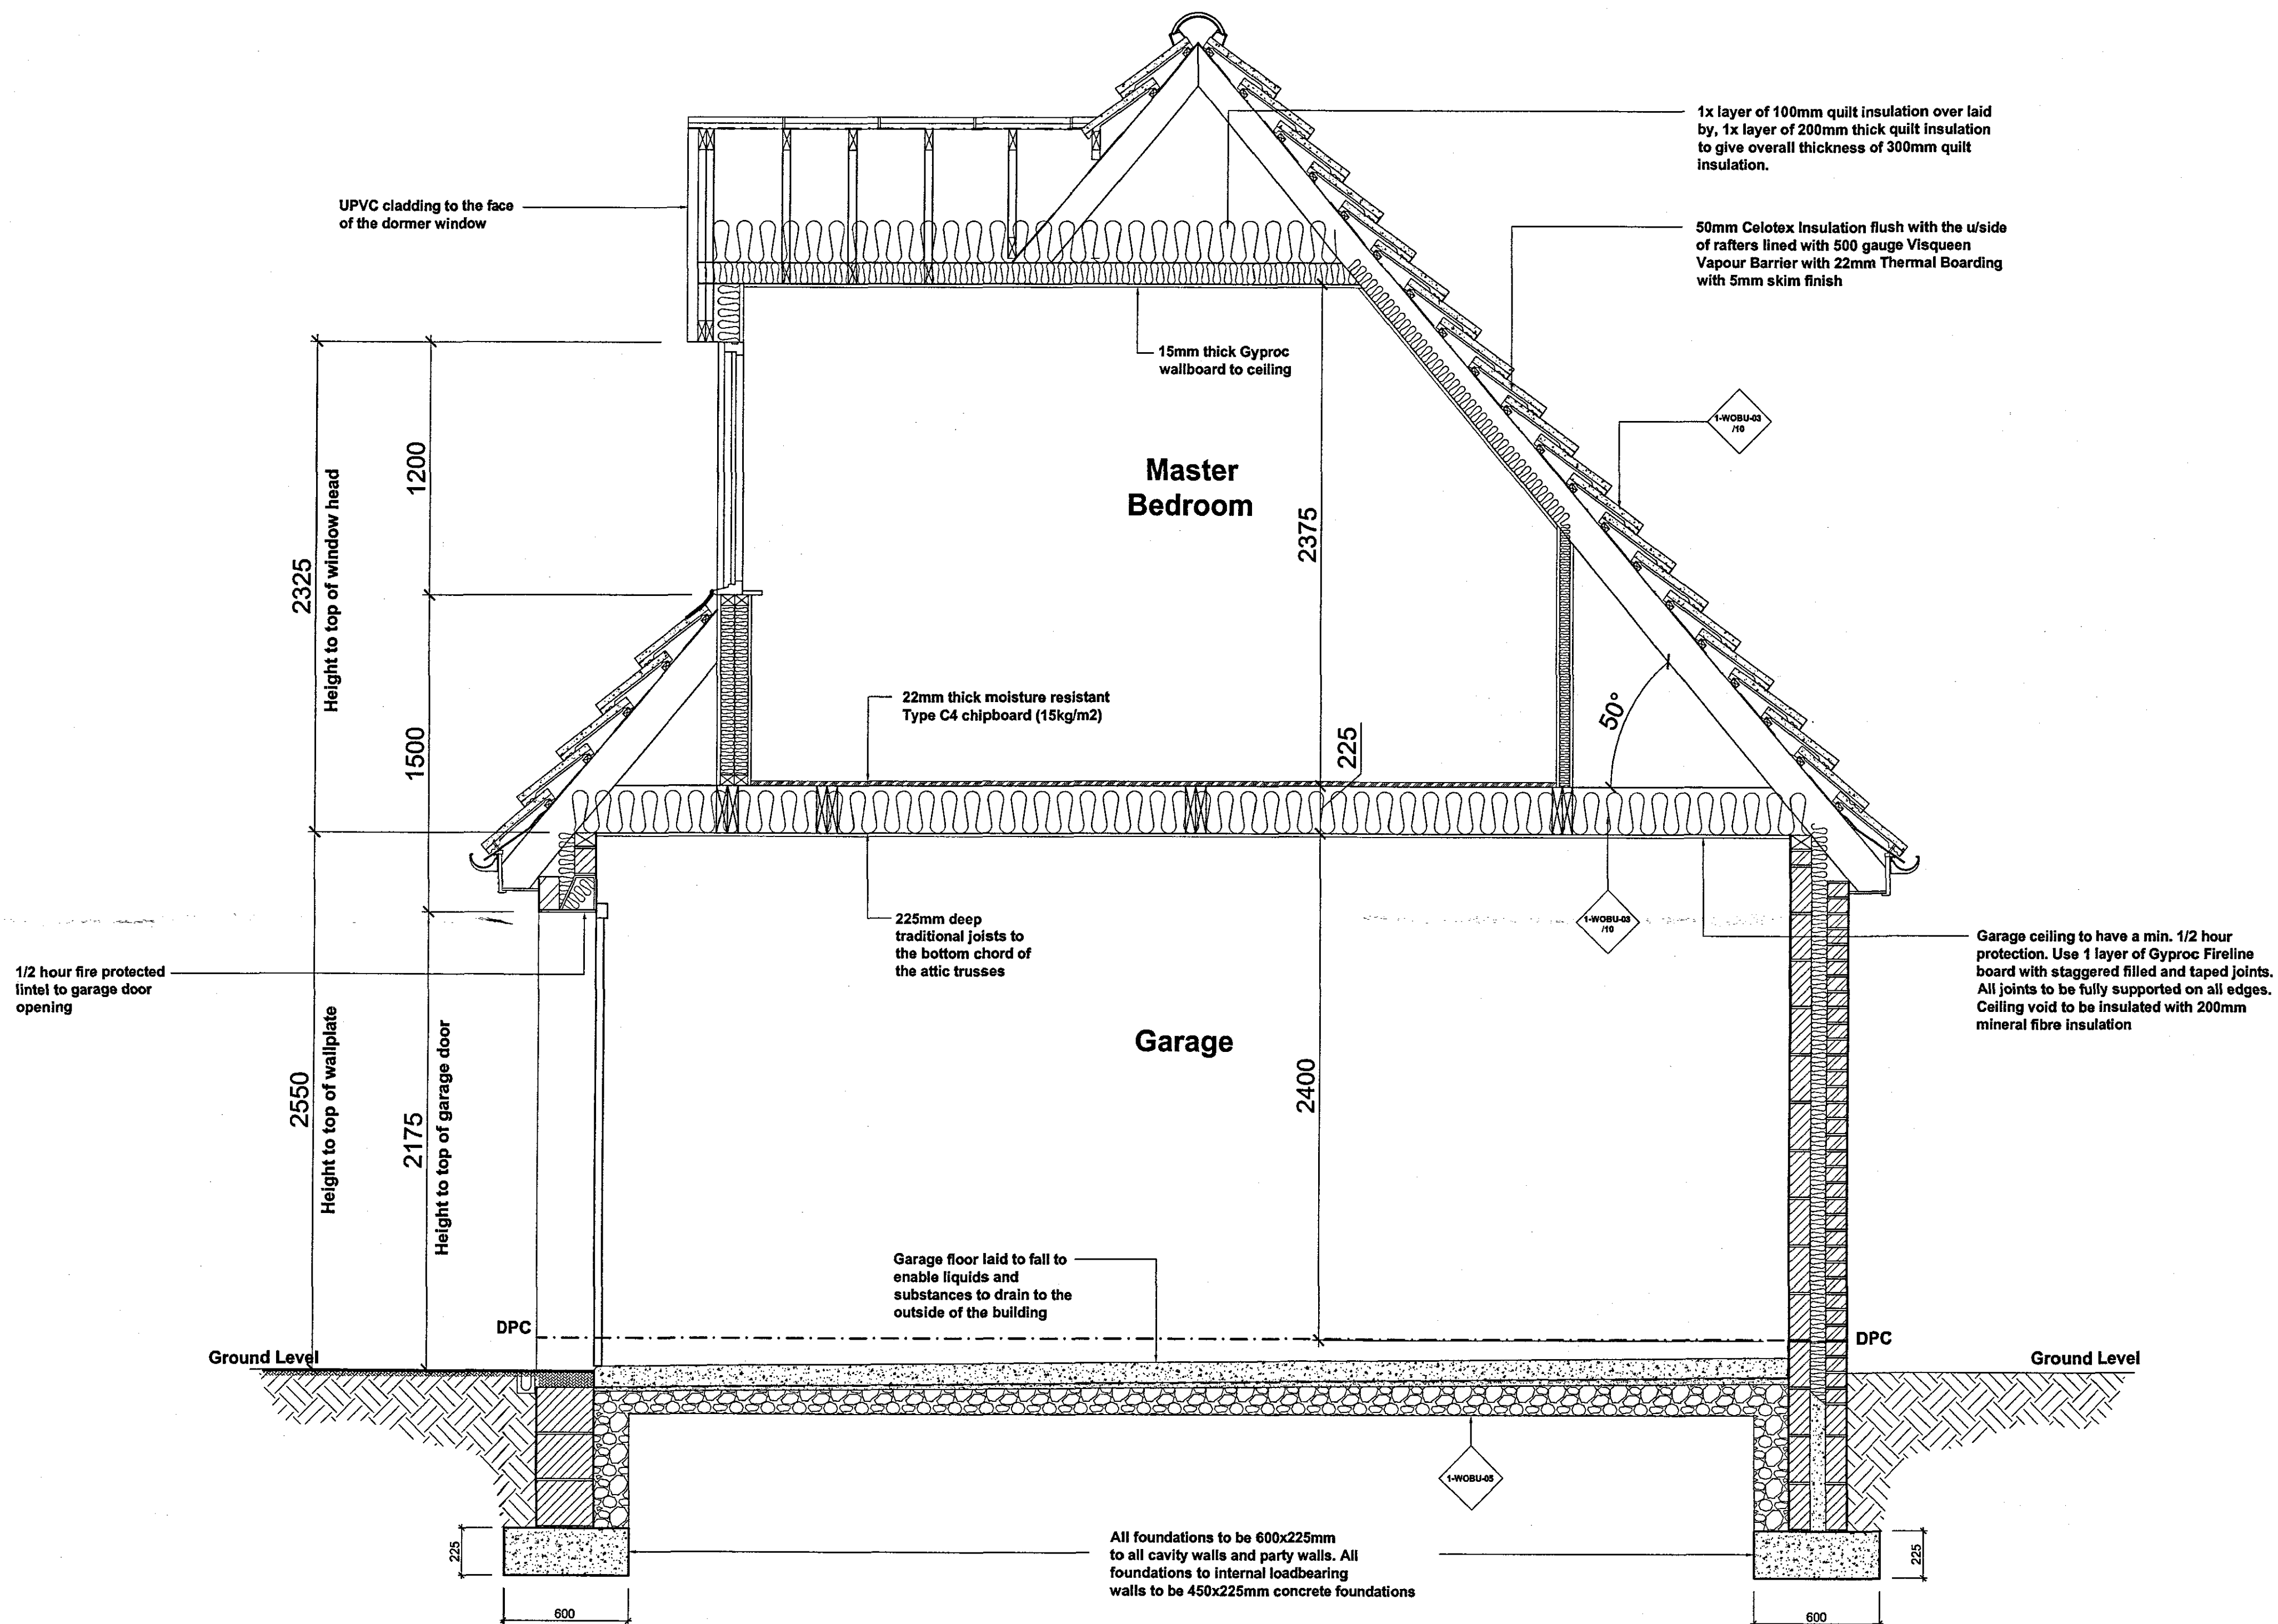

Section B-B

NOTES

Do not scale directly from this drawing. All discrepancies are to be brought to the attention of the below office.

The copyright to this drawing is owned by Allison Homes Eastern Limited.

All drawings are to be read in conjunction with the relevant standard details and Allison Homes standard construction notes.

For file references defined with a circle refer to the relevant standard detail.

For file references defined with a diamond refer to the relevant house type drawing.

Planning Permission
- 6 JUL 2037
Ref: 0918/07

DESCRIPTION	DATE

REVISIONS

HOUSE TYPE		The Woburn	
DRAWING		Section B-B	
SCALE	1:20 @ A1	DRAWING NO.	1-WOBU-04/2
DATE	23/05/06		
DRAWN	Resi Dev/LRP		
CHECKED			



Holland Place, Wardenhoe Park, Pinchbeck, Spalding,
Lincolnshire. PE11 32N
T: (01775) 724701 F: (01775) 762153
Allison Homes Eastern Limited is a Kier Residential Company.

**DETERMINED
PLAN**