


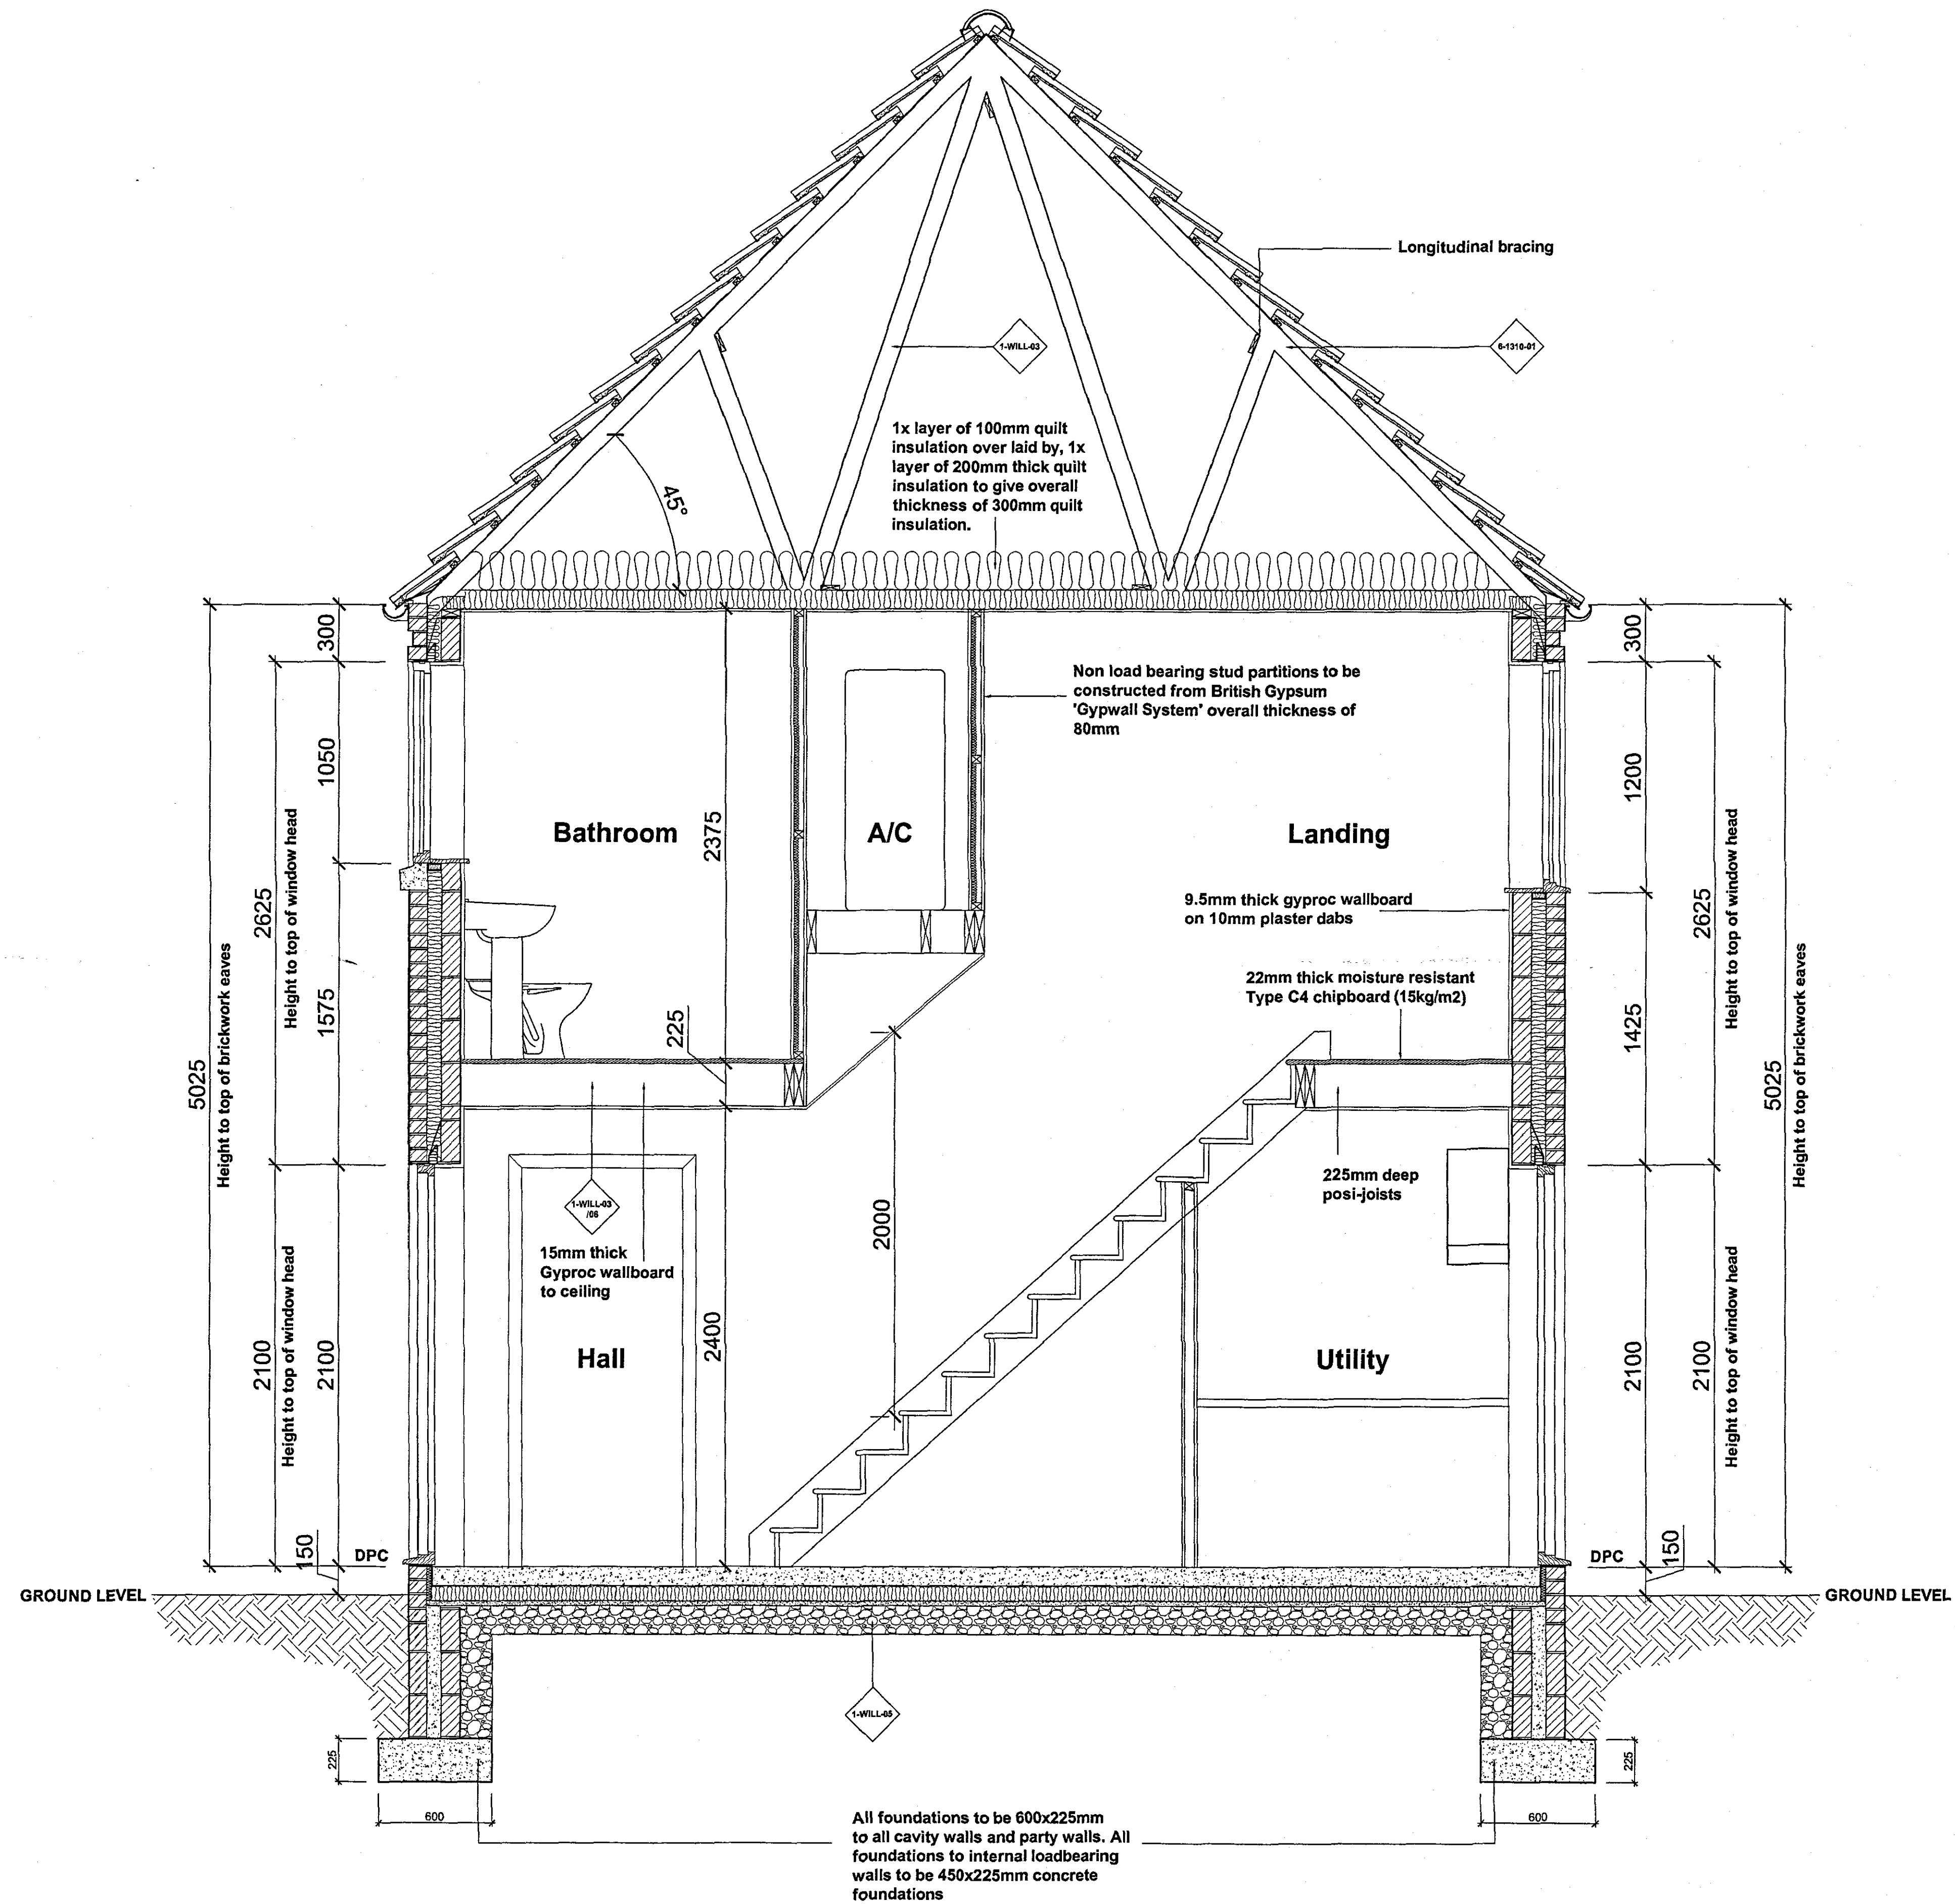

NOTES


Do not scale directly from this drawing. All discrepancies are to be brought to the attention of the below office.

The copyright to this drawing is owned by Allison Homes Eastern Limited.

All drawings are to be read in conjunction with the relevant standard details and Allison Homes standard construction notes.

For file references defined with a circle refer to the relevant standard detail.

For file references defined with a diamond refer to the relevant house type drawing.

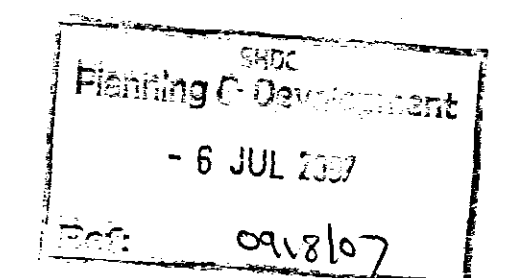

A LP	Drawing reference tags added	03/04/06
	DESCRIPTION	DATE

REVISIONS

HOUSE TYPE	The Willow	
DRAWING	Section A-A	
SCALE	1:20 @ A1	DRAWING NO.
DATE	07/12/05	1-WILL-04
DRAWN	LRP	
CHECKED	<i>jeff</i>	



Holland Place, Warden Park, Pinchbeck, Spalding,
Lincolnshire, PE11 32X
T: (01775) 724701 F: (01775) 762153
Allison Homes Eastern Limited is a Kier Residential Company.

DETERMINED