


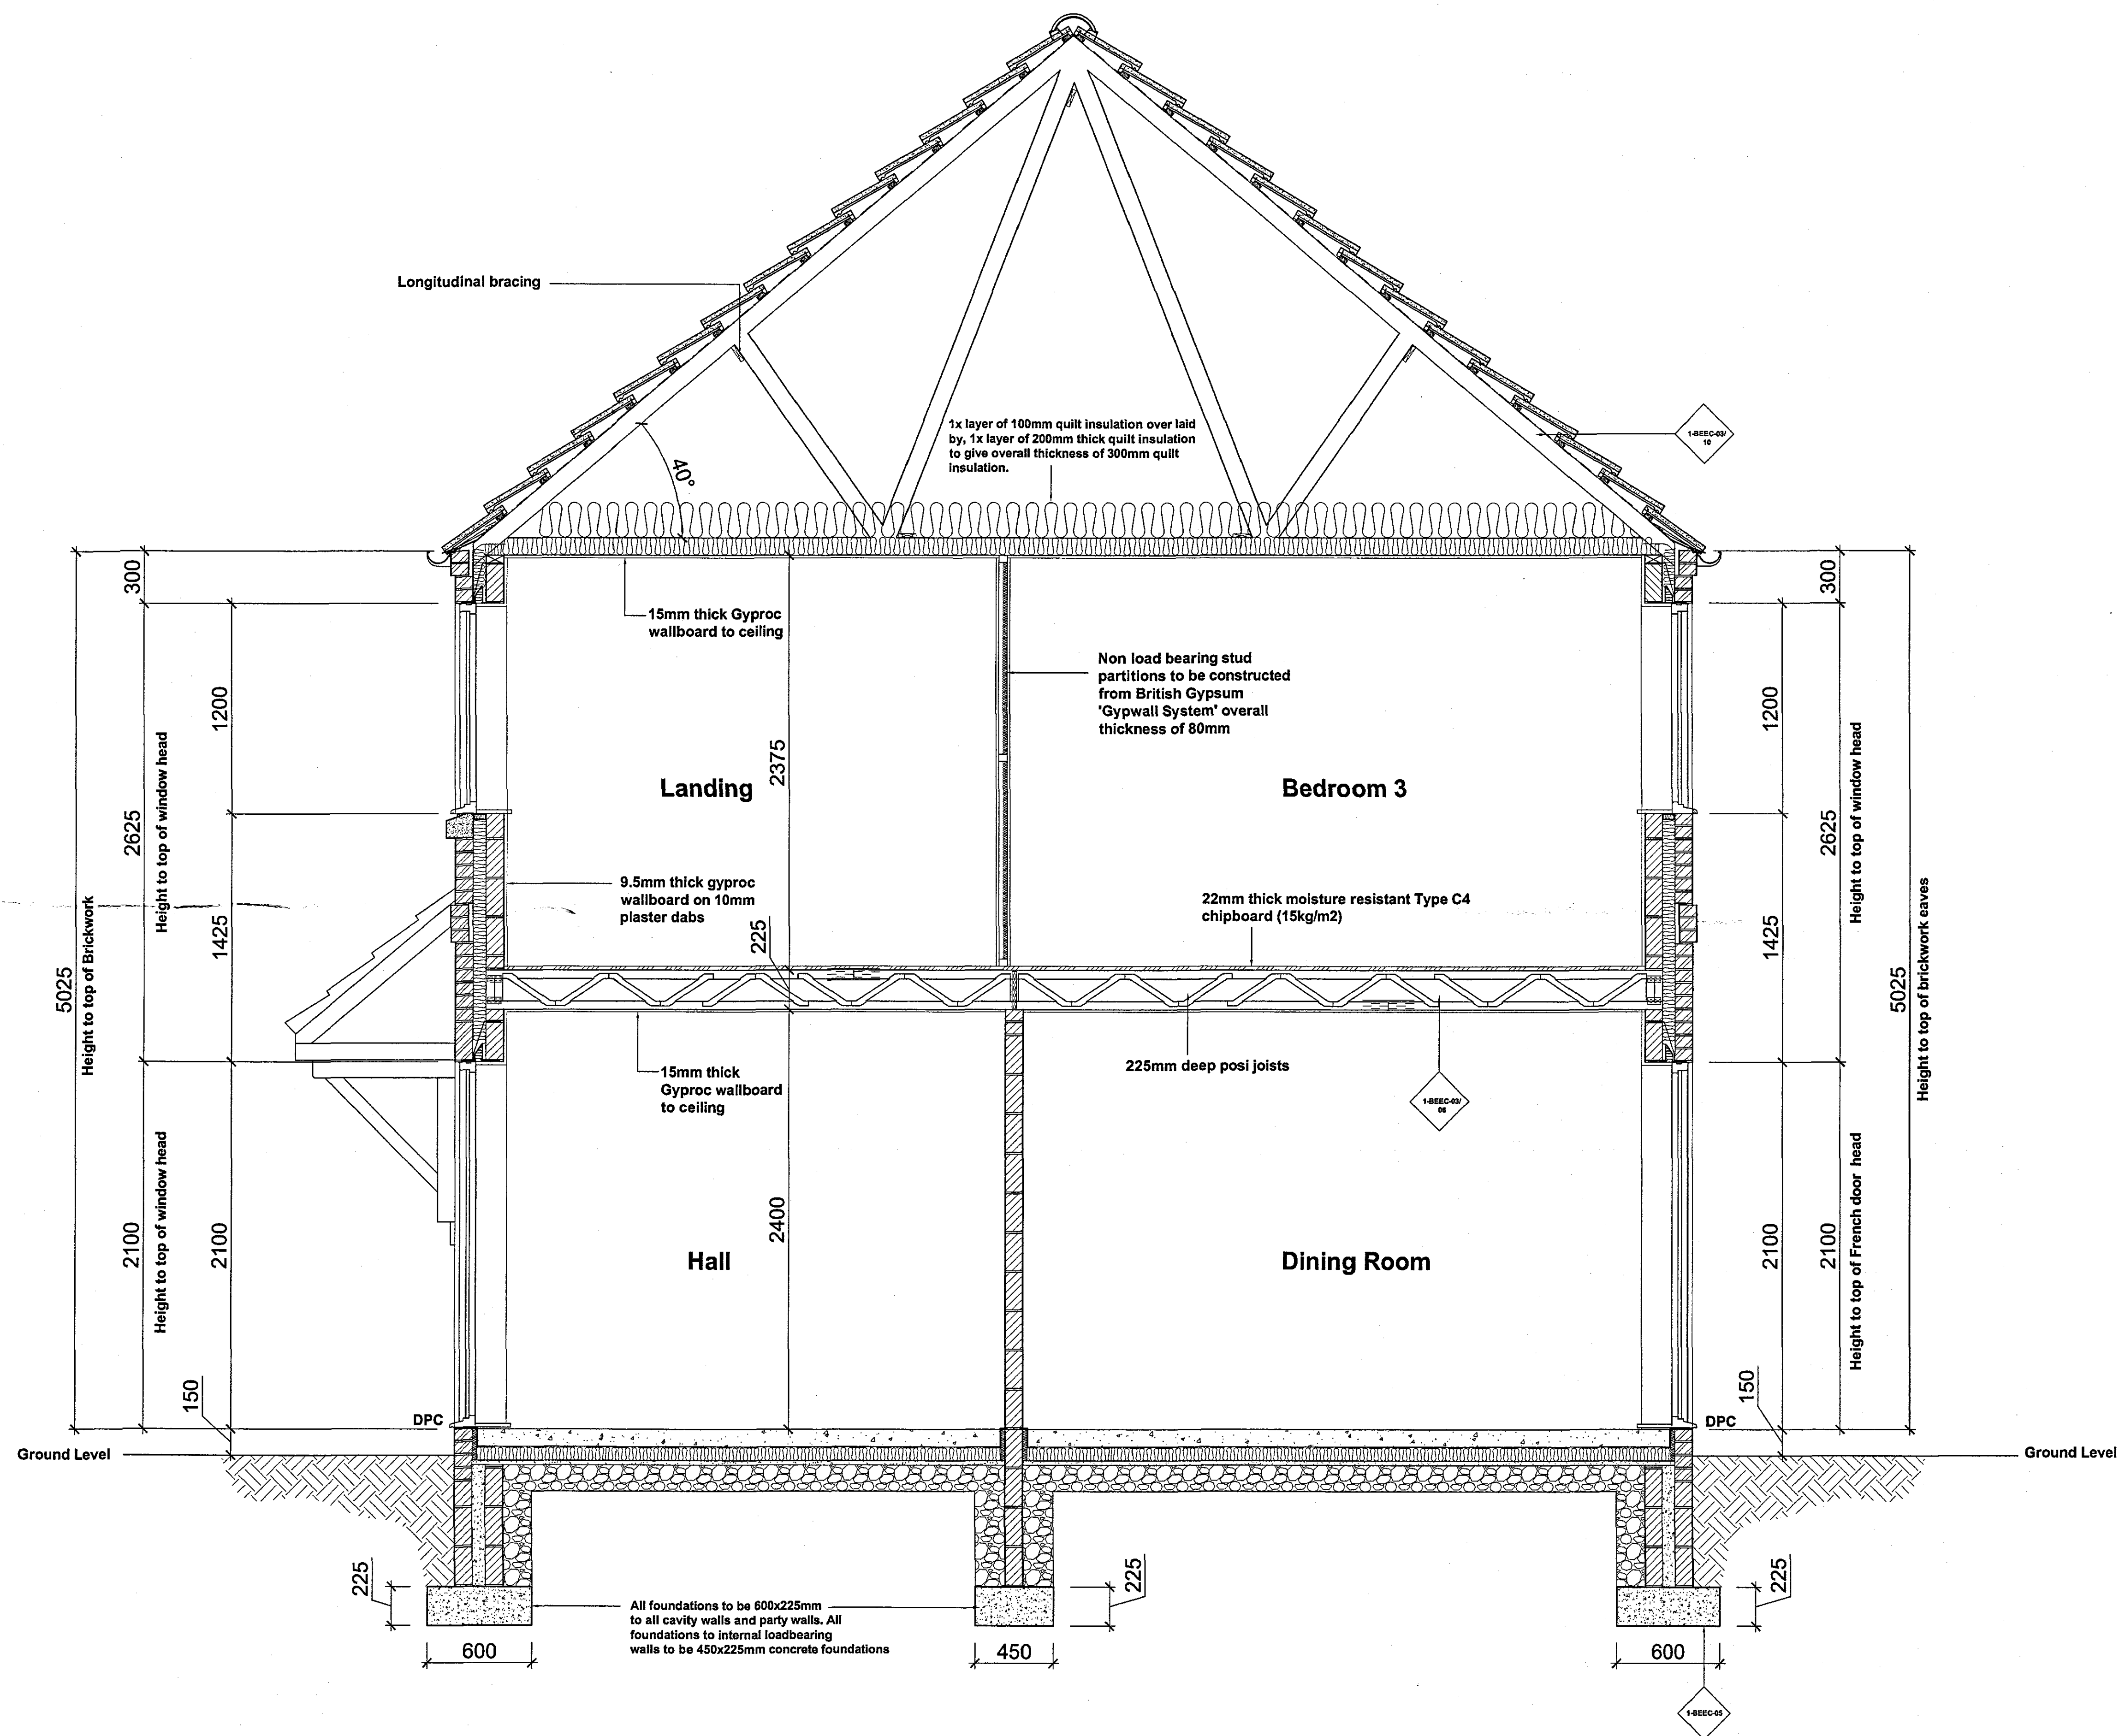

Section A-A

NOTES


Do not scale directly from this drawing. All discrepancies are to be brought to the attention of the below office.

The copyright to this drawing is owned by Allison Homes Eastern Limited.

All drawings are to be read in conjunction with the relevant standard details and Allison Homes standard construction notes.

For file references defined with a circle refer to the relevant standard detail.

For file references defined with a diamond refer to the relevant house type drawing.

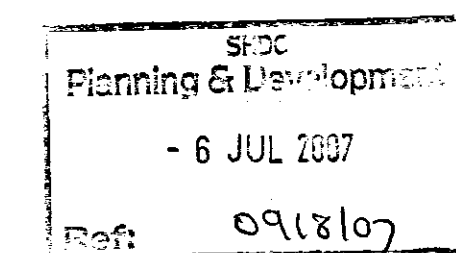

DESCRIPTION	DATE

REVISIONS

HOUSE TYPE	The Beechwood	
DRAWING	Section A-A	
SCALE	1:50 @ A1	DRAWING NO.
DATE	16/11/06	1-BEEC-04
DRAWN	DKW	
CHECKED		



Holland Place, Wardenhoe Park, Pinchbeck, Spalding.

Lincolnshire PE21 3DN

T: (01775) 724701 F: (01775) 762153

Allison Homes Eastern Limited (a wholly owned subsidiary of Allison Homes Group Limited)

PLAN