

<u>Code</u>	<u>Description</u>	<u>Size</u>
W1	Lounge	1200 x 1350mm
ED1	Lounge Doorset	1500 x 2100mm
W2	Kitchen	915 x 1350mm
W3	Kitchen	1344 x 1050mm
ED2	Hall	838 x 1981mm
W4	W.C	488 x 1050mm
W5	Bedroom 1	2x 915 x 1200mm
W6	Bathroom	915 x 1050mm
W7	Bedroom 2	915 x 1200mm
W8	Bedroom 3	915 x 1200mm

Do not scale directly from this drawing. All discrepancies are to be brought to the attention of the below office..

The copyright to this drawing is owned by Allison Homes Eastern Limited.

All drawings are to be read in conjunction with the relevant standard details and Allison Homes standard construction notes.

 X(3)-001 For file references defined with a circle refer to the relevant standard detail.

 V-3H-454 For file references defined with a diamond refer to the relevant house type drawing.



Tile vent to SVP

Tile vent to SVP

Louvre to cooker hood outlet

Type A Canopy Bracket

Electric meter box position

Reconstituted stone cills

Segmental arch brickwork detail to window head

Louvre to cooker hood outlet

Type A Canopy Bracket


Electric meter box position

Reconstituted stone cills

Side Elevation

[illegible]

HOUSE TYPE		The Ripon	
DRAWING		Elevations	
SCALE	1:50/1:100 @ A1	DRAWING NO.	
DATE	03/11/05	1-RIPO-02	
DRAWN	RDL		
CHECKED			

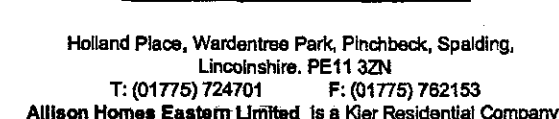

PLAN