

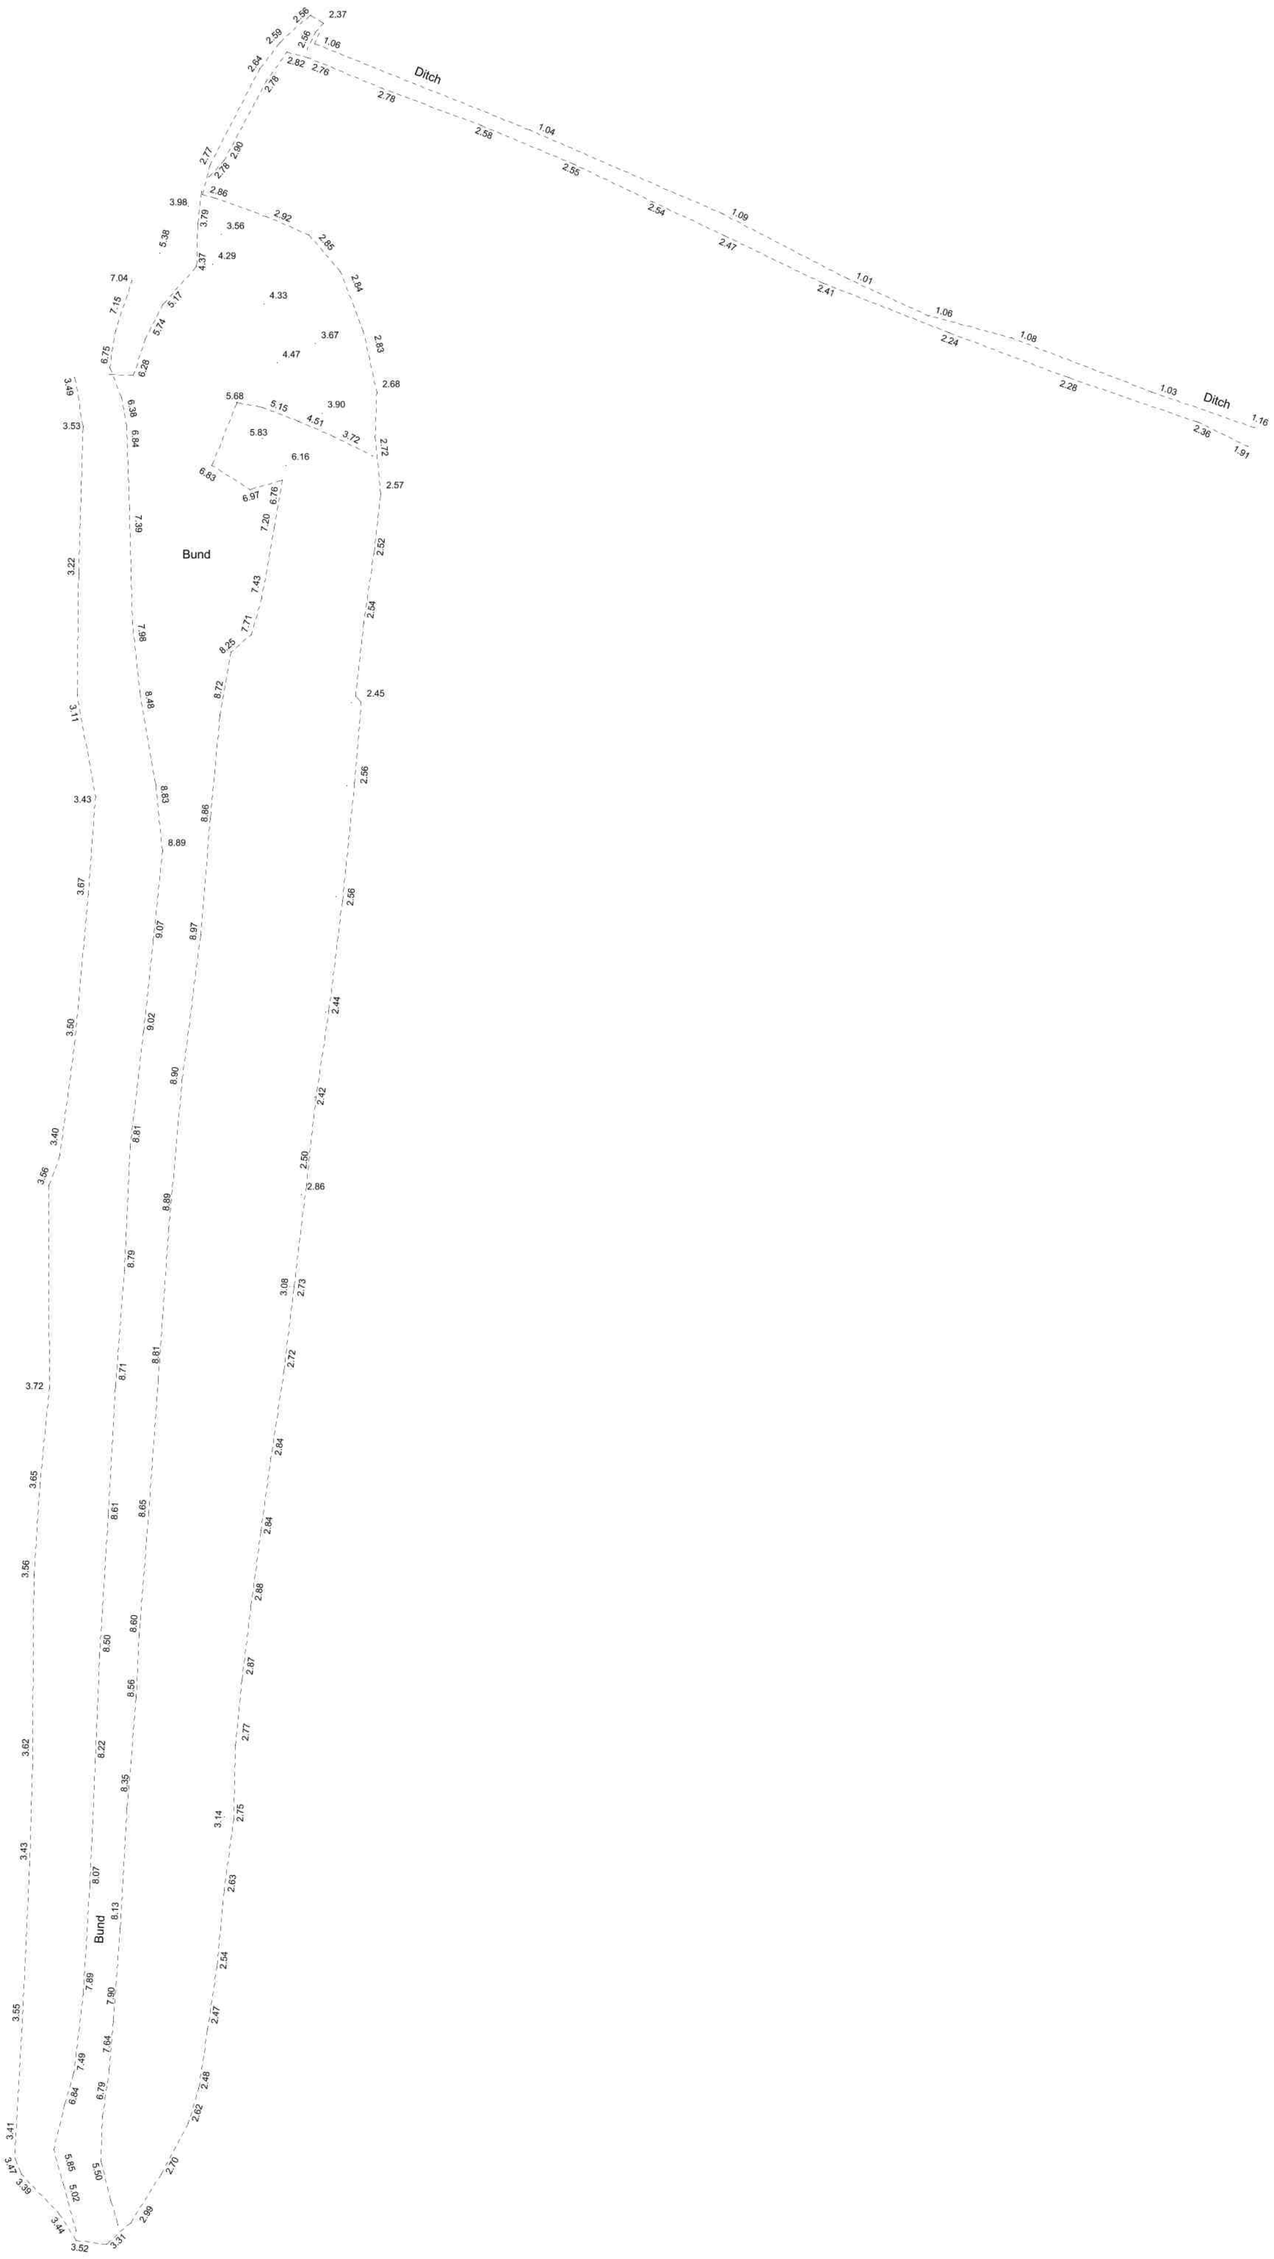


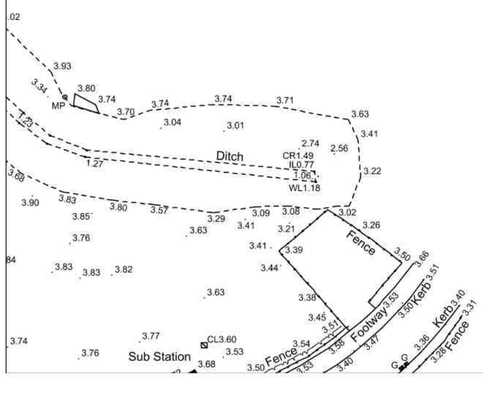

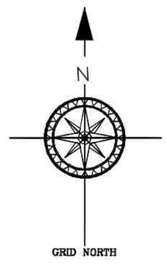

NOTE:- ALL KERB LEVELS ARE CHANNEL LEVELS

The copyright and any other Intellectual Property Rights (IPR) in the Plans shall remain vested in the Surveyor who will grant an irrevocable royalty-free licence for use by the Client for any purpose related to the Purpose once payment has been received in full.
Such licence may not be transferred to a Third Party without the written agreement of the Surveyor. The Surveyor may provide Plans prior to the issue of an invoice, under a temporary licence arrangement. The Client shall not remove any markings identifying the Surveyor as the owner of the Copyright

FENCE TYPES

B/W	Barbed Wire	C/P	Chestnut Paling	P/S	Palisade
C/B	Close Boarded	I/R	Iron Railing	P/W	Post & Wire
C/I	Corrugated Iron	I/W	Interwoven		
C/L	Chainlink	P/R	Post & Rail		

LEGEND

AV	Air Valve	MH	Manhole
BD	Bollard	MK	Marker
BH	Borehole	NP	Street Name Plate
CB	Cable Box	O/H	Overhead
CHY	Chimney	OSBM	Ordnance Bench Mark
CL	Cover Level	P	Post Or Pillar
CONC	Concrete	PM	Parking Meter
CTV	Cable Television	RE	Rodding Eye
DK	Drop Kerb	RS	Road Sign
DP	Down Pipe	SAP	Sapling
DR	Drain	SC	Stop Cock
ELC	Electricity	SL	Sump Level
EP	Electricity Pole	ST	Stop Tap
ER	Earth Rod	SV	Sluice Valve
FB	Flower Bed	TAR	Tarmac
FH	Fire Hydrant	TCB	Telephone Call Box
FP	Flag Pole	TL	Traffic Lights
GY	Gully	TP	Telegraph Pole
GP	Gate Post	TV	Television Box
GV	Gas Valve	UTL	Unable to lift
IC	Inspection Cover	VP	Vent Pipe
IL	Invert Level	WL	Water Level
JB	Junction Box	WM	Water Meter
KO	Kerb Outlet	WO	Wash Out
LB	Letter Box		
LP	Lamp Post		

Banking
Hedge
Tree
Bush
Gate
O/H Electric
O/H Telecom
S1
Control Station

Drawn by:-RB | Surveyed by:-BC | Checked by:-JT

Date: 15 Nov 2021

Scale:- 1:500

Drawing Number: ALS5957/500/02
Topographical

Client: Ashley King Developments Ltd

Project: Lincs Gateway Phase 2
Bund Topo Survey

Surveyed By:-
EST 1976 ALS
Anglia Land Surveys Ltd
Bowthorpe Hall,
Bowthorpe Hall Road,
Norwich, NR5 9AA
Tel: (01603) 749600
Fax: (01603) 734798
e-mail: mail@als-surveys.com
Website: www.als-surveys.com
QMS ISO 9001 REGISTERED FIRM