



Revised shop fronts and fascia sign plus re-instatement of traditional windows together
 with internal alterations to provide offices on 1st and 2nd floors.
 and re-positioning of Air Condition units to rear roof slope.




10 Bridge Street.
 Proposed front elevation.

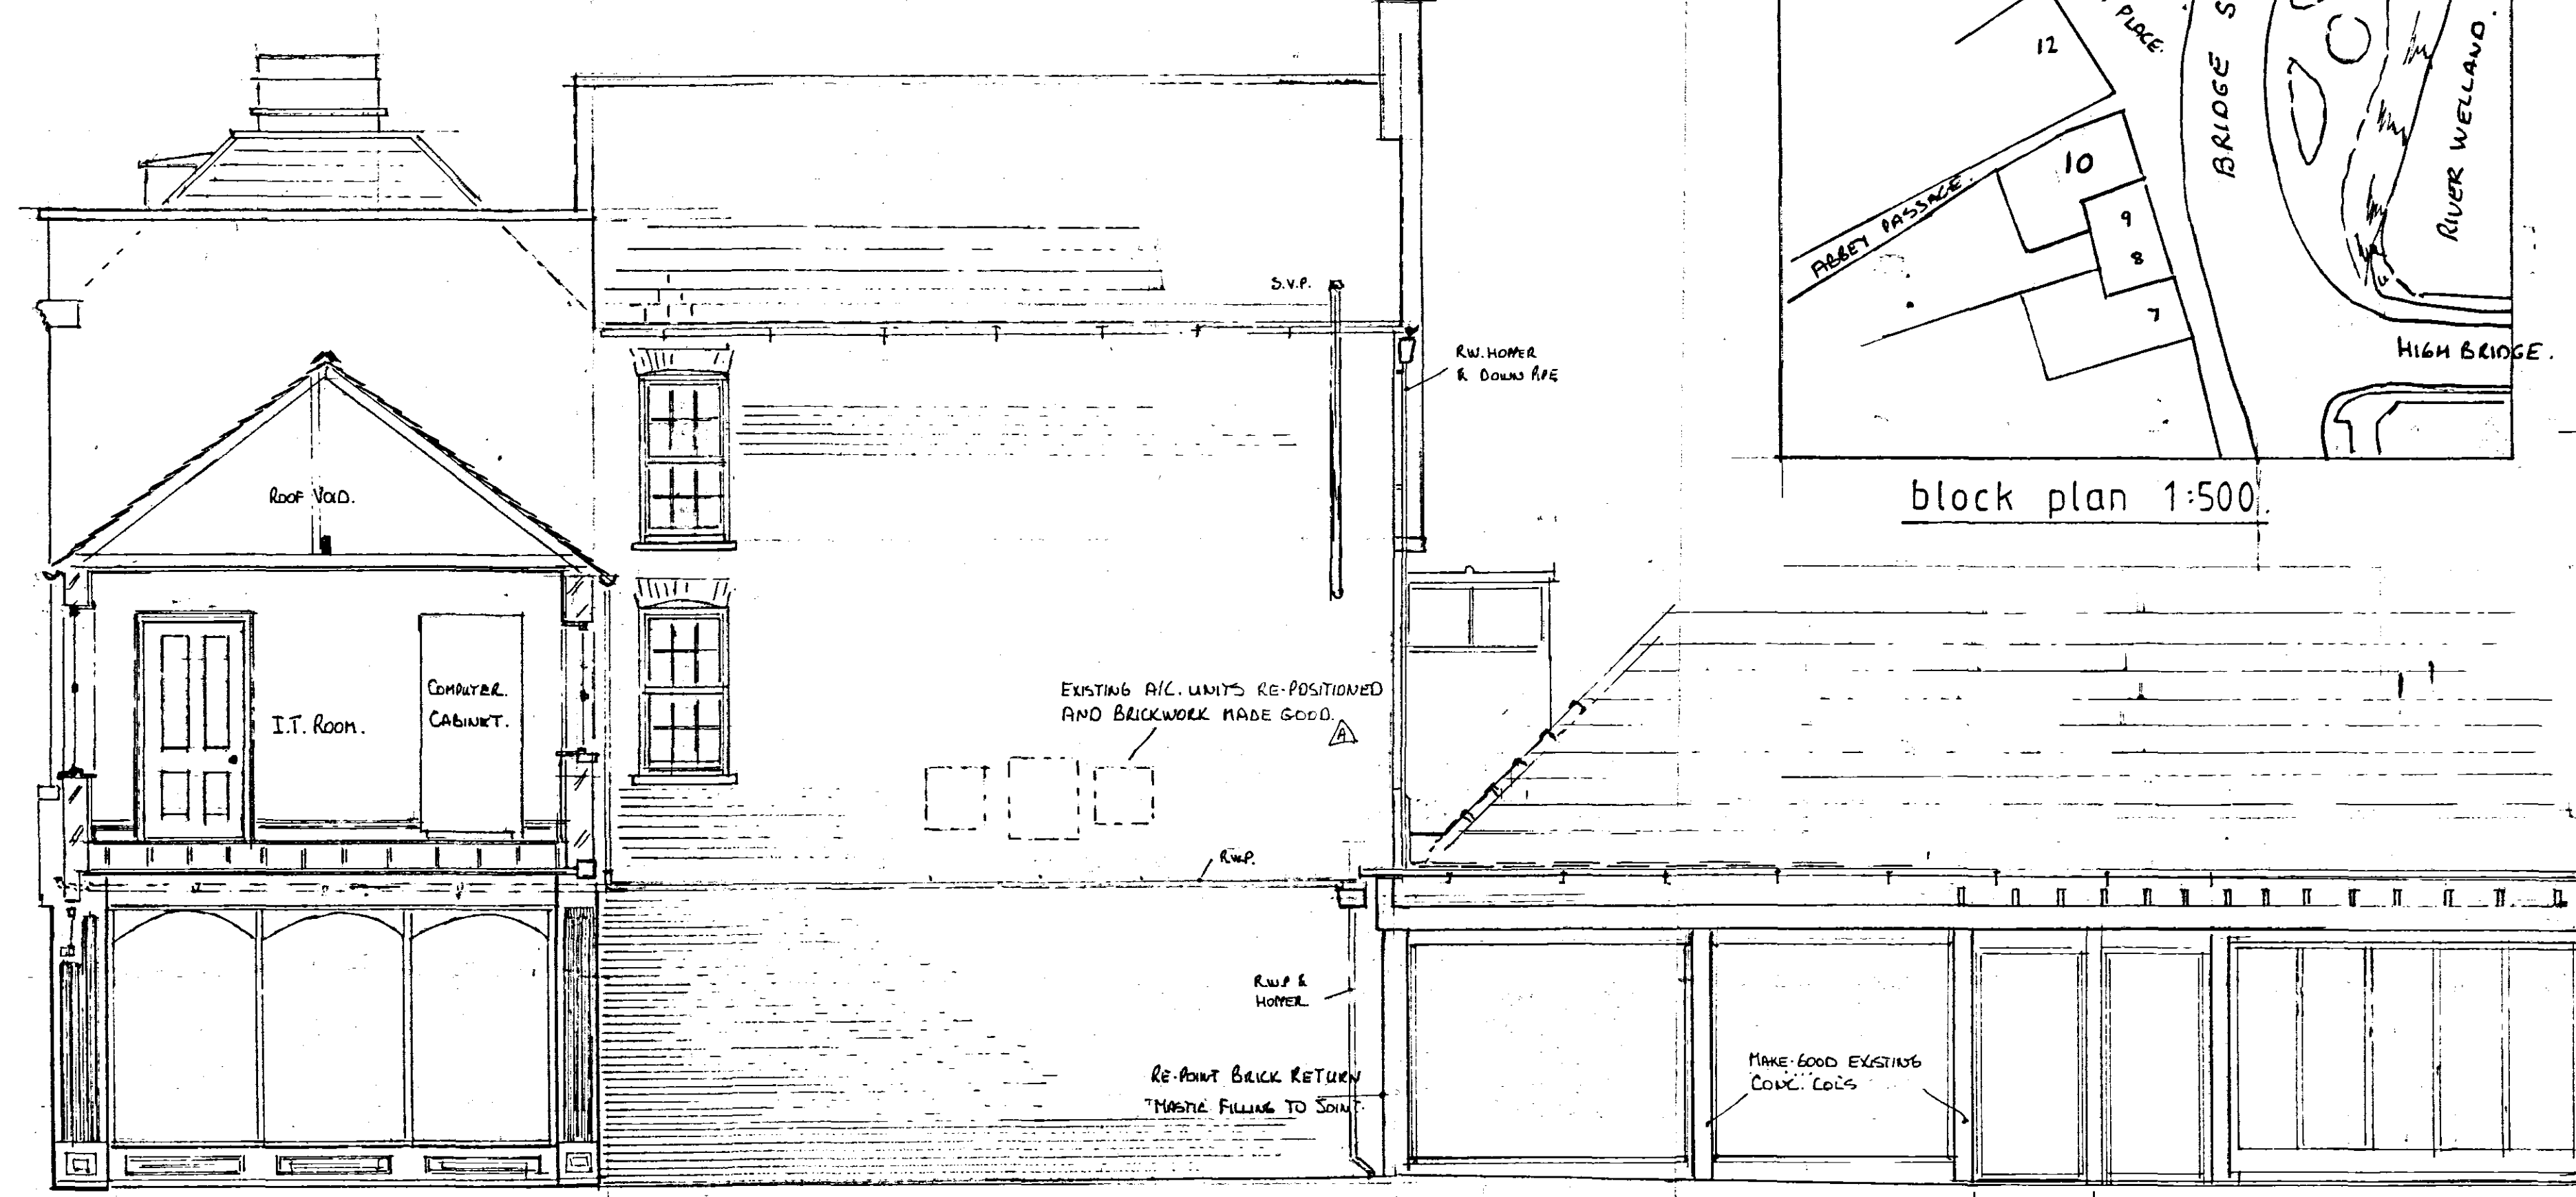

Proposed side elevation (section A-A).

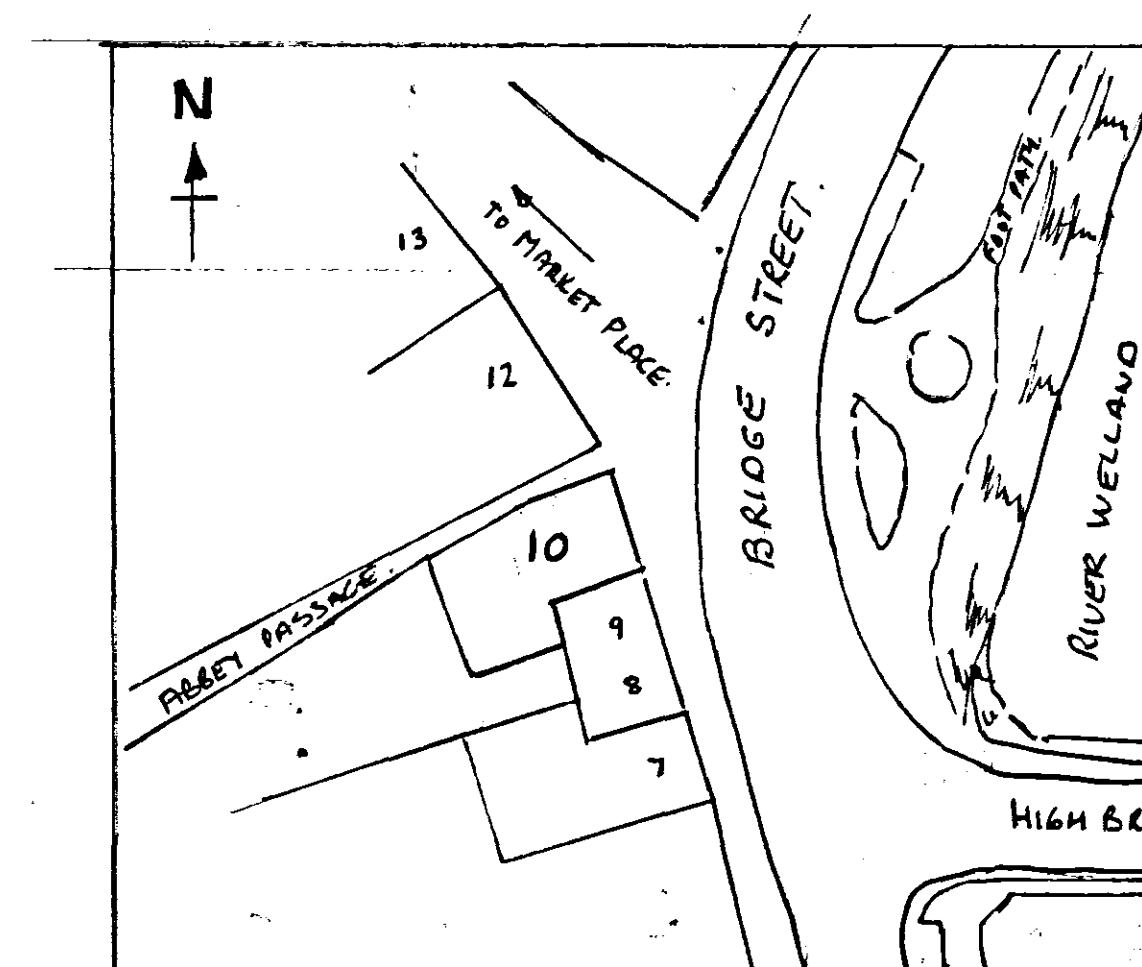

block plan 1:500

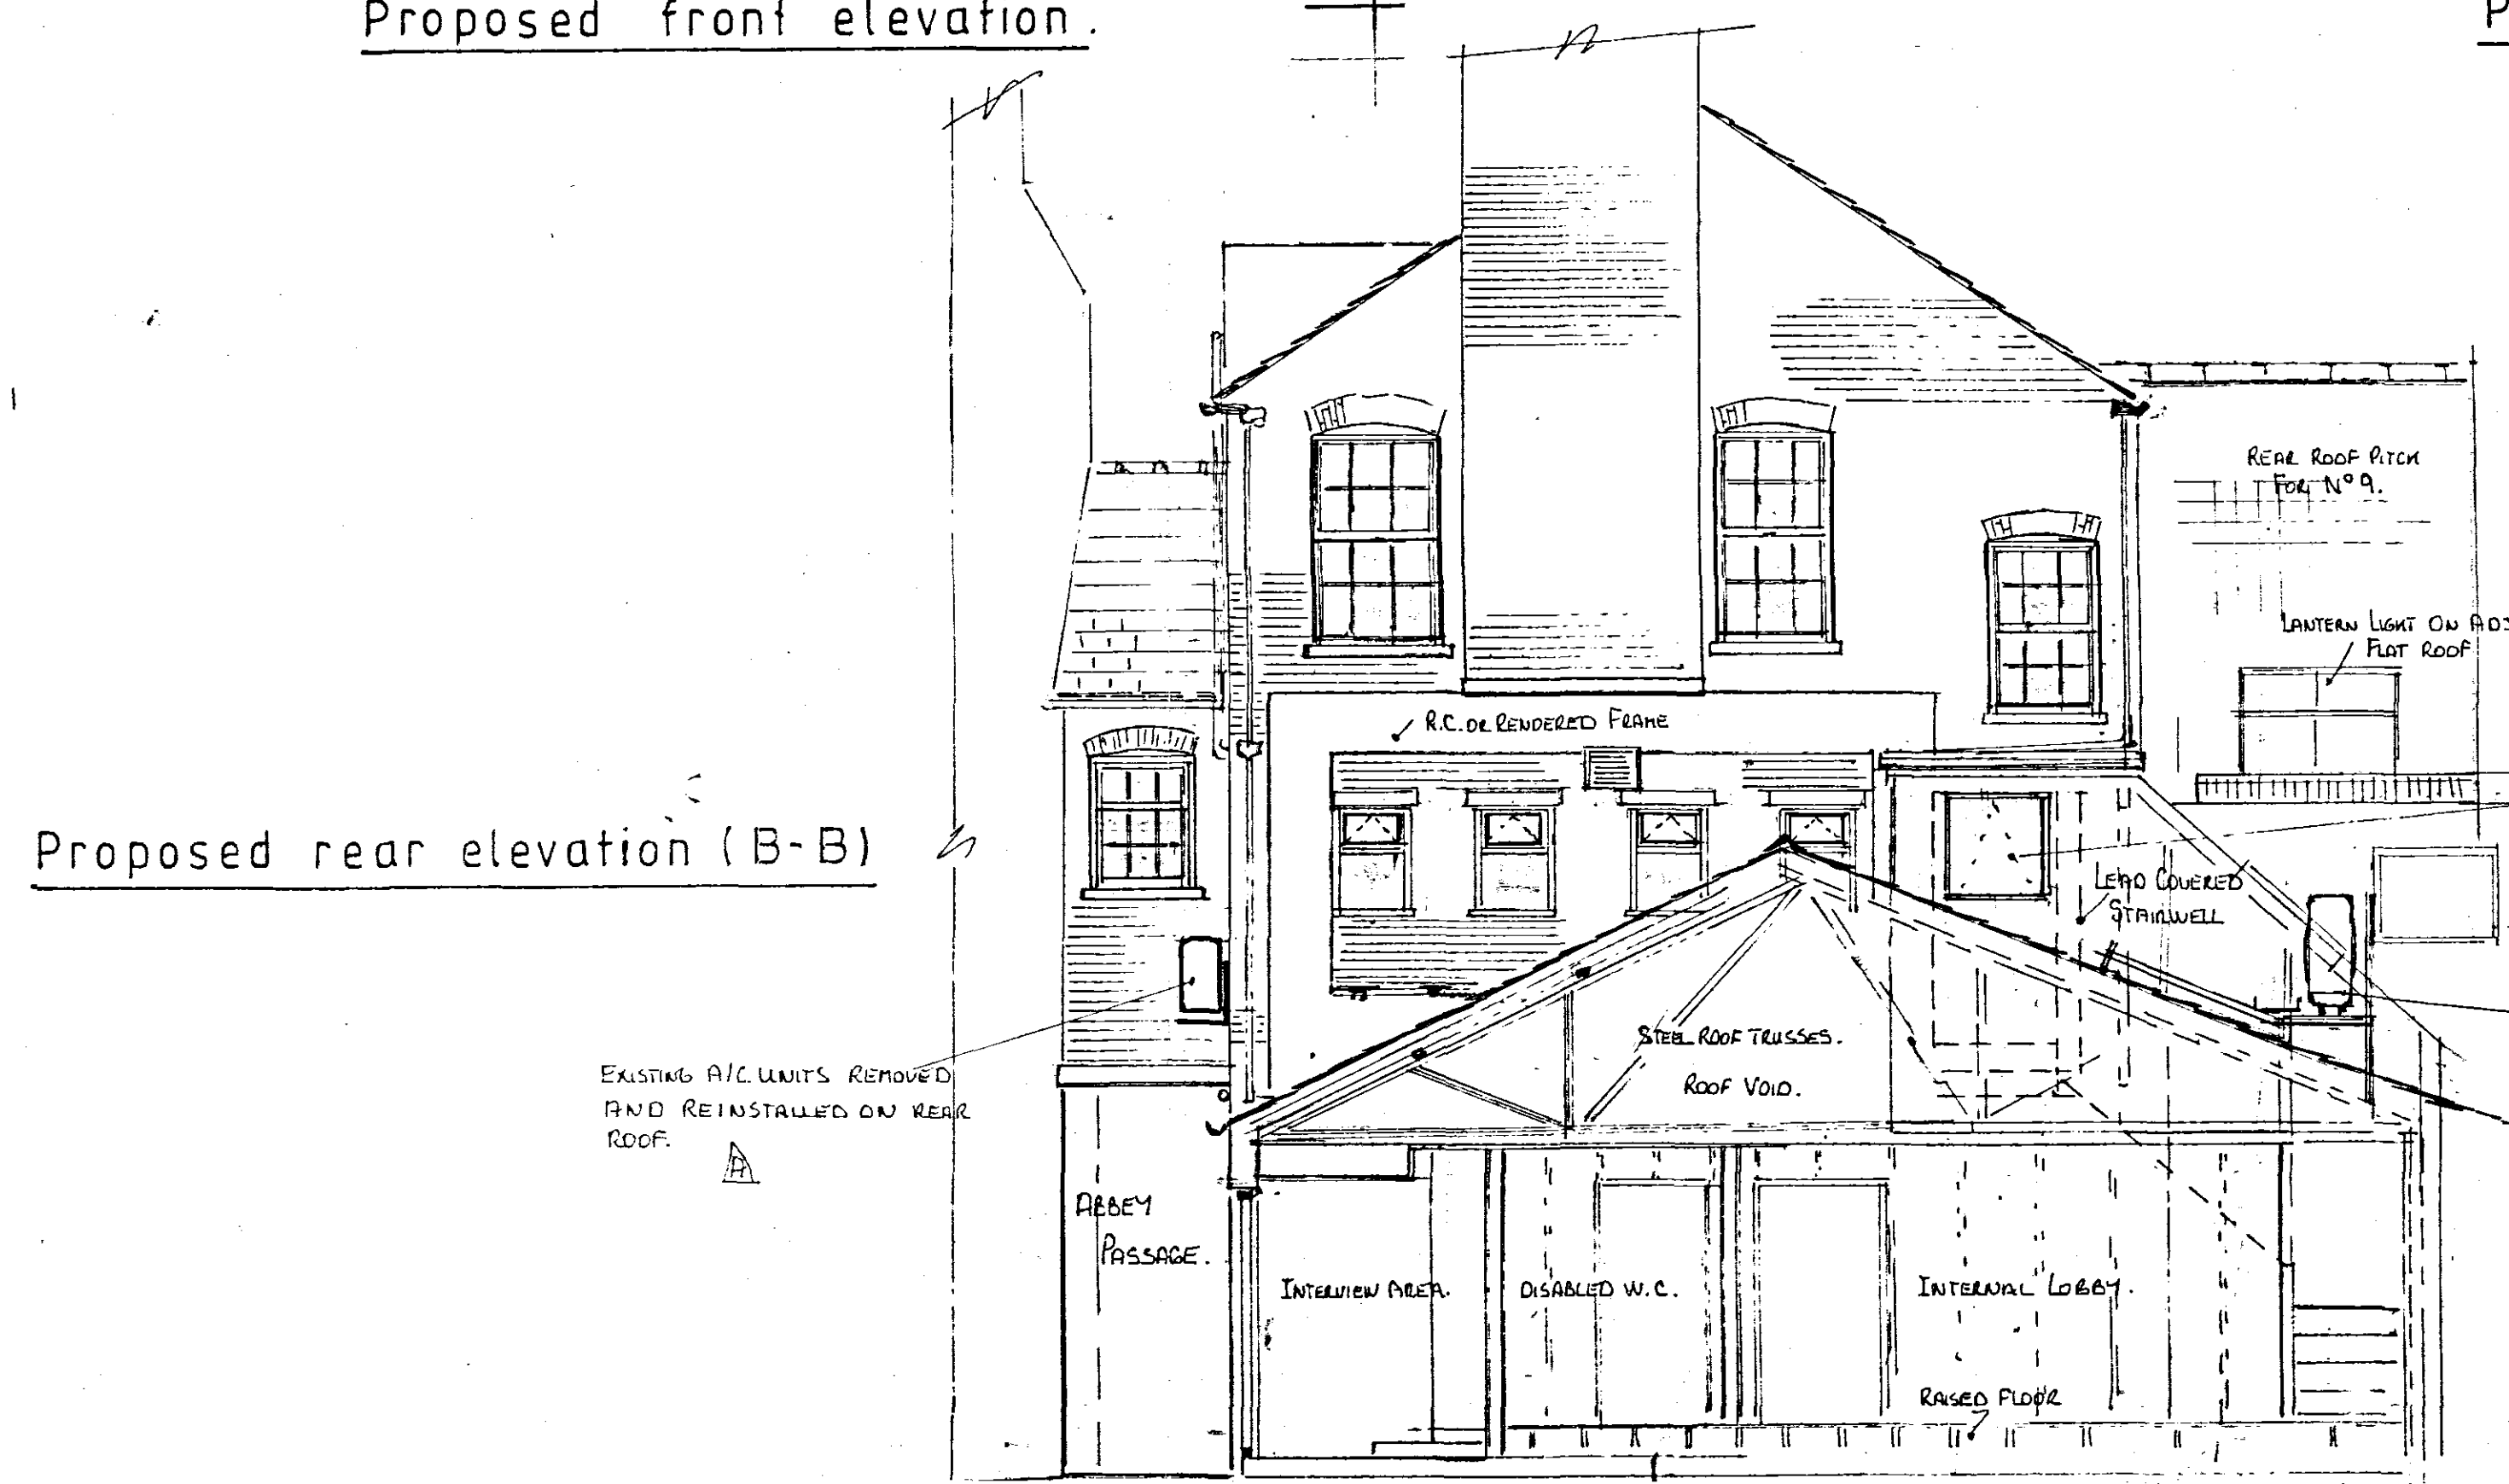

Proposed rear elevation (B-B)

Elevations are drawn to show an overview,
 for details of individual elements see
 specific drawings.

For floor plans and general arrangement
 see drg. P.C.2.

Painting schedule for front elevation

- external painted brick and conc, col's
- mouldings, string course, cappings and moulded pediment
- timber windows, shop fronts, stall raisers and columns, fascias in passage
- fascia panel and mouldings to Bridge Street.

- Gardenia
- Cornforth White
- Great White
- Rectory Red

DETERMINED
 PLAN