



FASCIA PANEL
1:50@A3

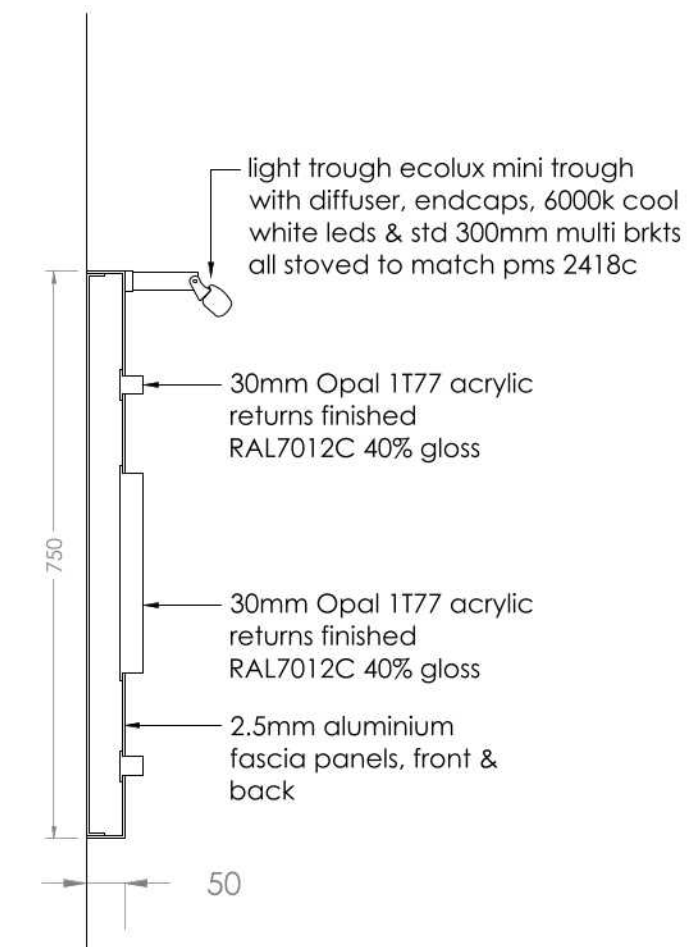

SECTION THROUGH FASCIA
1:10@A3

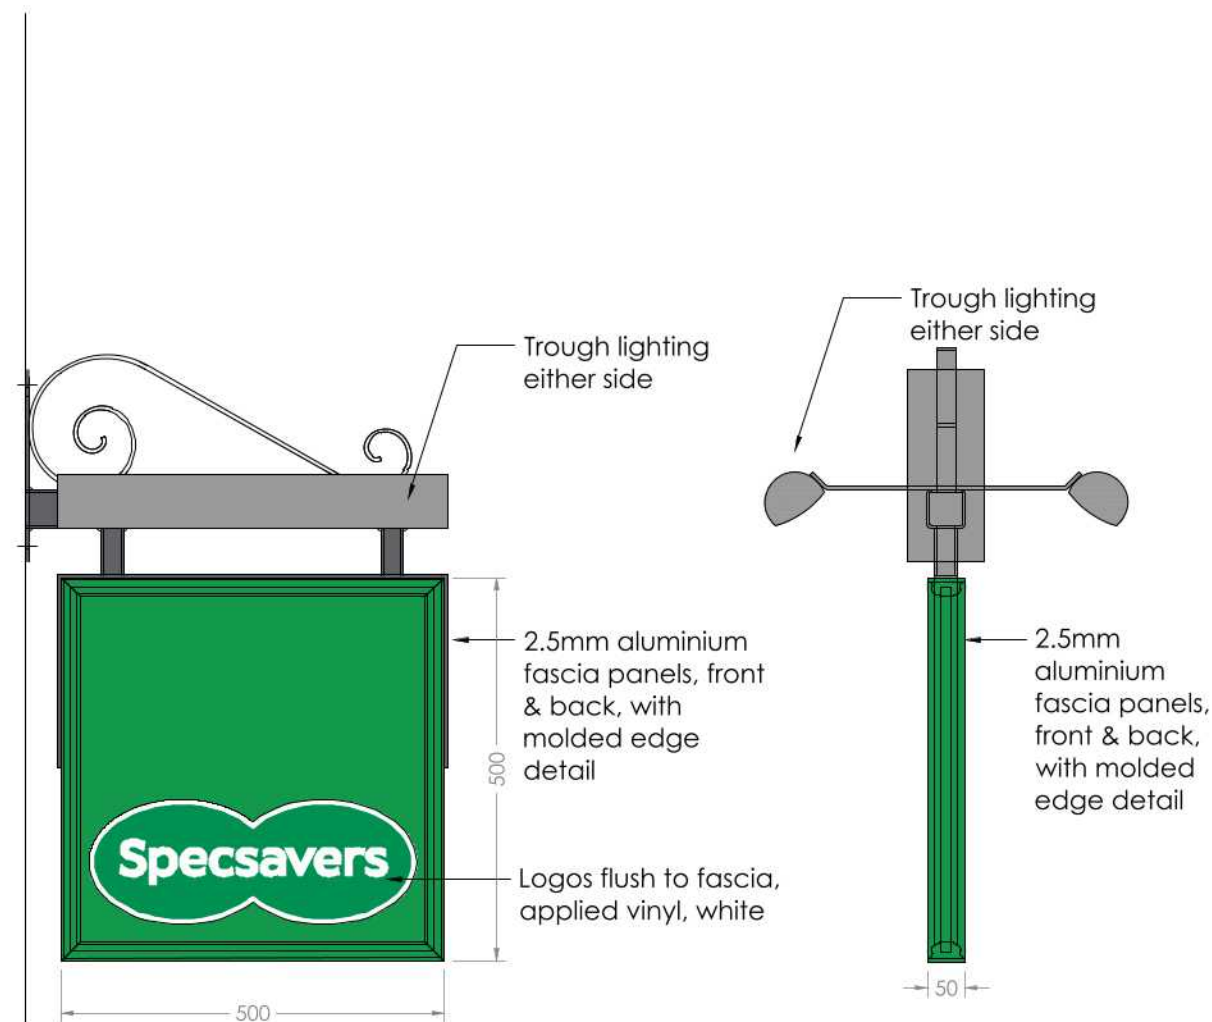

PROJECTING SIGN - EXTERNAL ILLUMINATION
1:10@A3

DWG NO:	1983-01	REVISION:	A
CLIENT:	Specsavers		
PROJECT:	31 Hall Place Spalding Lincolnshire PE11 1SG		
TITLE:	Proposed Signage Details		
ORIGIN:	EB	CHECKED:	-
SCALE:	1:10@A3	DATE:	14.09.22
fisch STRUCTURED CREATIVITY		FISCH DESIGN LTD 1 HERITAGE BUSINESS CENTRE DERBY ROAD, BELPER DERBYSHIRE, DE56 1SW	
+44 (0) 1773 828222 / WWW.FISCHDESIGN.CO.UK / MAIL@FISCHDESIGN.CO.UK			