

All dimensions and levels to be checked on site by contractor prior to preparation of shop drawings and commencement of work on site.

DO NOT SCALE FROM THIS DRAWING. IF IN DOUBT ASK.

This drawing and the copyright and patents therein are the property of ALLEN CONSTRUCTION CONSULTANCY and may not be used or reproduced without prior consent.

This drawing is to be read in conjunction with all relevant Consultant's and/or specialist's drawings and documents. Any discrepancies or variations are to be notified to ALLEN CONSTRUCTION CONSULTANCY before the affected work commences.

REVISION

ALLEN

construction consultancy
1390-1392 Coventry Road
Birmingham B25 8AE

WORKING FOR

LUNN POLY

PROJECT

PROJECT SUNRISE
23 HALL PLACE, SPALDING

TITLE

LOCATION PLAN
EXISTING

SCALE

1:1250

DRAWN BY

CHECKED BY

DATE

JUNE 2002

DRAWING No.


REVISION

/



Crown Copyright. All rights reserved. Licence Number 100020449

932-02
10 AUG 2002
932-02


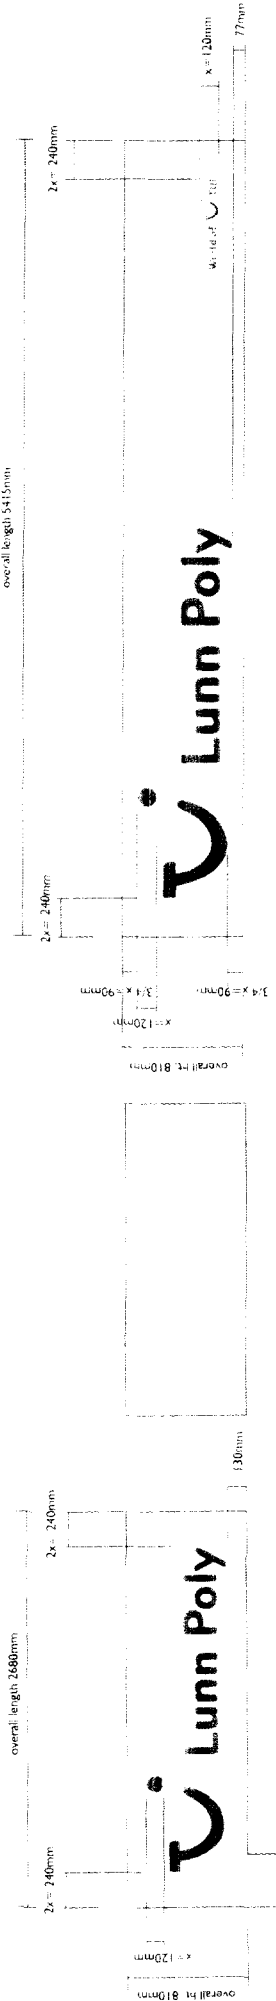


Built up Halo illuminated letters

FASCIA SIGN - MAKE GOOD AND RE-DECORATE TIMBER FASCIA. REMOVE EXISTING LAMPS.

INDIVIDUAL BUILT UP LETTERS FROM DESCALED STAINLESS STEEL WITH CLEAR BACKTRAYS. STOVED RED 485C WITH RED 431 ACRYLIC FACES. ILLUMINATION BY MEANS OF COLD CATHODE NEON TUBING.

"WORLD OF TUJ" TEXT TO BE BUILT UP FROM ST/ST STOVED RED

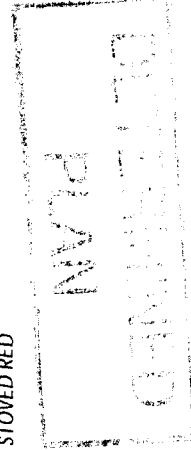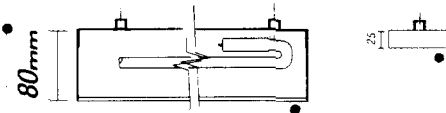

Built up Halo illuminated Letters

Letter returns from descaled st/steel stoved red to match pantone 485c, backtrays to be cut from clear acrylic.

Acrylic faces cut from red 431 acrylic silted to the returns.

Illumination using cold cathode tubing to burn white. Letters fitted to pre-prepared background.


Spray elevation to feature aperture to accommodate existing clock. Make existing fascia good and remove existing lamps.



active signs limited
24 sign roads
horne industrial park
horne
horne, Wiltshire
Wiltshire BA11 1EJ
t: 01843 896800
f: 01843 896830
signs@activesigns.co.uk
www.activesigns.co.uk

A Active

Project: Lunn Poly World of TUJ
Address: Swindon
Account Manager: Mike Spence
Designer: Graham Niles
Date: 18 November 2002
Status: NTS
Revision: C

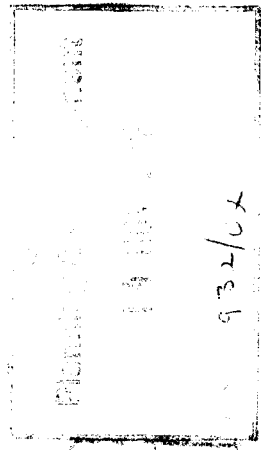

932/02